


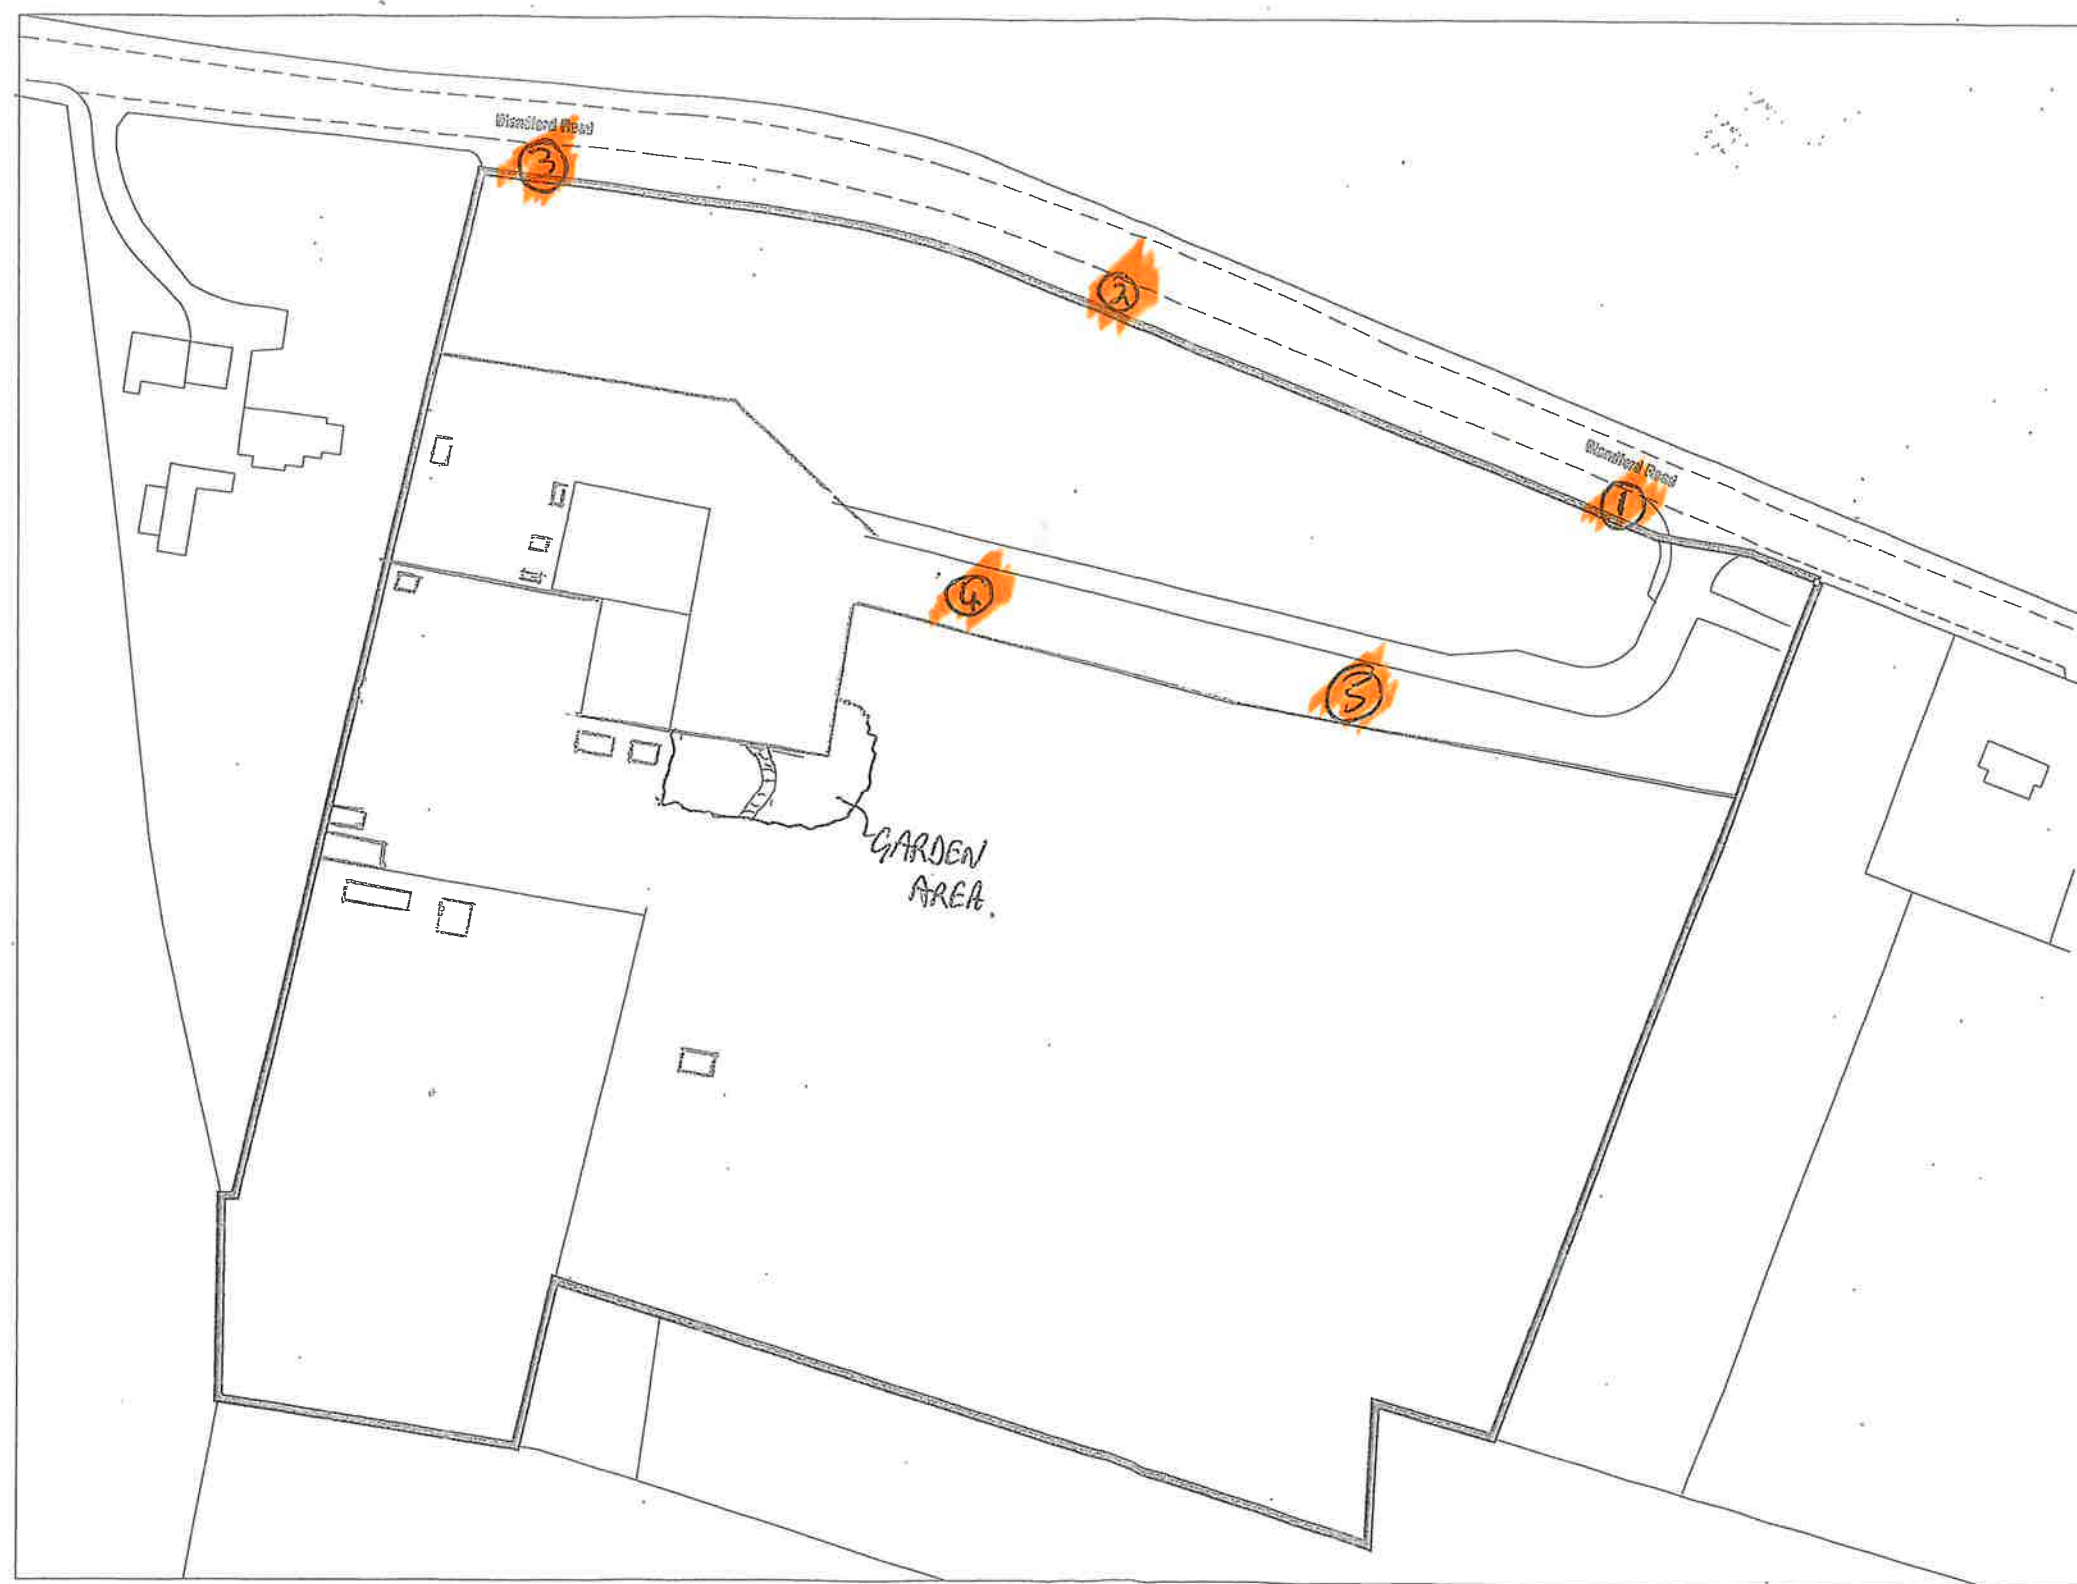

IMPACT LOCATION
OF PHOTOS TAKEN
1-5.

DATE 20/04/23 BY BT	Project : Proposed New Bungalow Dwelling	Sheet Title : Site Plan	Address : Coombe Down Farm Blandford Road SALISBURY SP5 4LJ	0 5 10 20 30 40 50 SCALE 1:1250 METRES LOCATION MAP
	Date : 20/04/23	Sheet no : 03	Applicant :	

IMPACT ASSESSMENT PHOTO

**VIEW FROM WILTSHIRE WILDLIFE CONSERVATION AREA
(OPPOSITE SIDE OF THE VALLEY)**


THE SITE.



PHOTO TAKEN HERE

IMPACT ASSESSMENT PHOTO (1)

VIEW FROM THE ROAD ANJACENT THE MAIN ENTERANCE

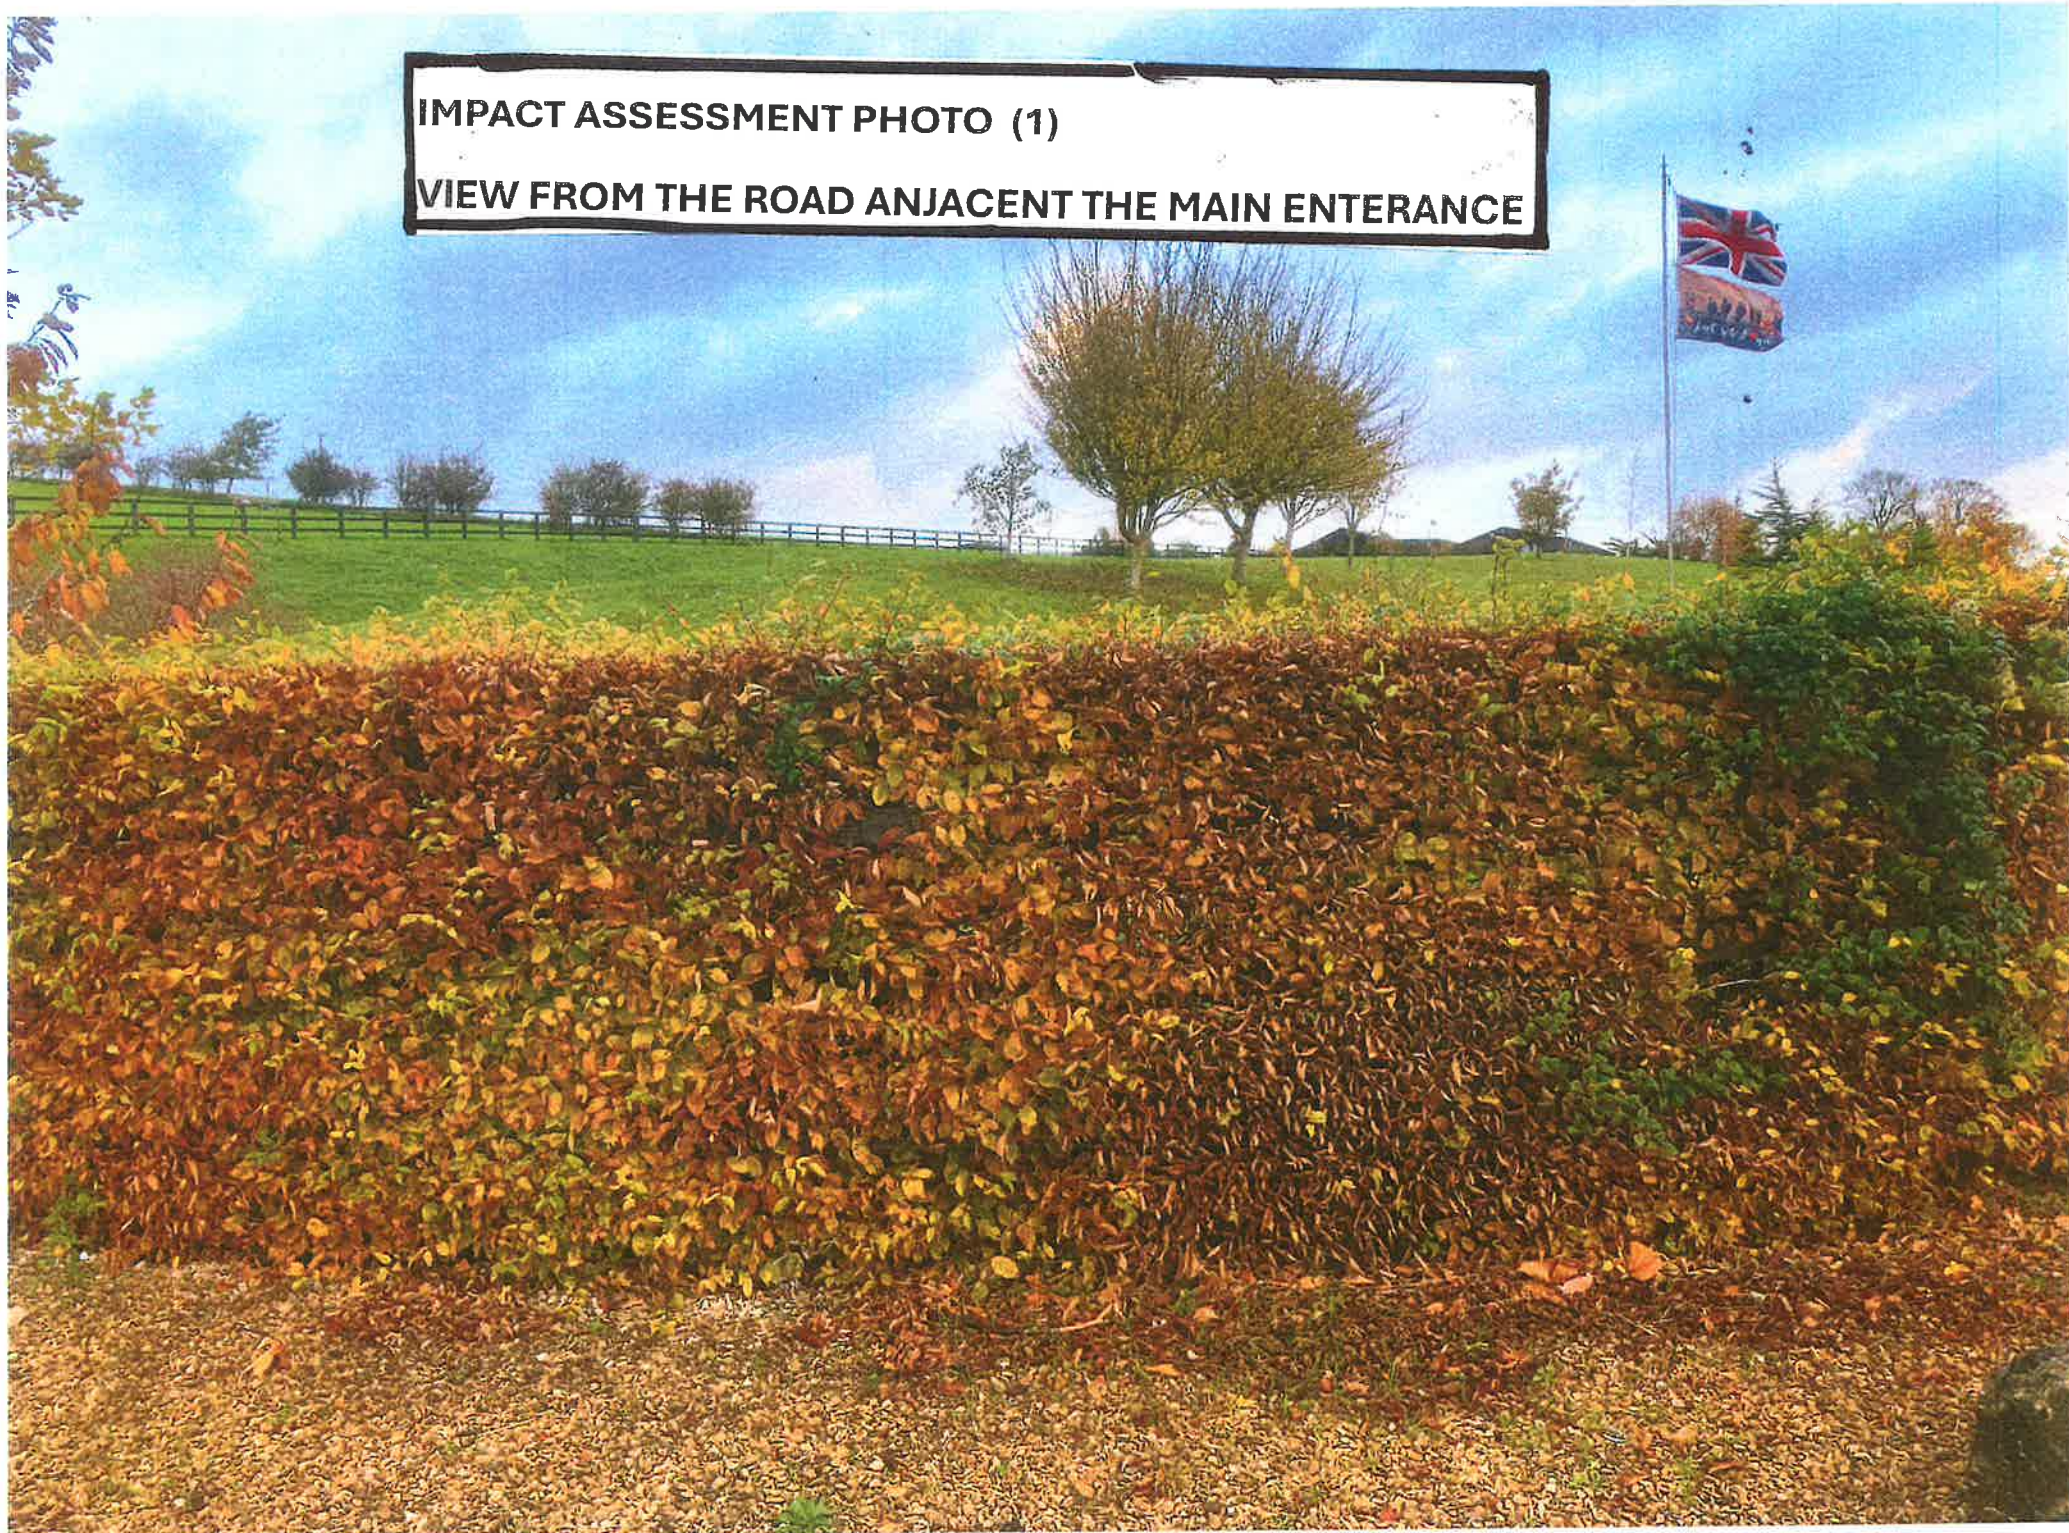

IMPACT ASSESSMENT PHOTO (2)

FROM THE ROAD HALFWAY ALONG THE BOUNDRY




IMPACT ASSESSMENT PHOTO (3)

**FROM THE ROAD TAKEN ADJACENT HIGHFIELD,
NEIGHBOURING PROPERTY.**



IMPACT ASSESSMENT PHOTO (4)

FROM THE ACCESS ROAD OF THE PROPERTY

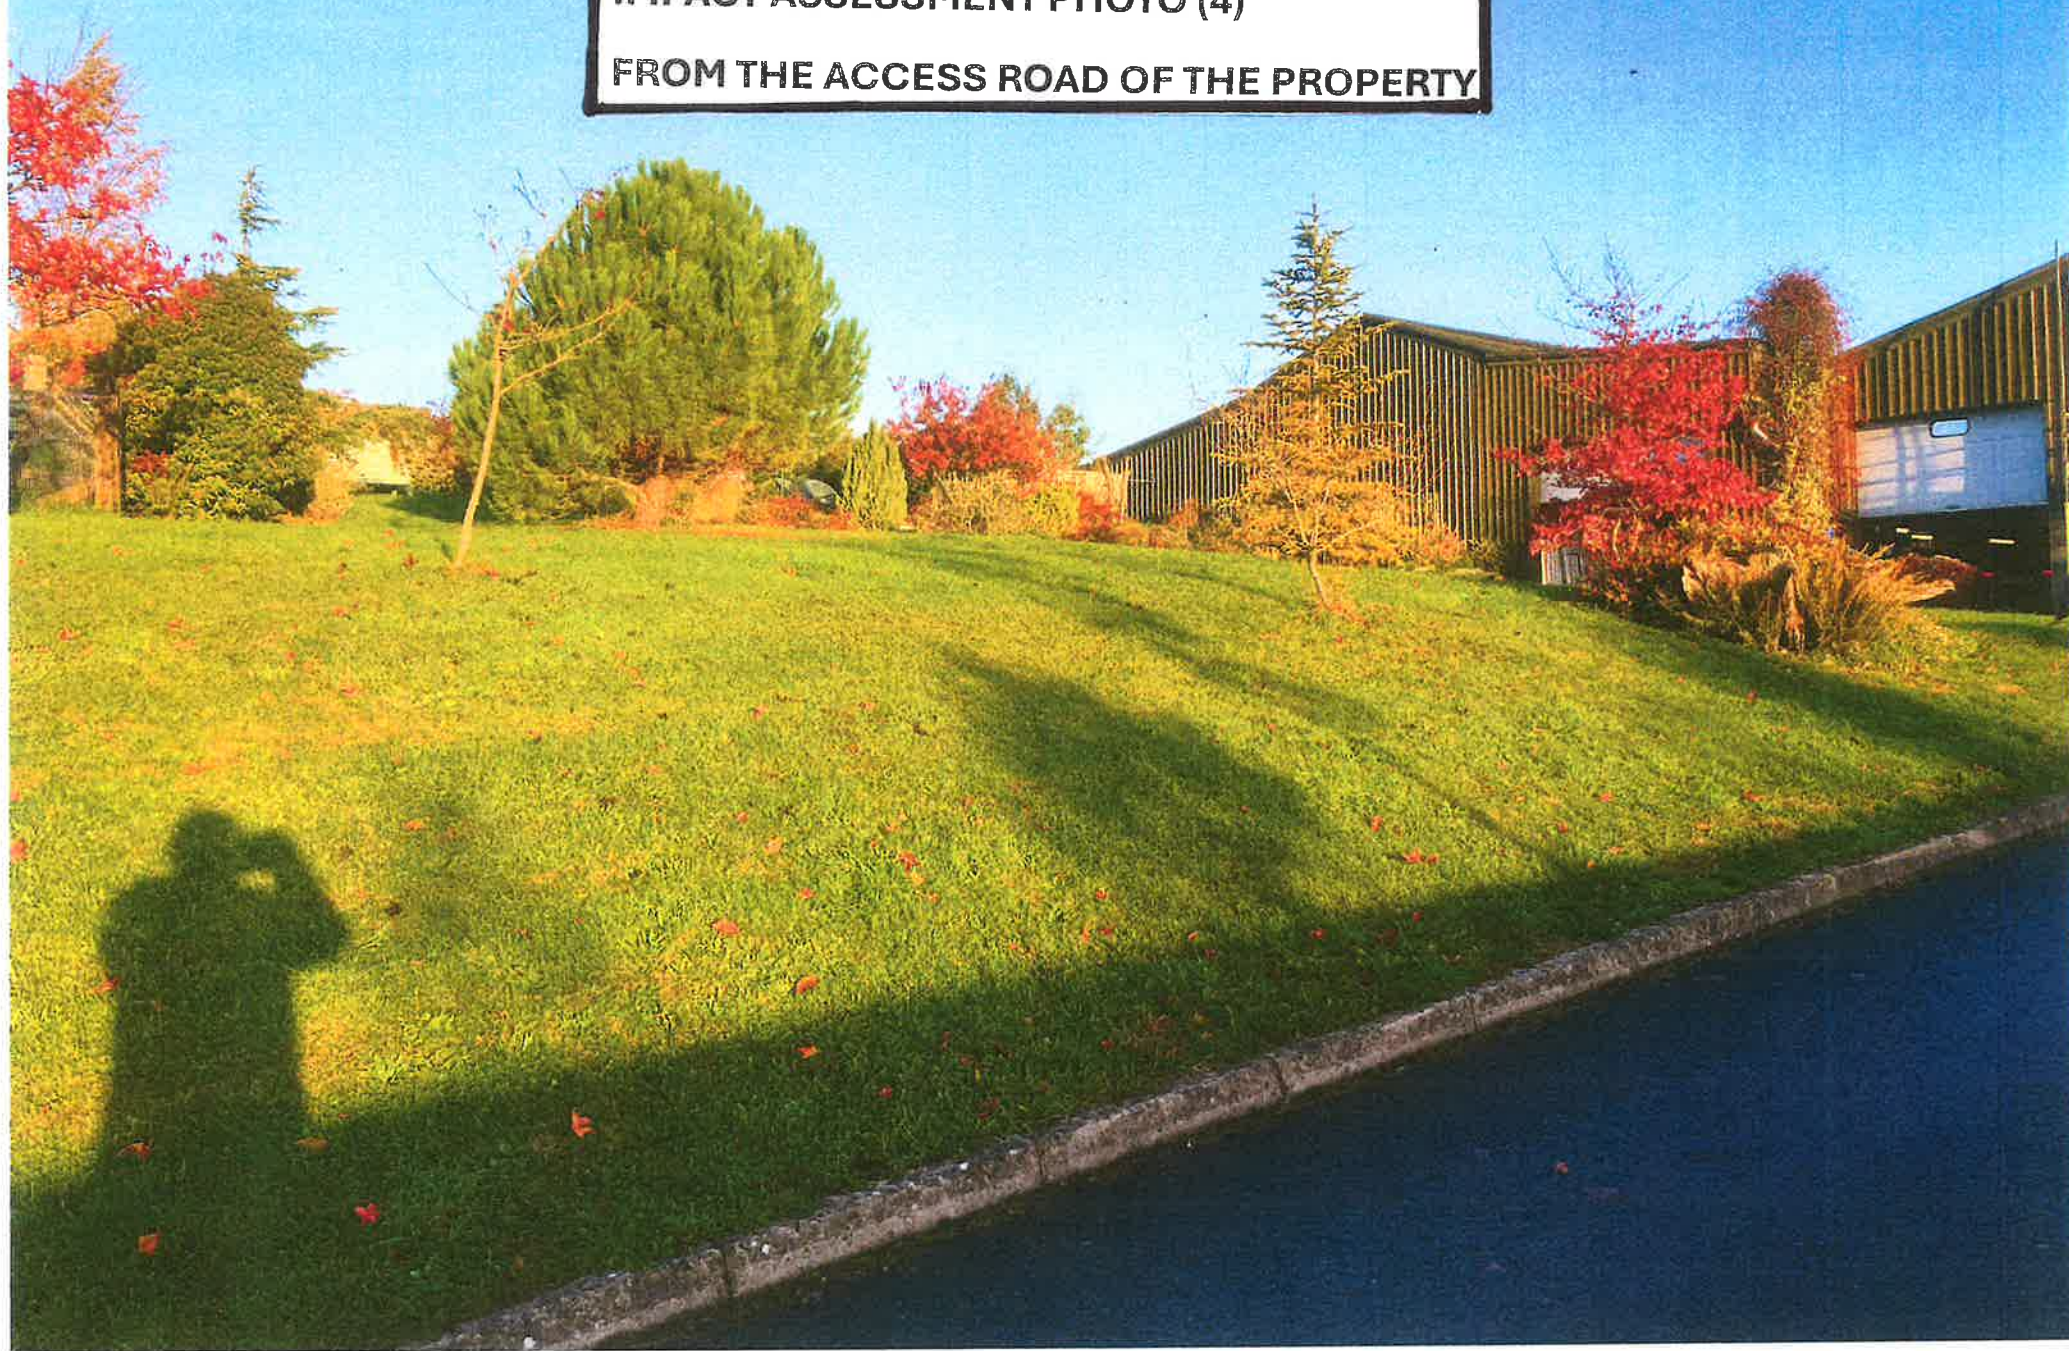

IMPACT ASSESSMENT PHOTO (5)
FFOM THE ACCESS ROAD OF THE PROPERTY

