


Block Plan-Existing

Scale 1:500



Block Plan-Proposed



Scale 1:500

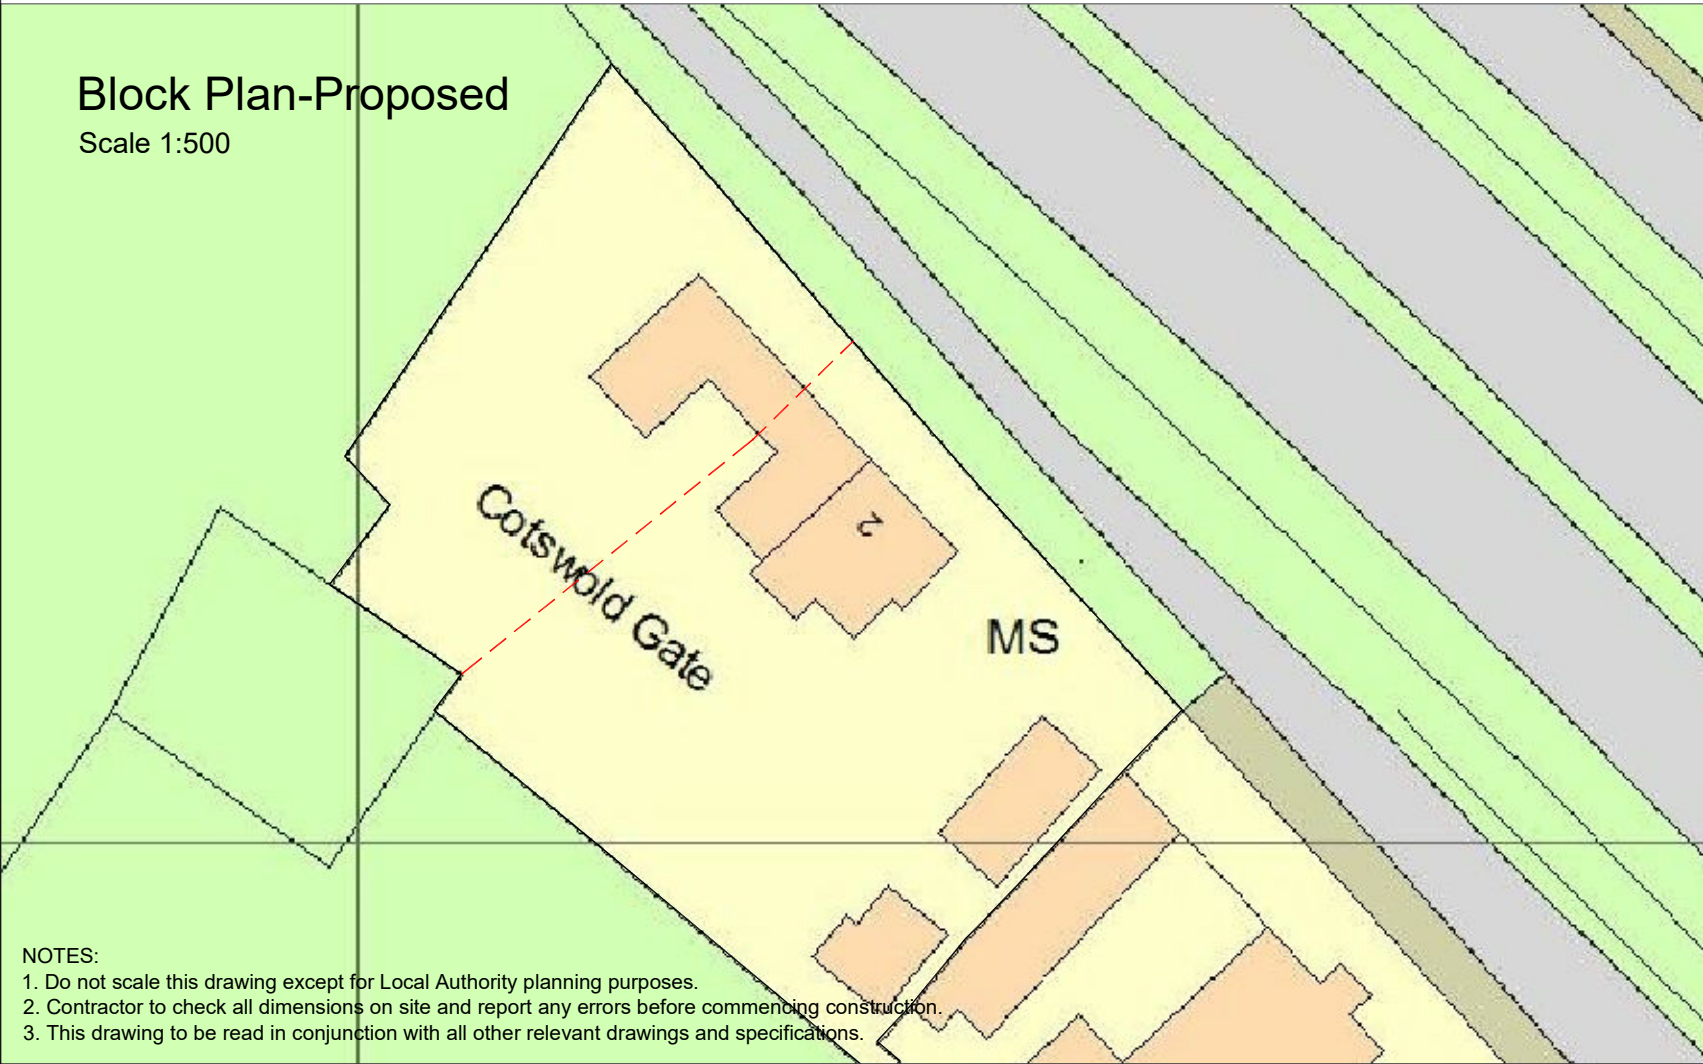

NOTES:
1. Do not scale this drawing except for Local Authority planning purposes.
2. Contractor to check all dimensions on site and report any errors before commencing construction.
3. This drawing to be read in conjunction with all other relevant drawings and specifications.

Location Plan

Scale 1:1250

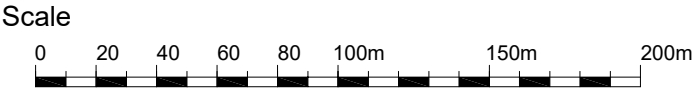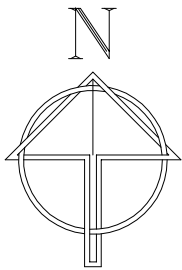

Crown Copyright Reserved
Streetwise
License No. 100047474

Title: Location/Block Plans			Cotswold Gate Cricklade Wharf Latton
Drg. No.: CG 1-1	Filename: CG-1	Scale: 1:500 /2500@A3	
Issued for: Planning	Date: 31.05.25	Client: Mr Chris Slater	
Drawn by: Charles Board		Journeyman Draughting + Design 33 Lyefield Rd. West Cheltenham Glos. GL53 8EZ M: 07811 739727 E:charlesboard@hotmail.co.uk	

