


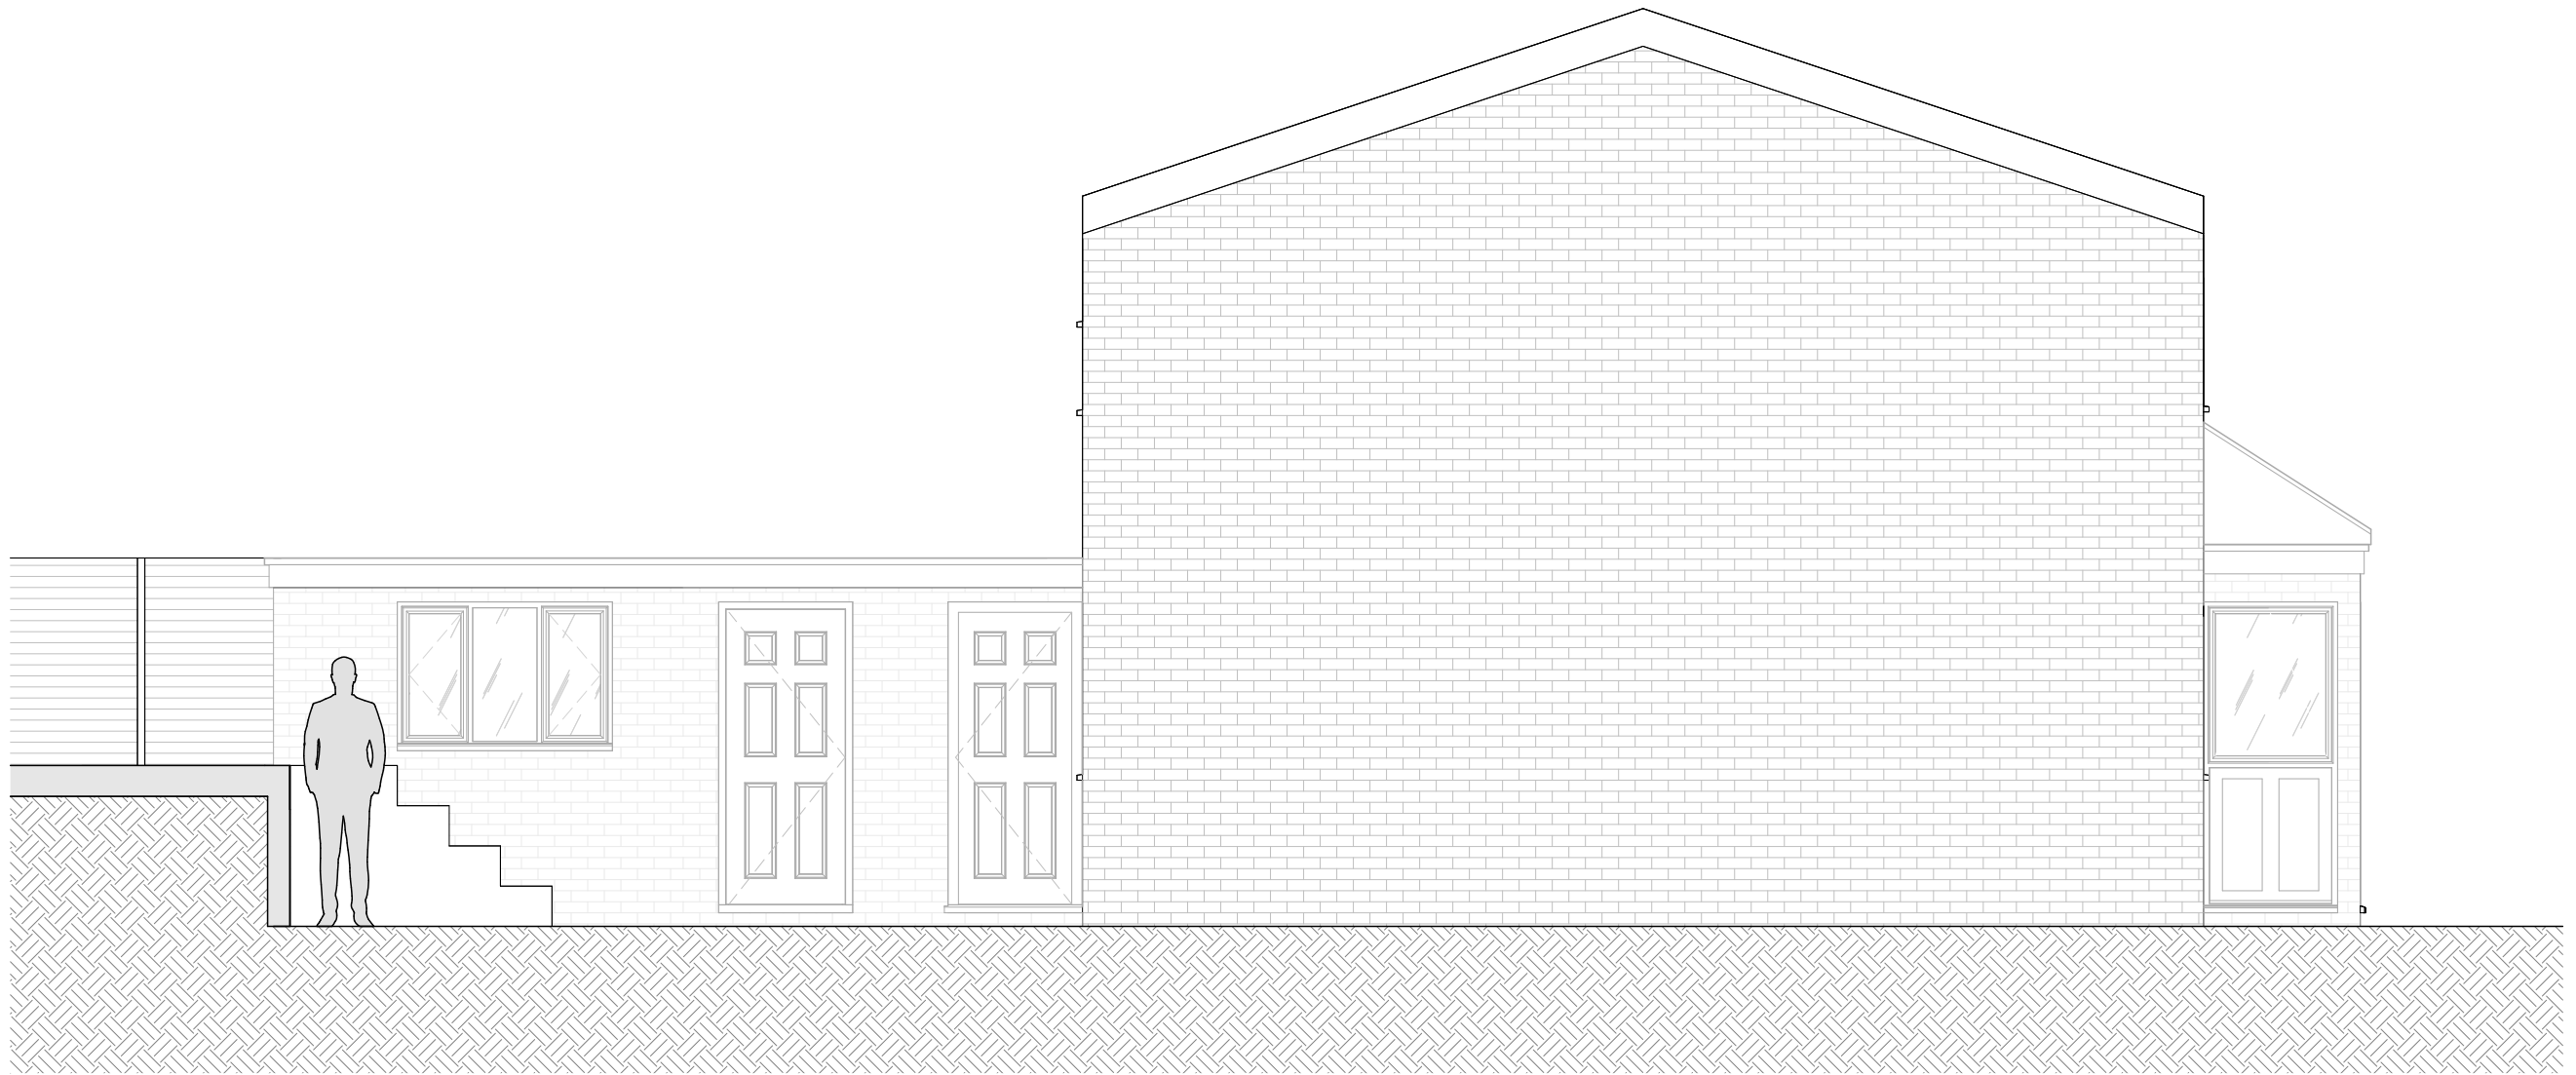

Legend:

Existing wall (plan)

Proposed extension area

Proposed new wall (plan)

Boundary Line

0 0.5 1m


PROJECT
Gainsborough

ADDRESS
193 Gainsborough Cl,
Salisbury,
SP2 9HB

DRAWING TITLE
Existing Side Elevation

SCALE	DATE	REV	DWG NO.
1:50 @A3	25/11/2025	A	B202

E - khanh.le.interiorarchitecture@gmail.com T - 0787.772.2555

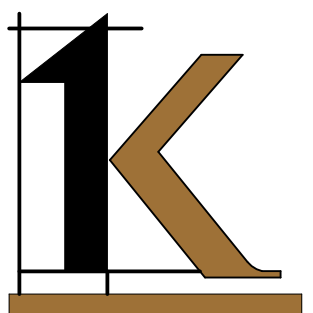

NOTE:
1. All dimensions to be verified on site.
2. All dimensions are in millimeters.
3. The Copyright of this drawing belongs to Khanh Le.