


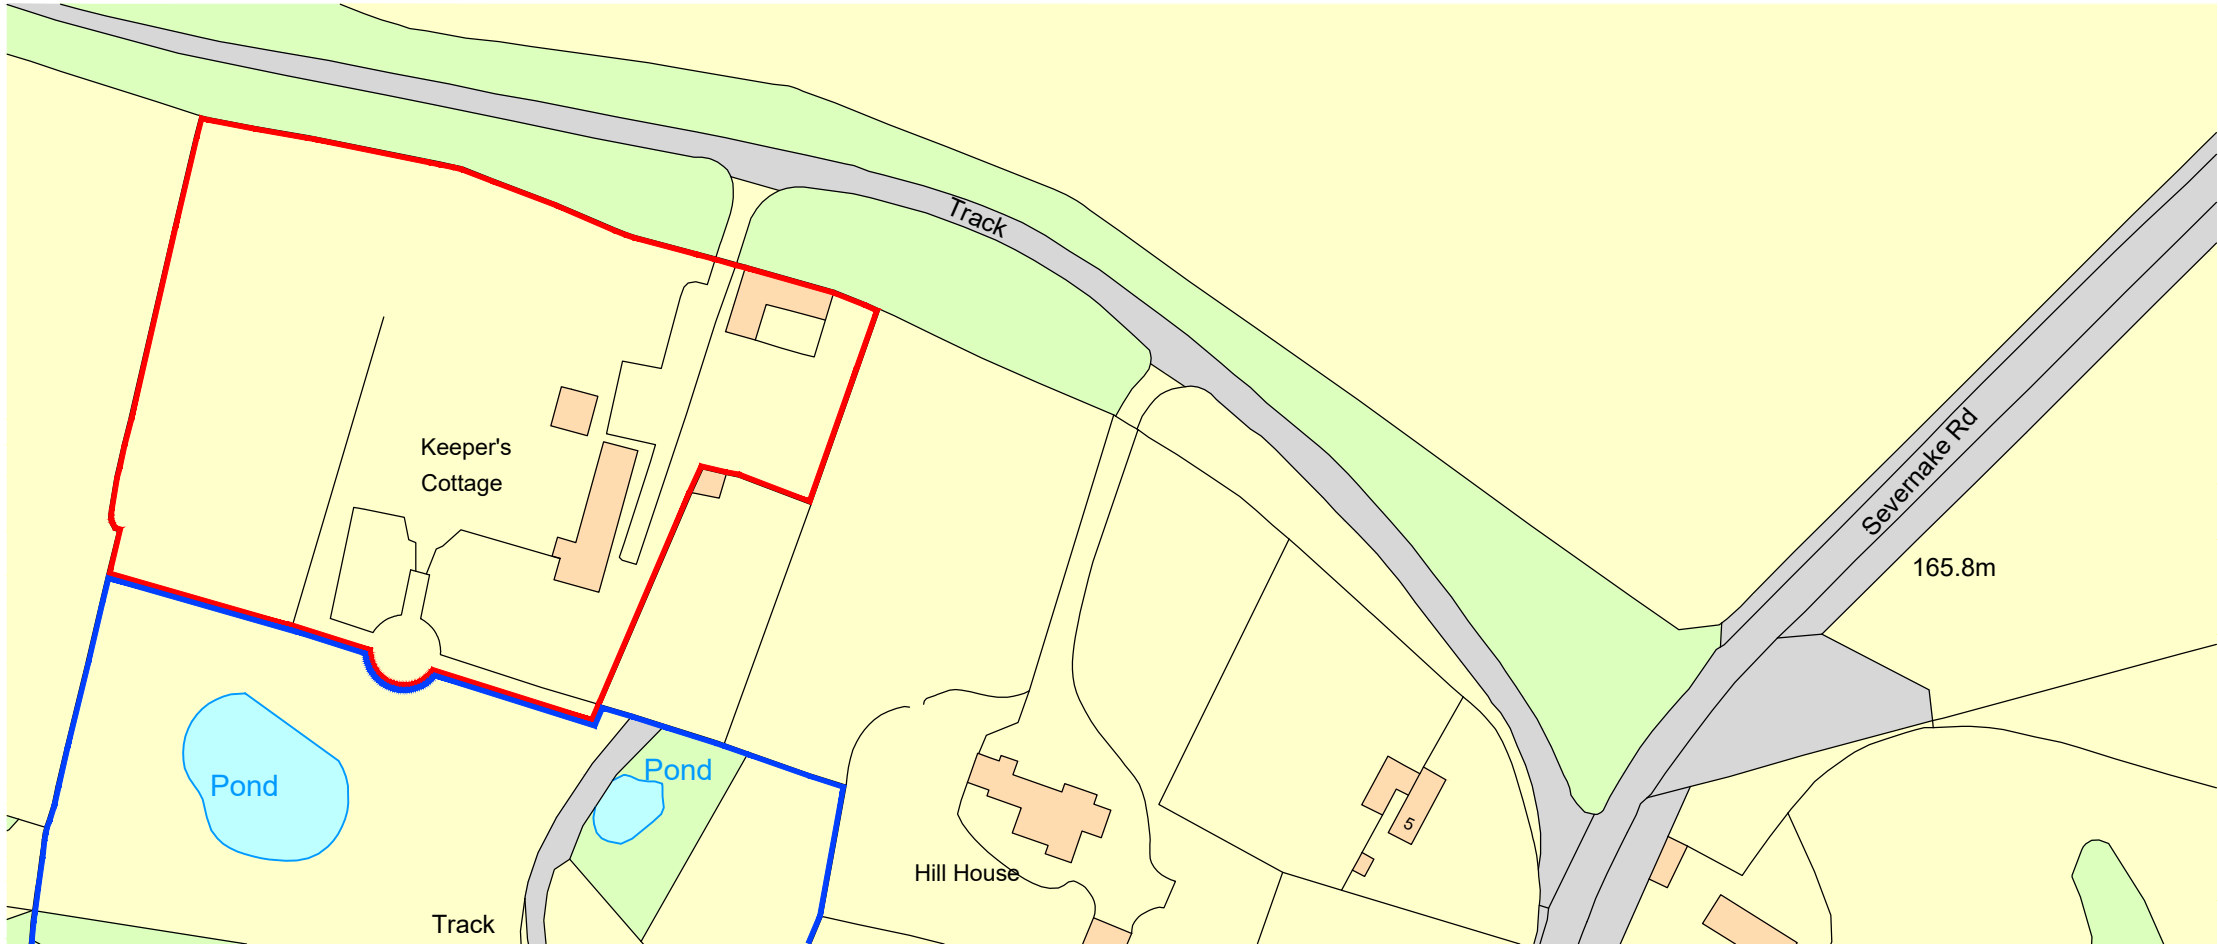

Ordnance Survey, (c) Crown Copyright 2025. All rights reserved. Licence number 100022432



revisions	initial	date
-----------	---------	------

Contractors, Sub Contractors and Suppliers are to check all relevant dimensions and levels of site and buildings before commencing any shop drawings or building work.

This drawing is copyright and may not be reproduced in any part of form without the written consent of Fowler Architecture and Planning

project
KEEPERS COTTAGE
Durley SN8 3AZ

drawing
Location Plan

scale
1:1250@A3

drawn by
-

date
Sep'25

240314-01

drawing no

rev

FOWLER

ARCHITECTURE & PLANNING

39 High Street
Pewsey
Wiltshire
SN9 5AF

tel (01672) 569444
enquiries@faap.co.uk