




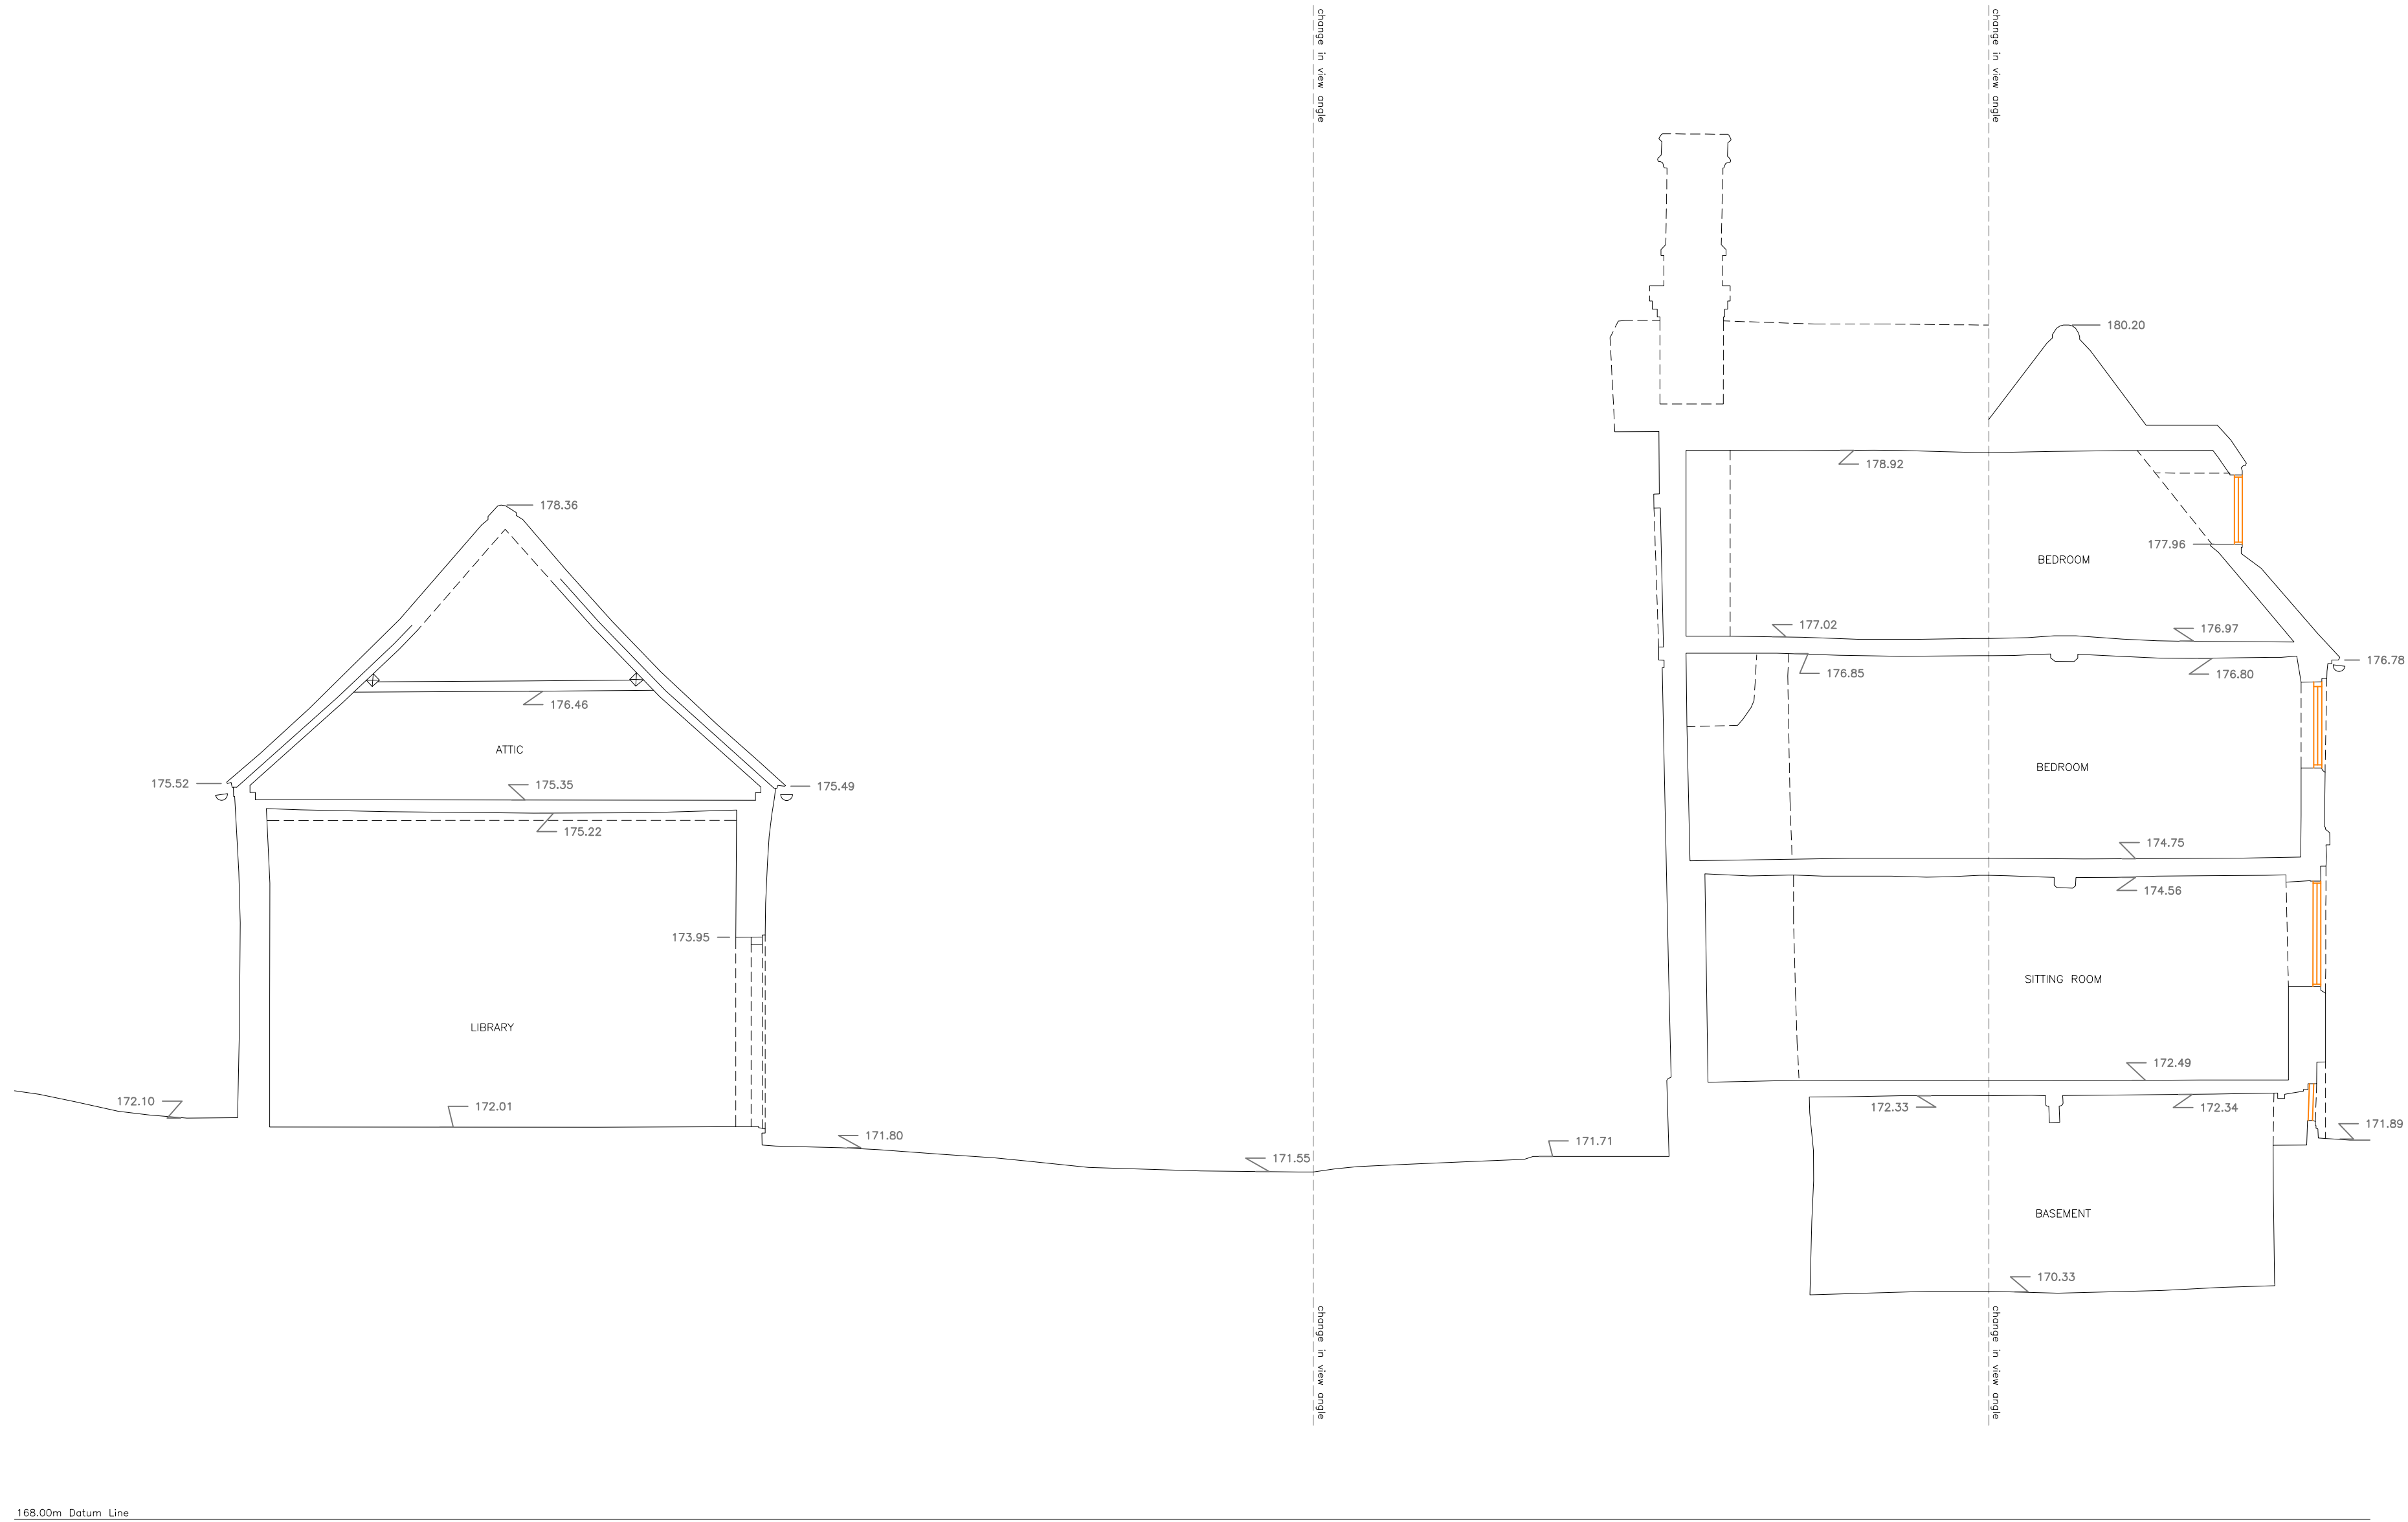


SECTION A

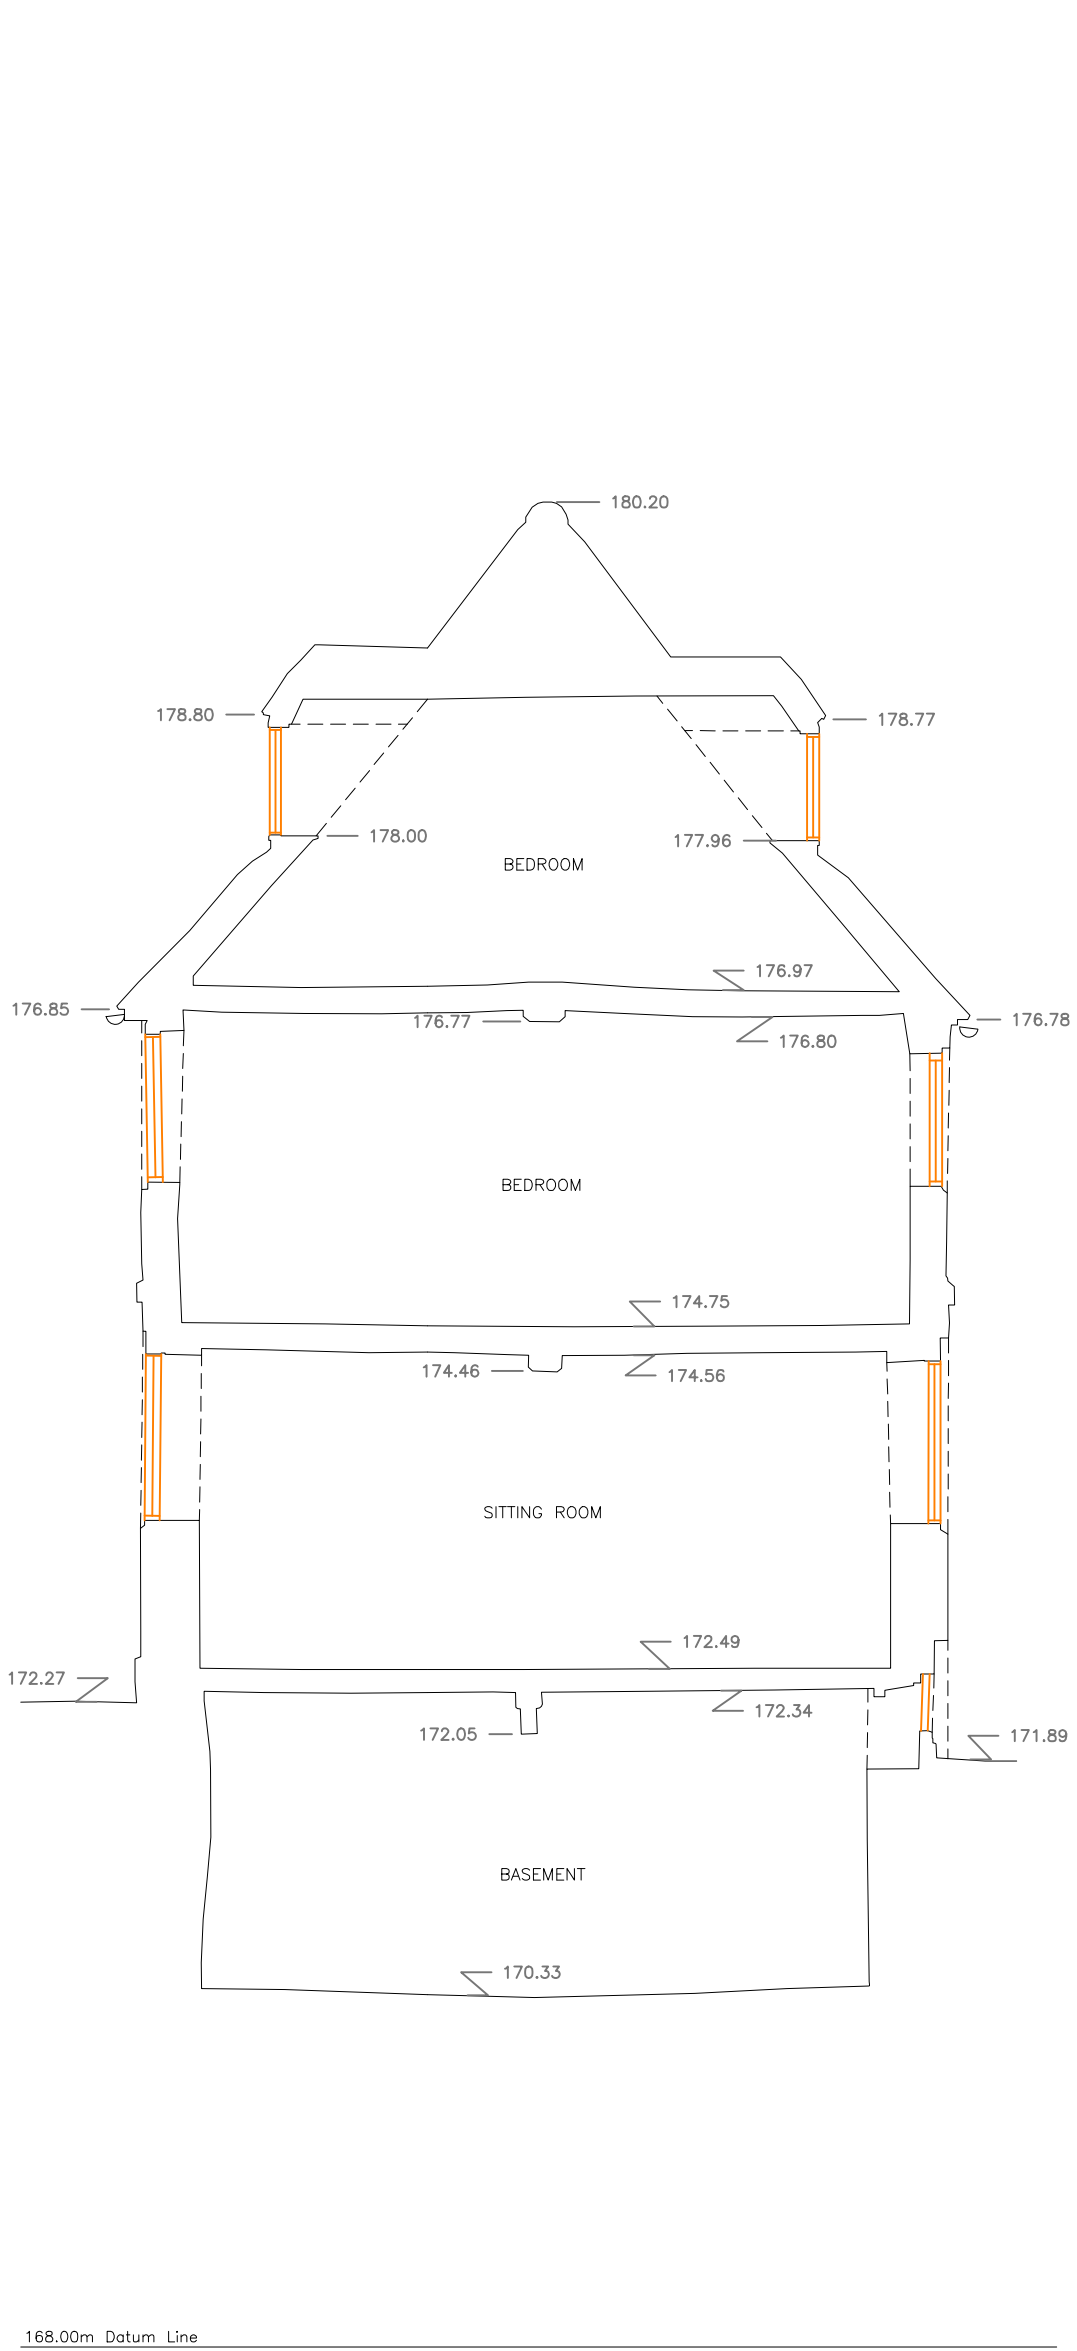

SECTION B

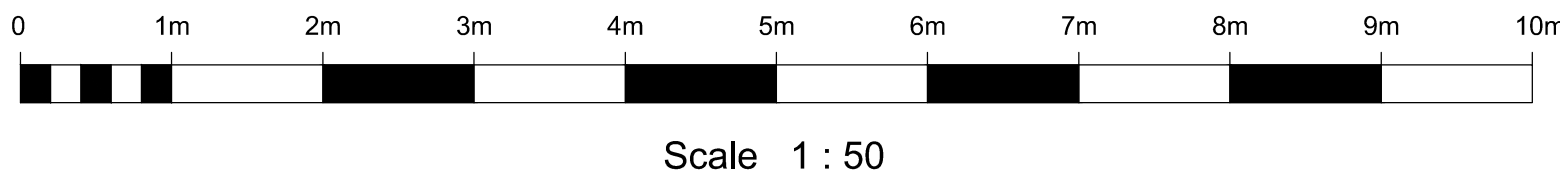

Section Locations

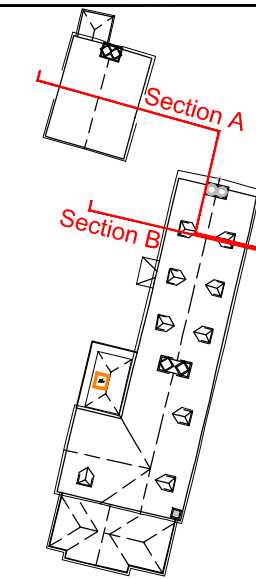

Land & Measured Building Surveyors

27-29 New Street
Charfield
Wotton under Edge
South Glos.
GL12 8ES
Tel: 01453 845017
Tel: 01453 845360
www.dandosurveying.co.uk
enquiries@dandosurveying.co.uk

Project Name:
Keepers Cottage
Durley, Wiltshire, SN8 3AZ

Drawing Title:
Existing Sections

Client:
Agent:
Fowler Architecture & Planning

Date: 7th February 2025 Scale: 1:50 @ A1

Grid Orientation North GPS Sheet ID MFKeepersCOTTSEC Rev None

Site Level Datum OS GPS Surveyed By BS Drawn By VM

