



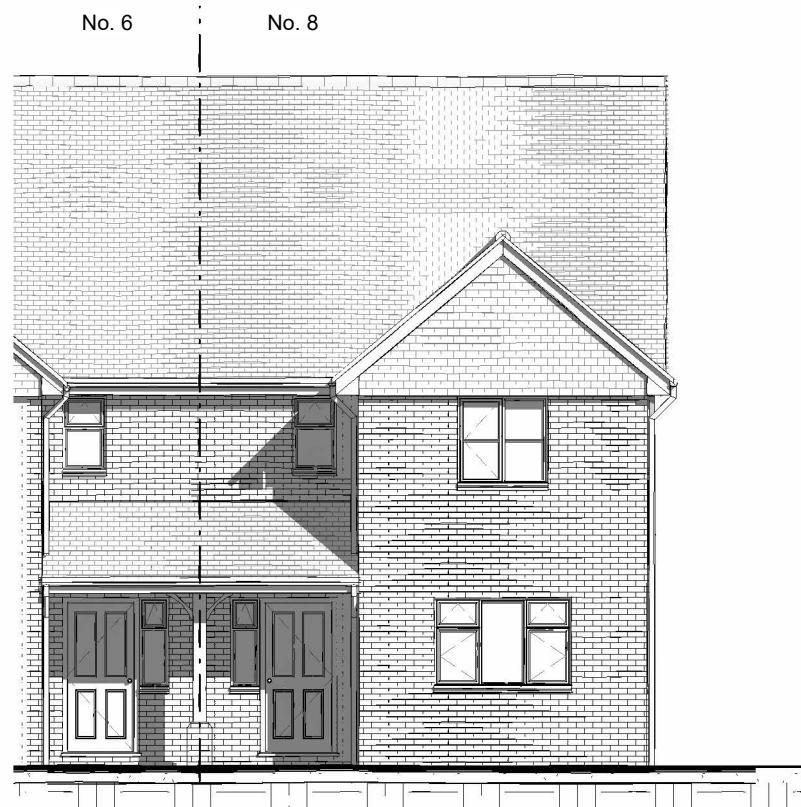

North Existing

1 : 100

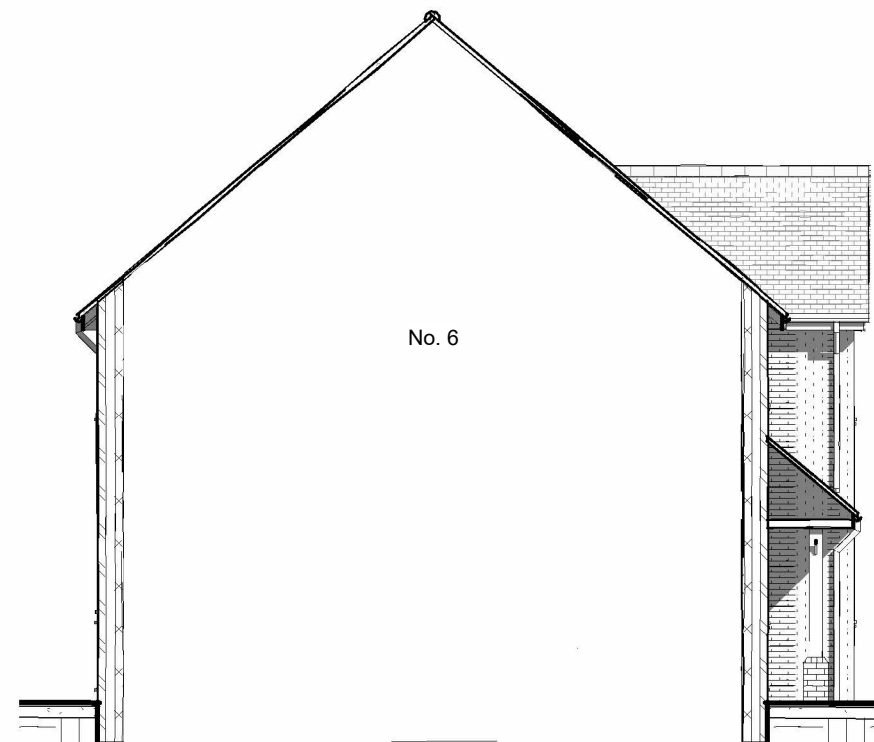

East Existing

1 : 100




South Existing

1 : 100



West Existing

1 : 100

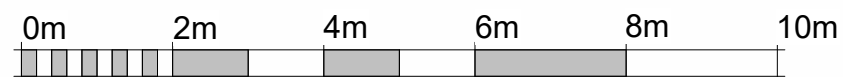

VISUAL SCALE 1:100 @ A3

Rev No.	Revision Note.	Date	Drawn	Checked

Project number		Client		Project	
05680-01		8 Avro Close		Loft Conversion	
Title					
Elevations - Existing					
Date	20.11.25	Sheet	02	Scale	1 : 100
Drawn by	TJ	Checked by	AW	Paper Size	A3
				BOURNE VALLEY ASSOCIATES ANDOVER LANE FARM FABERSTOWN ANDOVER HAMPSHIRE SP11 9PE Tel: 01264 850159 Email: info@bournevalley.co.uk	



