




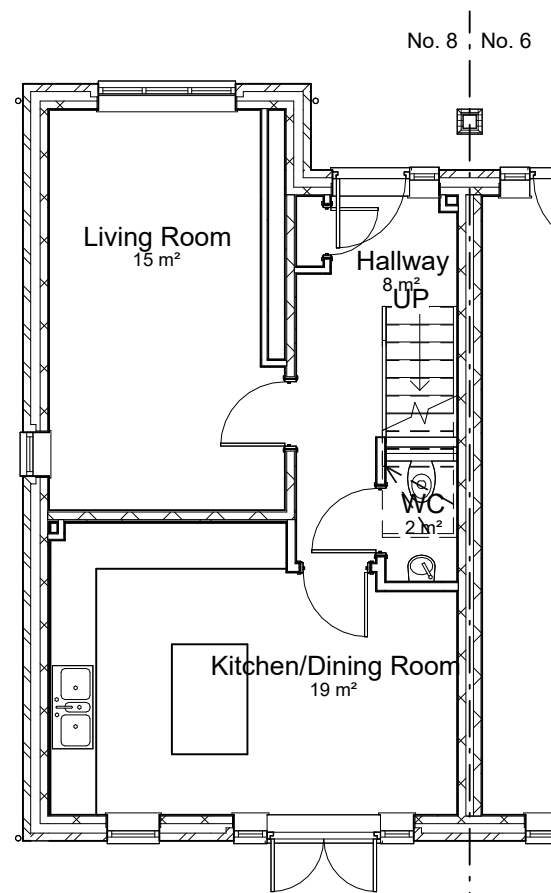


Level 1 - GF Existing
1 : 100

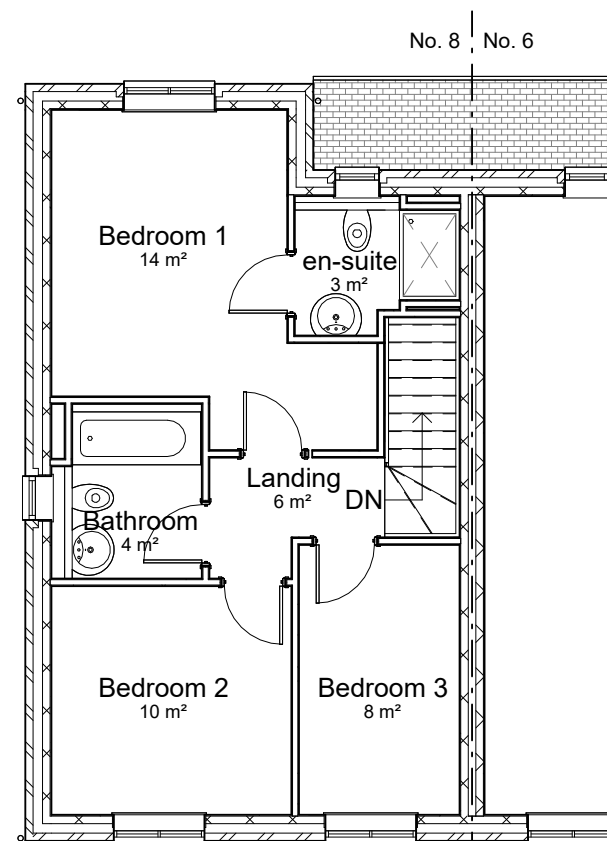


Level 2 - FF Existing
1 : 100

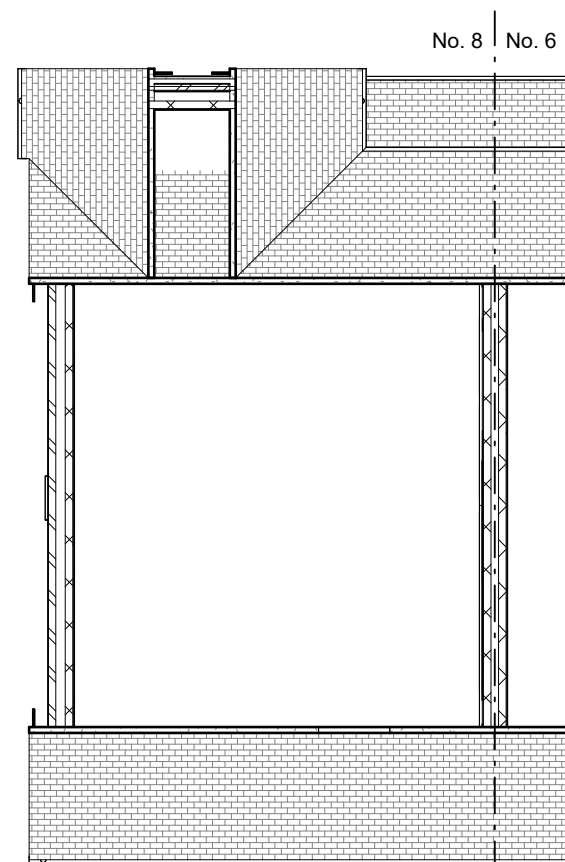

Level 3 - SF Existing
1 : 100

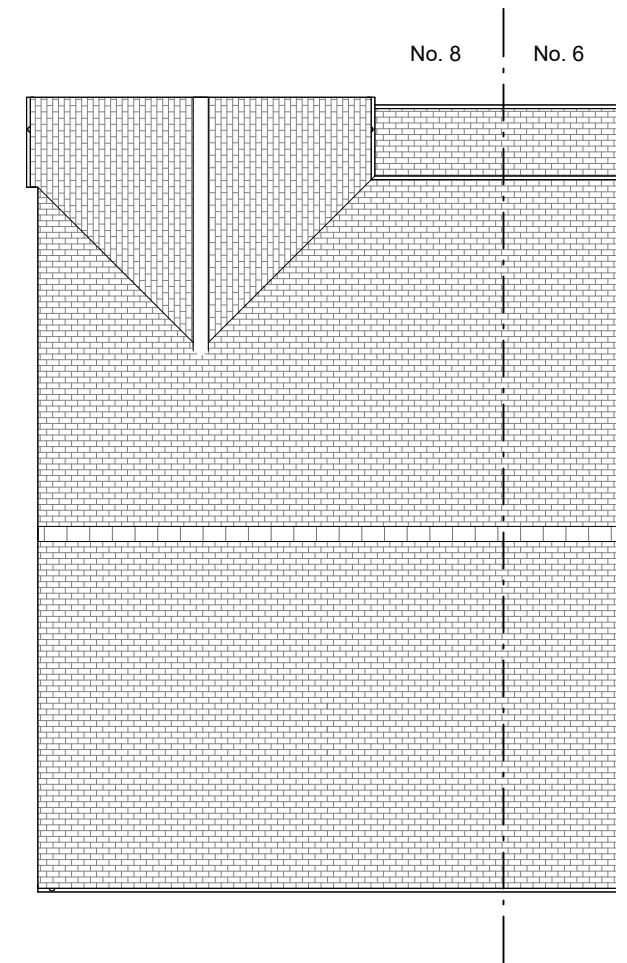

Level 4 - Roof Existing
1 : 100

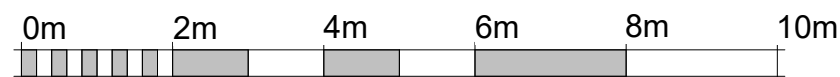

VISUAL SCALE 1:100 @ A3

Rev No.	Revision Note.	Date	Drawn	Checked

Project number	Client	Project
05680-018	Avro Close	Loft Conversion
Title	Plans - Existing	
Date	Sheet	Scale
20.11.25	01	1 : 100
Drawn by	Checked by	Paper Size
TJ	AW	A3
BOURNE VALLEY ASSOCIATES ANDOVER LANE FARM FABERSTOWN ANDOVER HAMPSHIRE SP11 9PE Tel: 01264 850159 Email: info@bournevalley.co.uk		

