


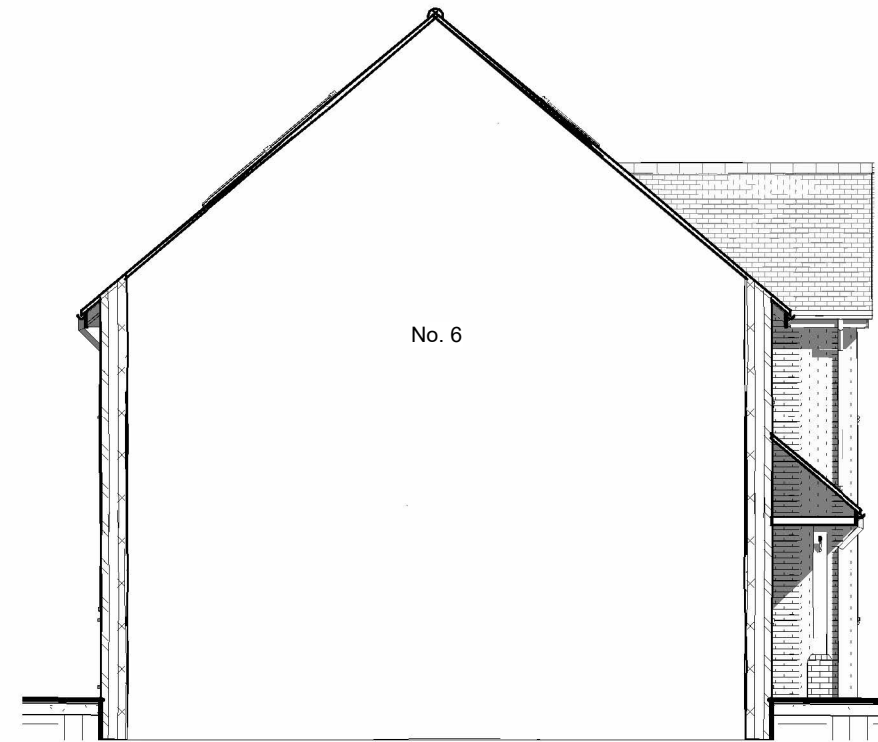

North Proposed

1 : 100



East Proposed

1 : 100



South Proposed

1 : 100



West Proposed

1 : 100



VISUAL SCALE 1:100 @ A3

Rev No.	Revision Note.	Date	Drawn	Checked

Project number 05680-01 8 Avro Close		Client Loft Conversion	
Title Elevations - Proposed		Project BOURNE VALLEY ASSOCIATES	
Date 20.11.25	Sheet 04	Scale 1 : 100	ANDOVER LANE FARM FABERSTOWN ANDOVER HAMPSHIRE SP11 9PE Tel: 01264 850159 Email: info@bournevalley.co.uk
Drawn by TJ	Checked by AW	Paper Size A3	

