




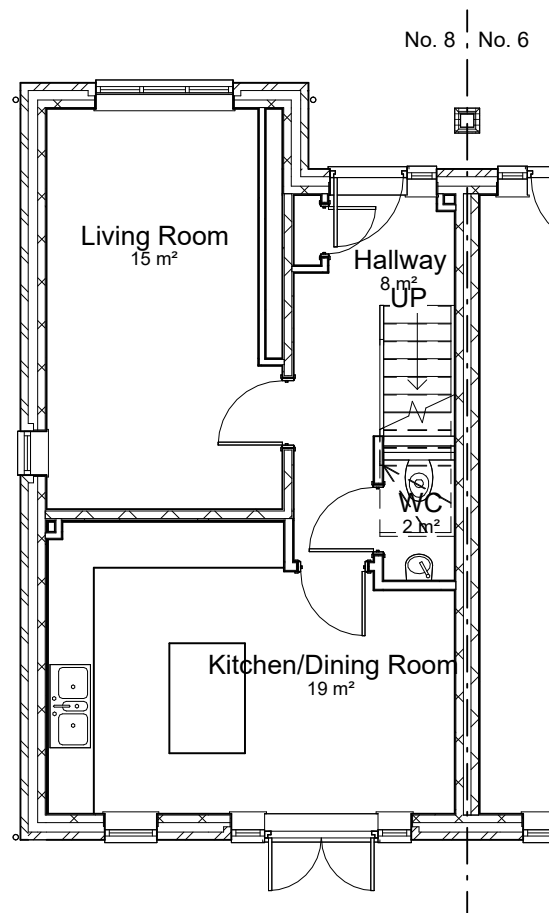


Level 1 - GF Proposed
1 : 100

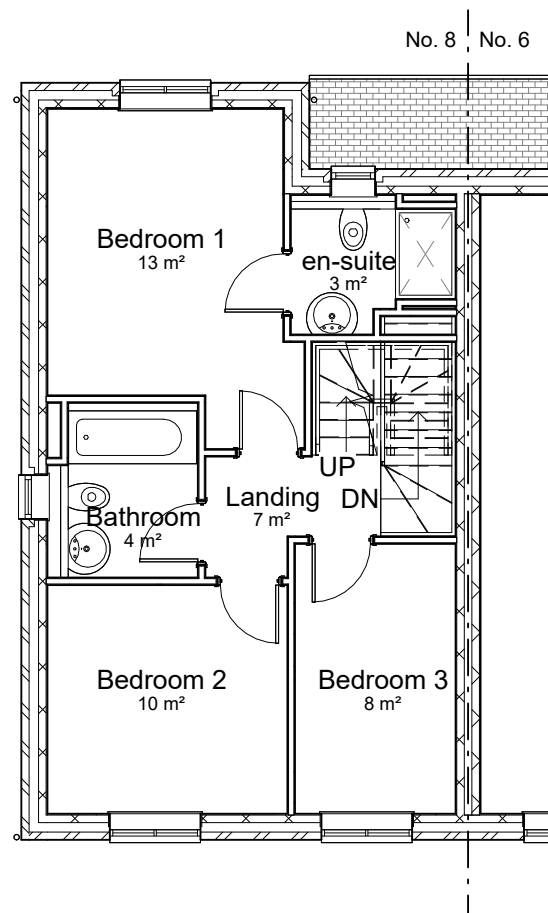


Level 2 - FF Proposed
1 : 100

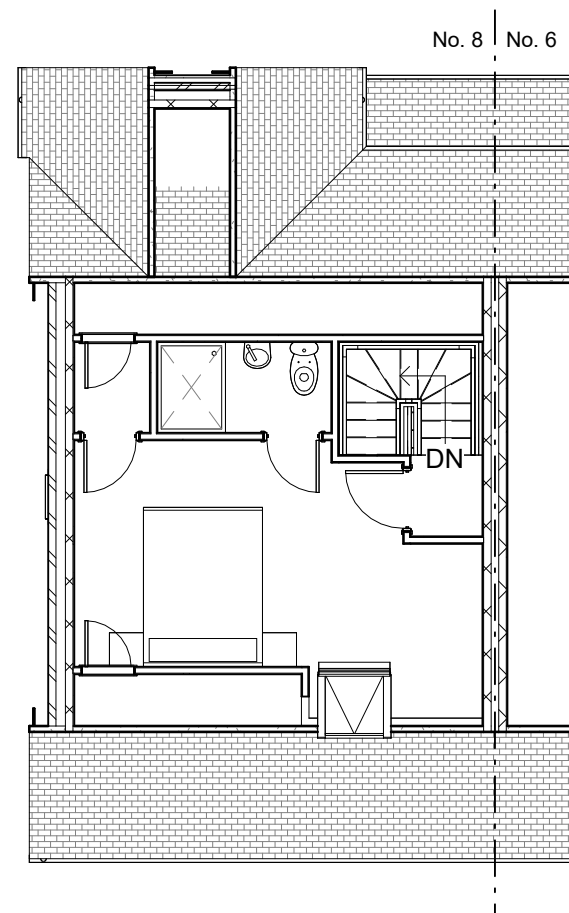

Level 3 - SF Proposed
1 : 100

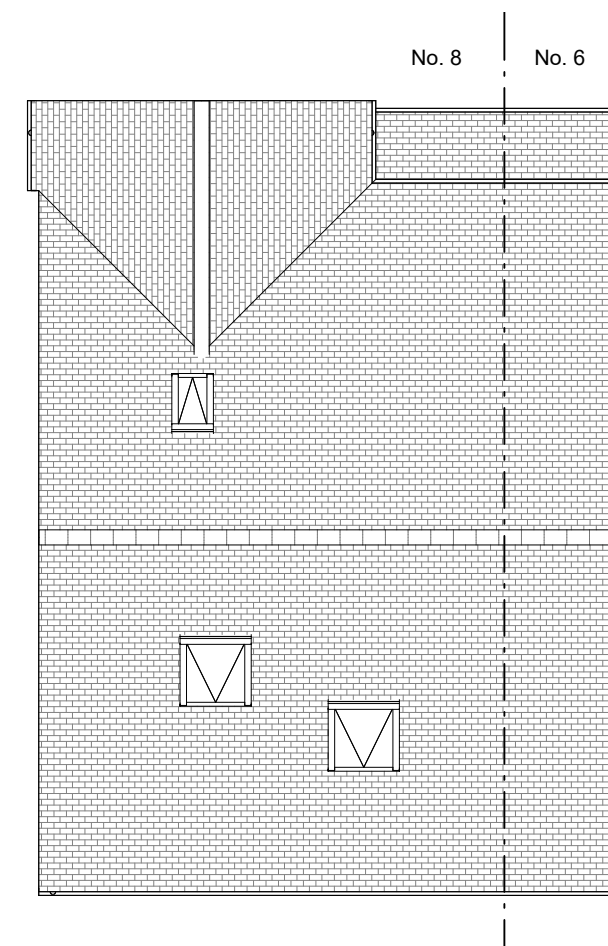

Level 4 - Roof Proposed
1 : 100

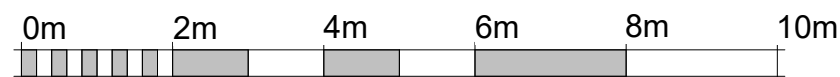

VISUAL SCALE 1:100 @ A3

Rev No.	Revision Note.	Date	Drawn	Checked

Project number 05680-018		Client Avro Close		Project Loft Conversion	
Title Plans - Proposed				BOURNE VALLEY ASSOCIATES ANDOVER LANE FARM FABERSTOWN ANDOVER HAMPSHIRE SP11 9PE Tel: 01264 850159 Email: info@bournevalley.co.uk	
Date 20.11.25		Sheet 03		Scale 1 : 100	
Drawn by TJ		Checked by AW		Paper Size A3	

