



Upper Combe Farm, Upper Castle Combe, Chippenham, Wiltshire, SN14 7HE

Retrospective Planning Application for a Grain Store and Dryer Building

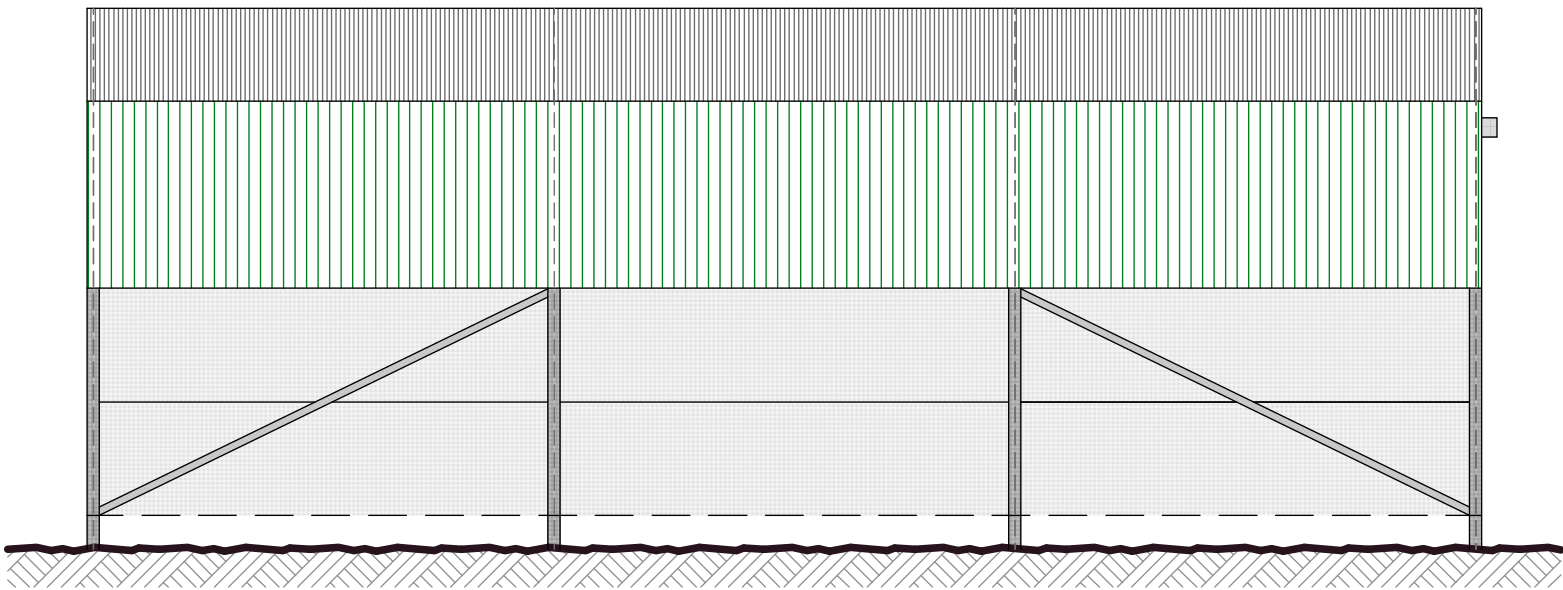

Retrospective North (Side) Elevation
Scale: 1:100

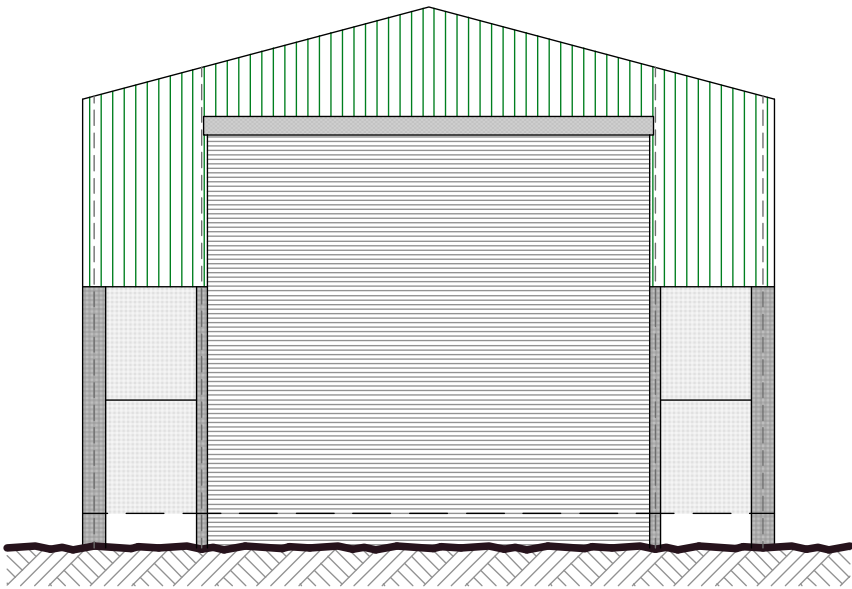

Retrospective West (Front) Elevation
Scale: 1:100



Notes:			Project Title: Retrospective Planning Application for a Grain Store and Dryer Building	Drawing Title: Retrospective Elevations	Client: W P Prior & Sons	NORTH LEATHERBY Chartered Surveyors
No unauthorised reproduction	Drawing Number:	2				
	Revision Number:	1				
	Drawn by:	KAN				
	Date:	13/10/2025				
	Scale:	1:100 @ A3				
	Path:					