



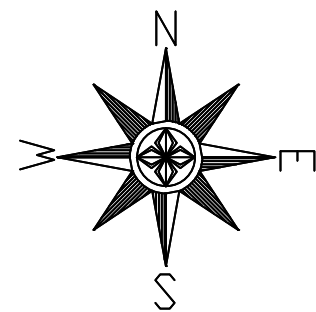

Ordnance Survey[®] OS Sitemap[®]

© Crown Copyright 2025
Reproduction in whole or in part is prohibited
without the prior permission of Ordnance Survey.

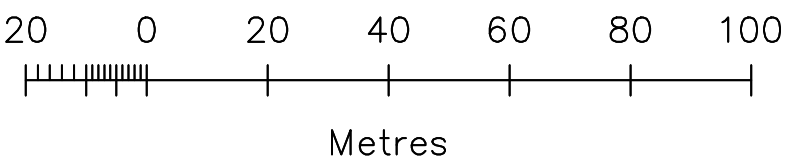

Rev No.	Revision Note.	Date	Drawn	Checked

NUMBER - REV - CLIENT - PROJECT 02280-00 - B - Ted Ryall - Woodhill Farm		
TITLE Location Plan		
DATE 26.11.25	SHEET 03	SCALE 1:1250
DRN BY AW	CHK BY AW	PAPER SIZE A2

BOURNE VALLEY ASSOCIATES
ANDOVER LANE FARM
FABERSTOWN
ANDOVER
HAMPSHIRE
SP11 9PE
Tel: 01264 850159
Email: info@bournevalley.co.uk