



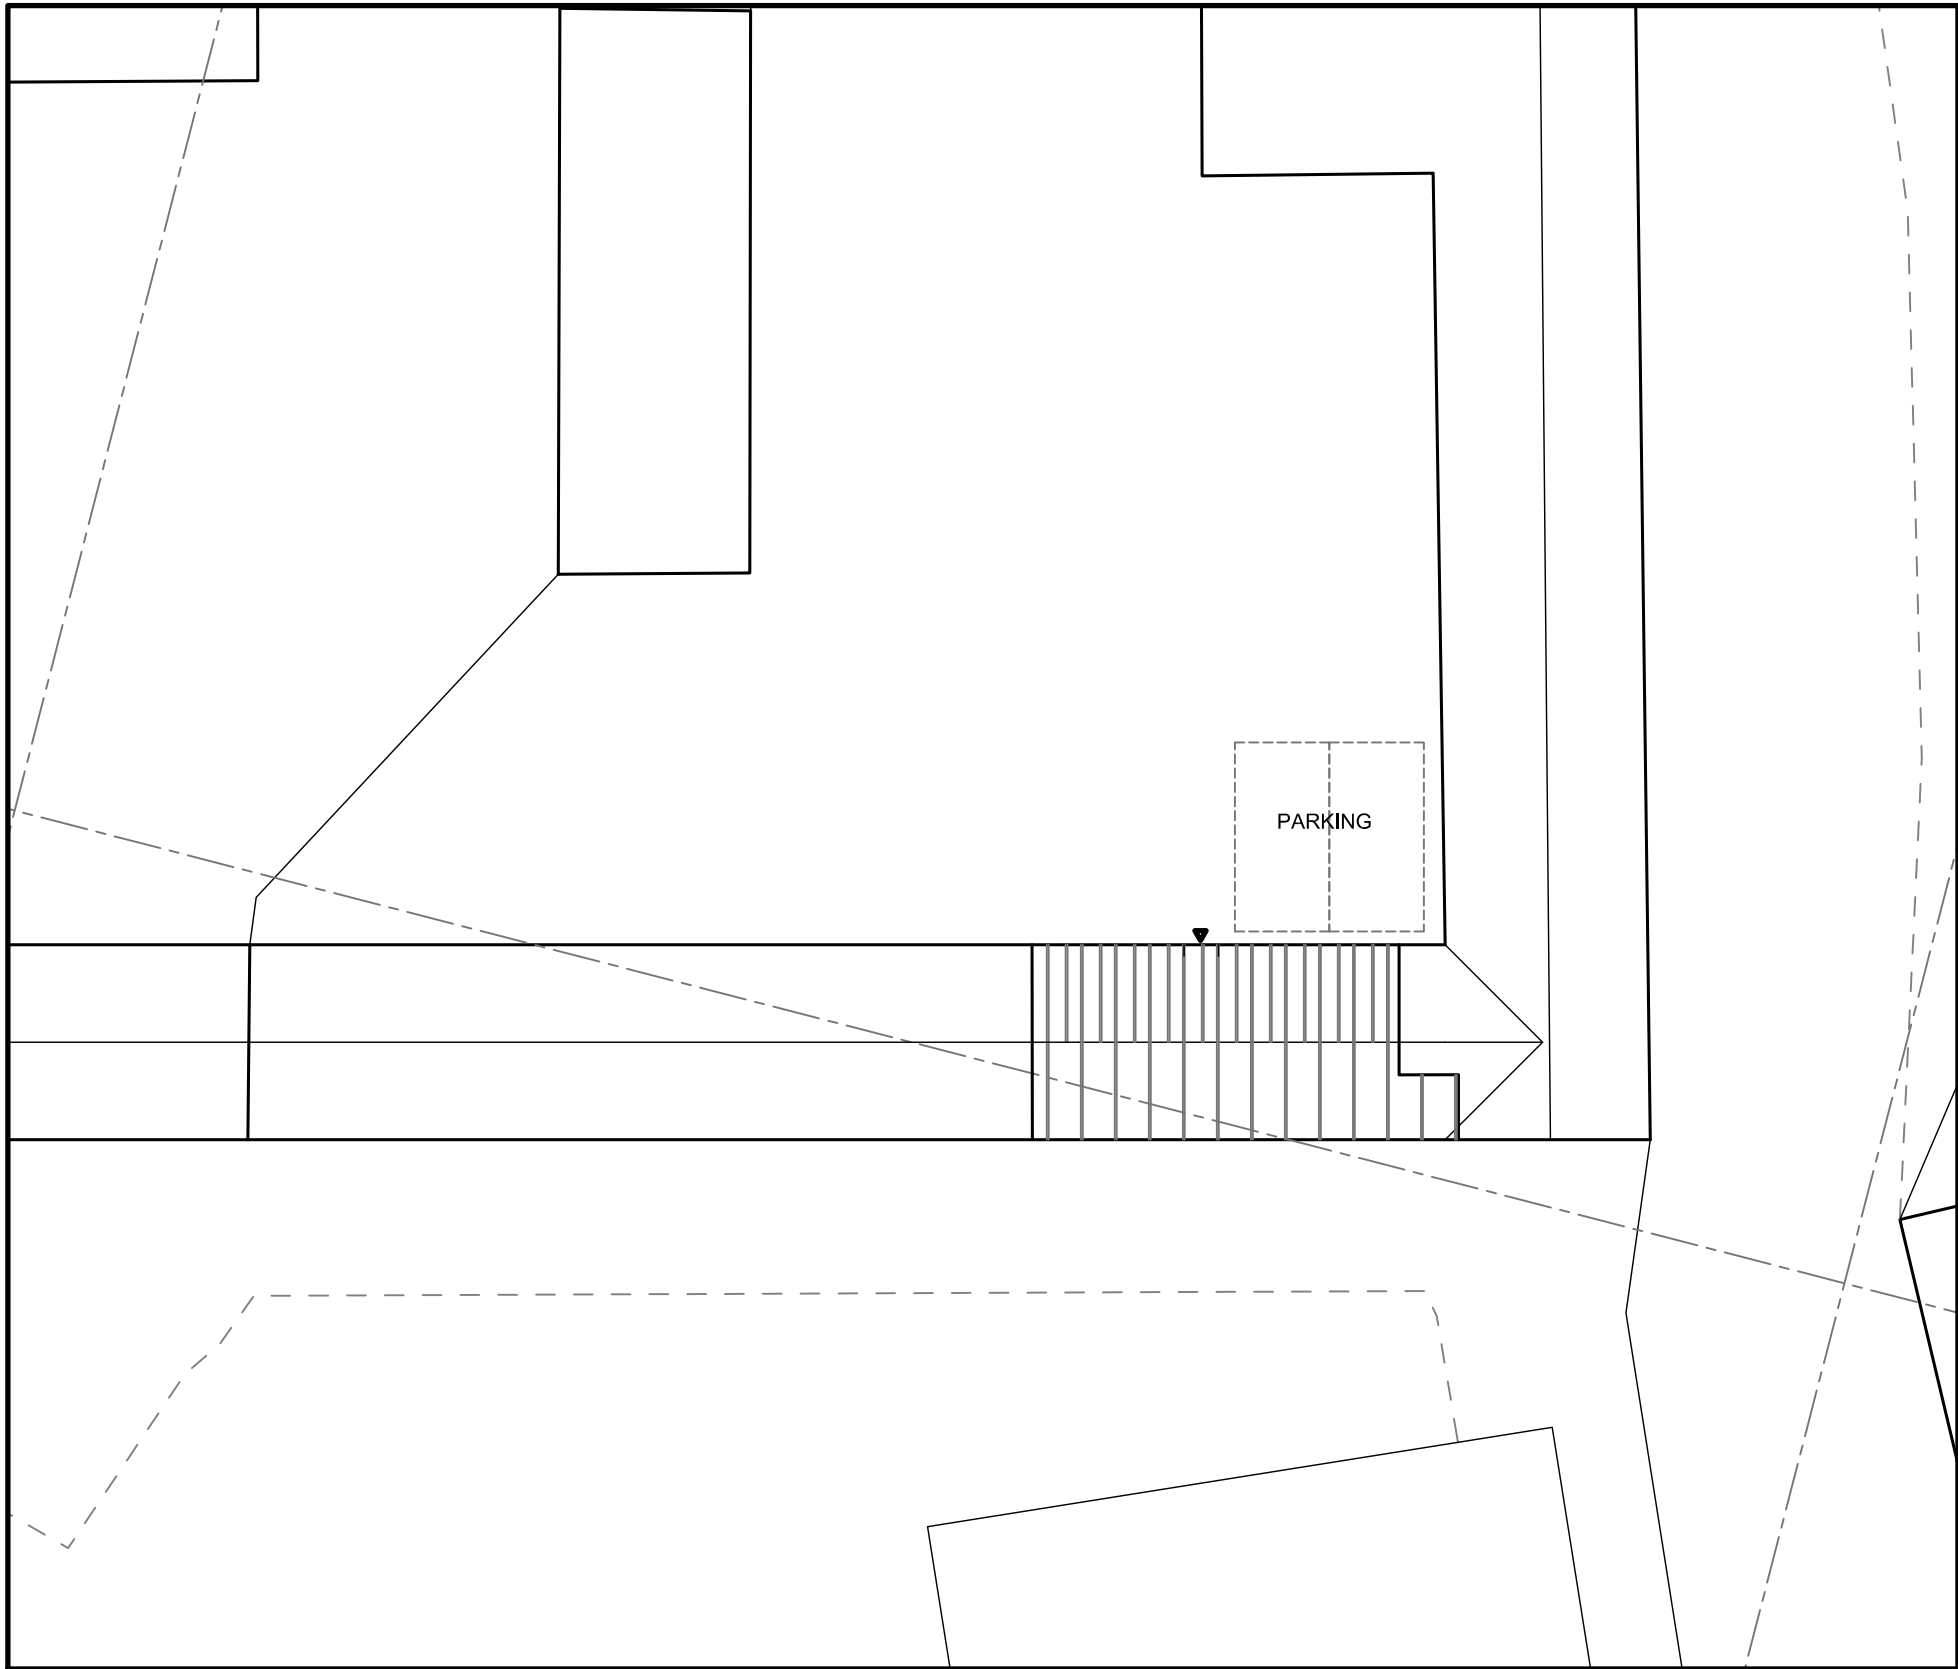

BLOCK PLAN

SCALE: 1:200@A3

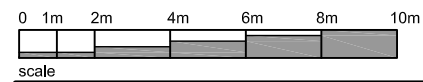

THIS DRAWING IS THE COPYRIGHT OF NT:architect
AND MAY NOT BE AMENDED, COPIED OR
REPRODUCED WITHOUT WRITTEN PERMISSION. NO
LIABILITY WILL BE ACCEPTED FOR AMENDMENTS
MADE BY OTHER PERSONS.

DO NOT SCALE OFF THE DRAWINGS.

rev:

client:
MR.J. HUSSEY
UNIT 1B
UFFCOTT FARM
UFFCOTT
WILTS. SN4 9NB


project:
PROPOSED CHANGE OF USE OF
OFFICE TO DWELLING
drawing:
EXISTING:
LOCATION & BLOCK PLANS

date:
SEP 25
scale:
as noted
drawing no.:

25.62 - S1.01



drawn:
NT

rev:

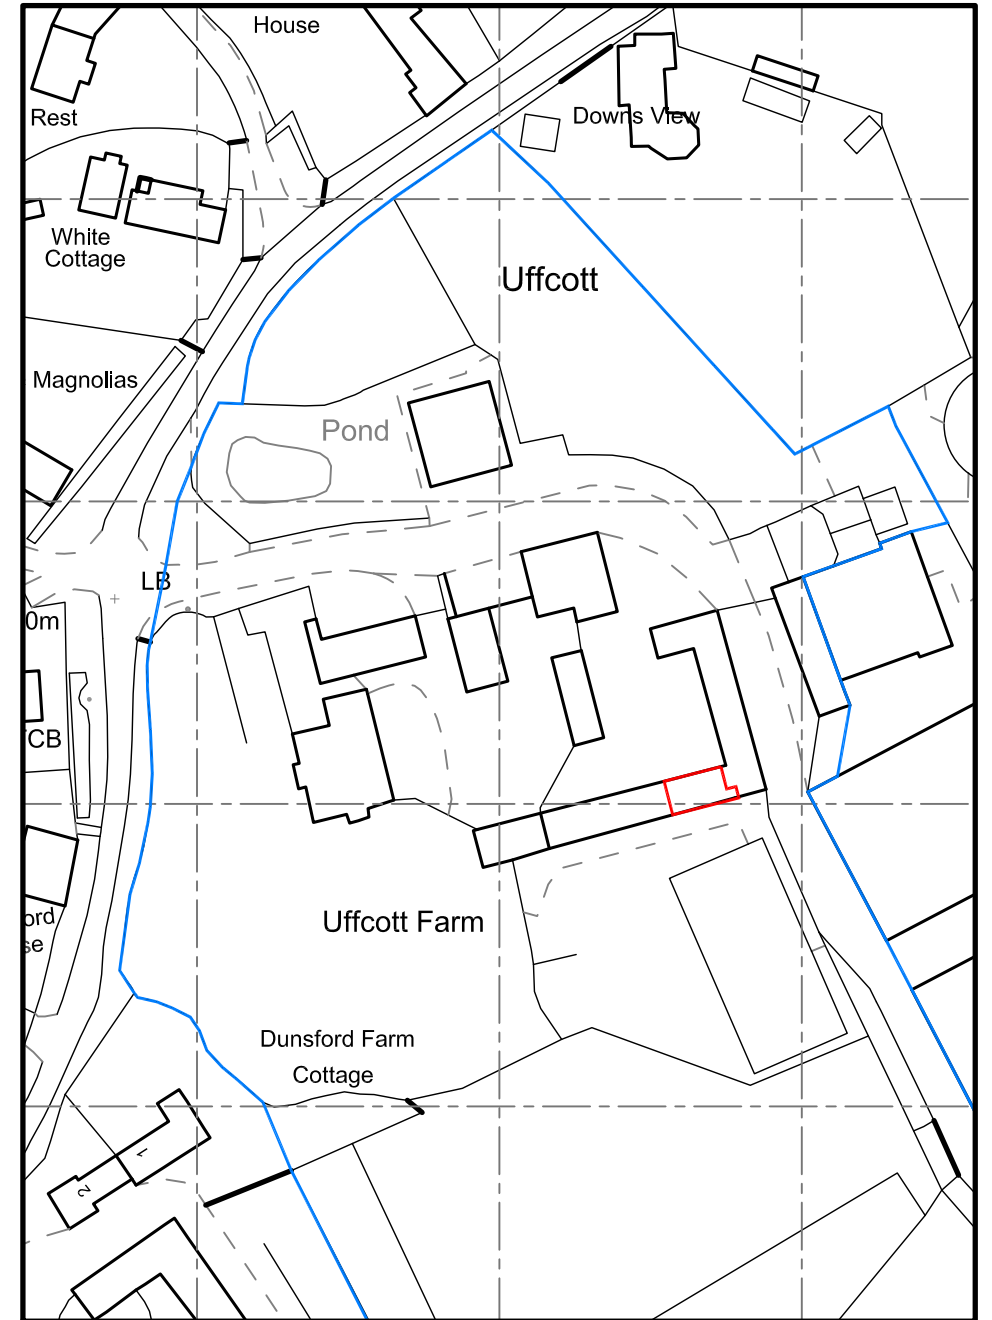

LOCATION PLAN

SCALE: 1:1250@A3

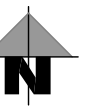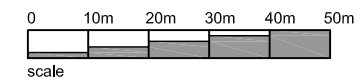

NT: architect

t: 07855 978389
e: office@ntarchitect.uk