




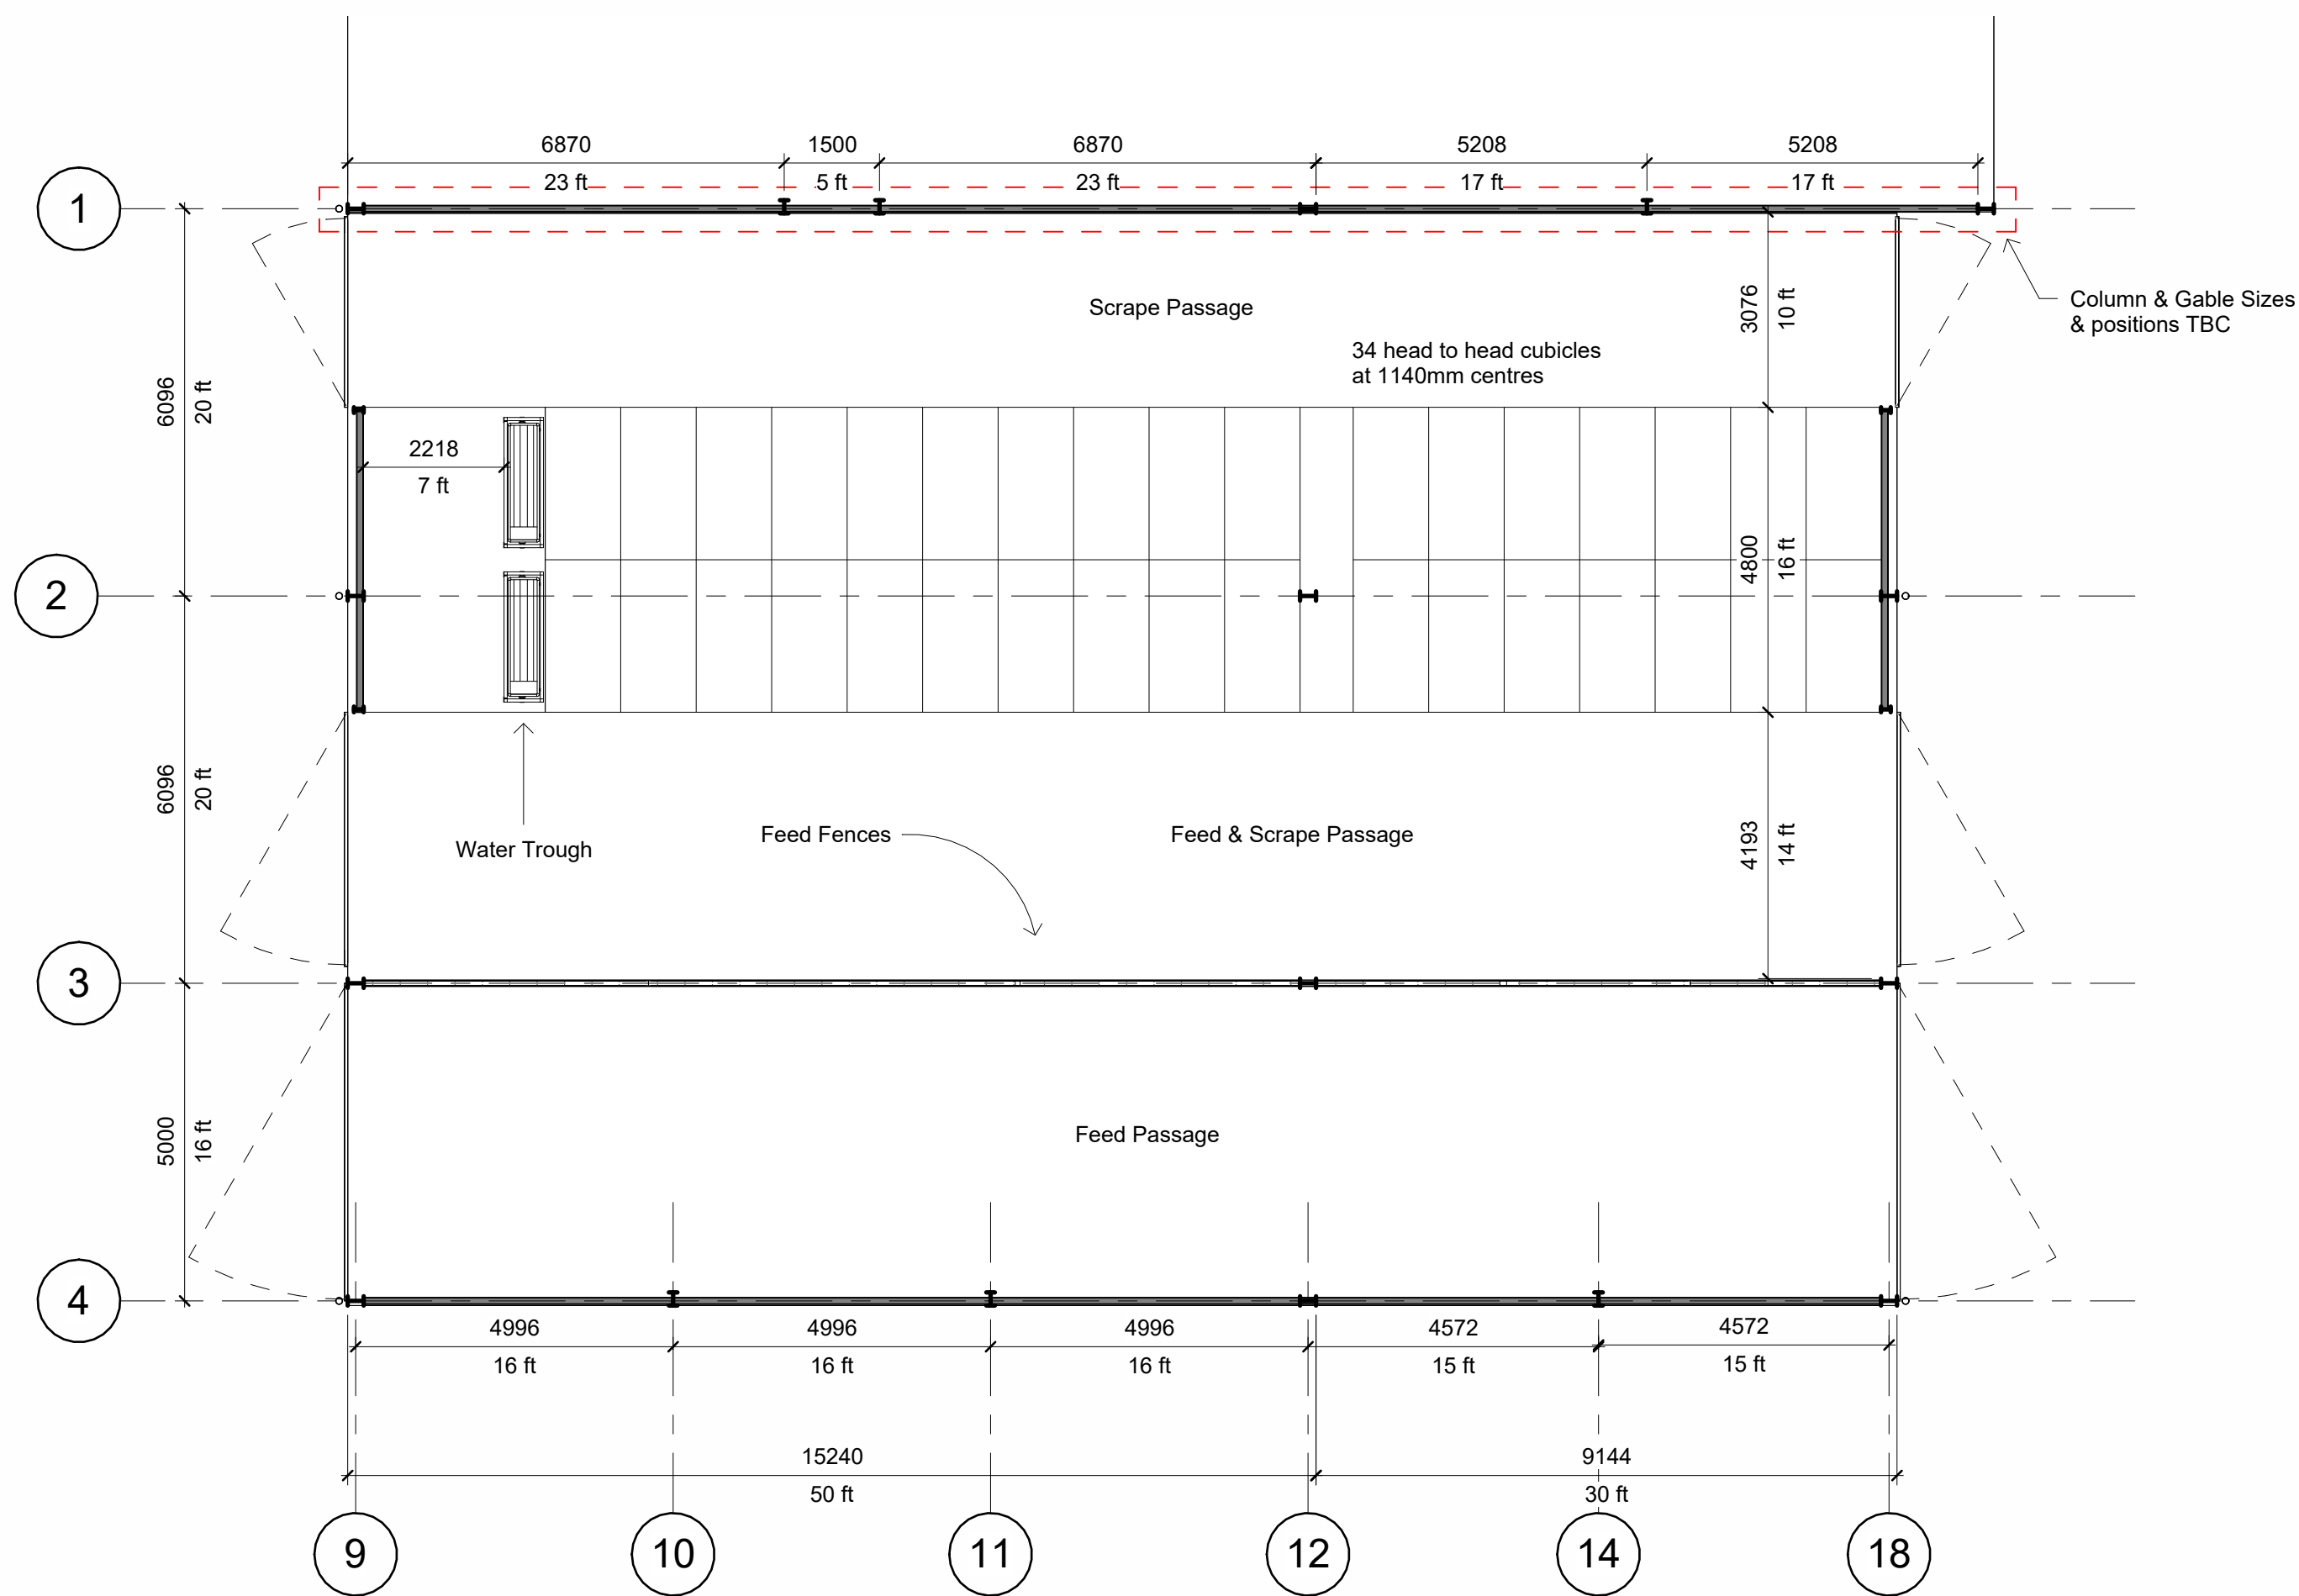


Level 1 - Proposed
1 : 100

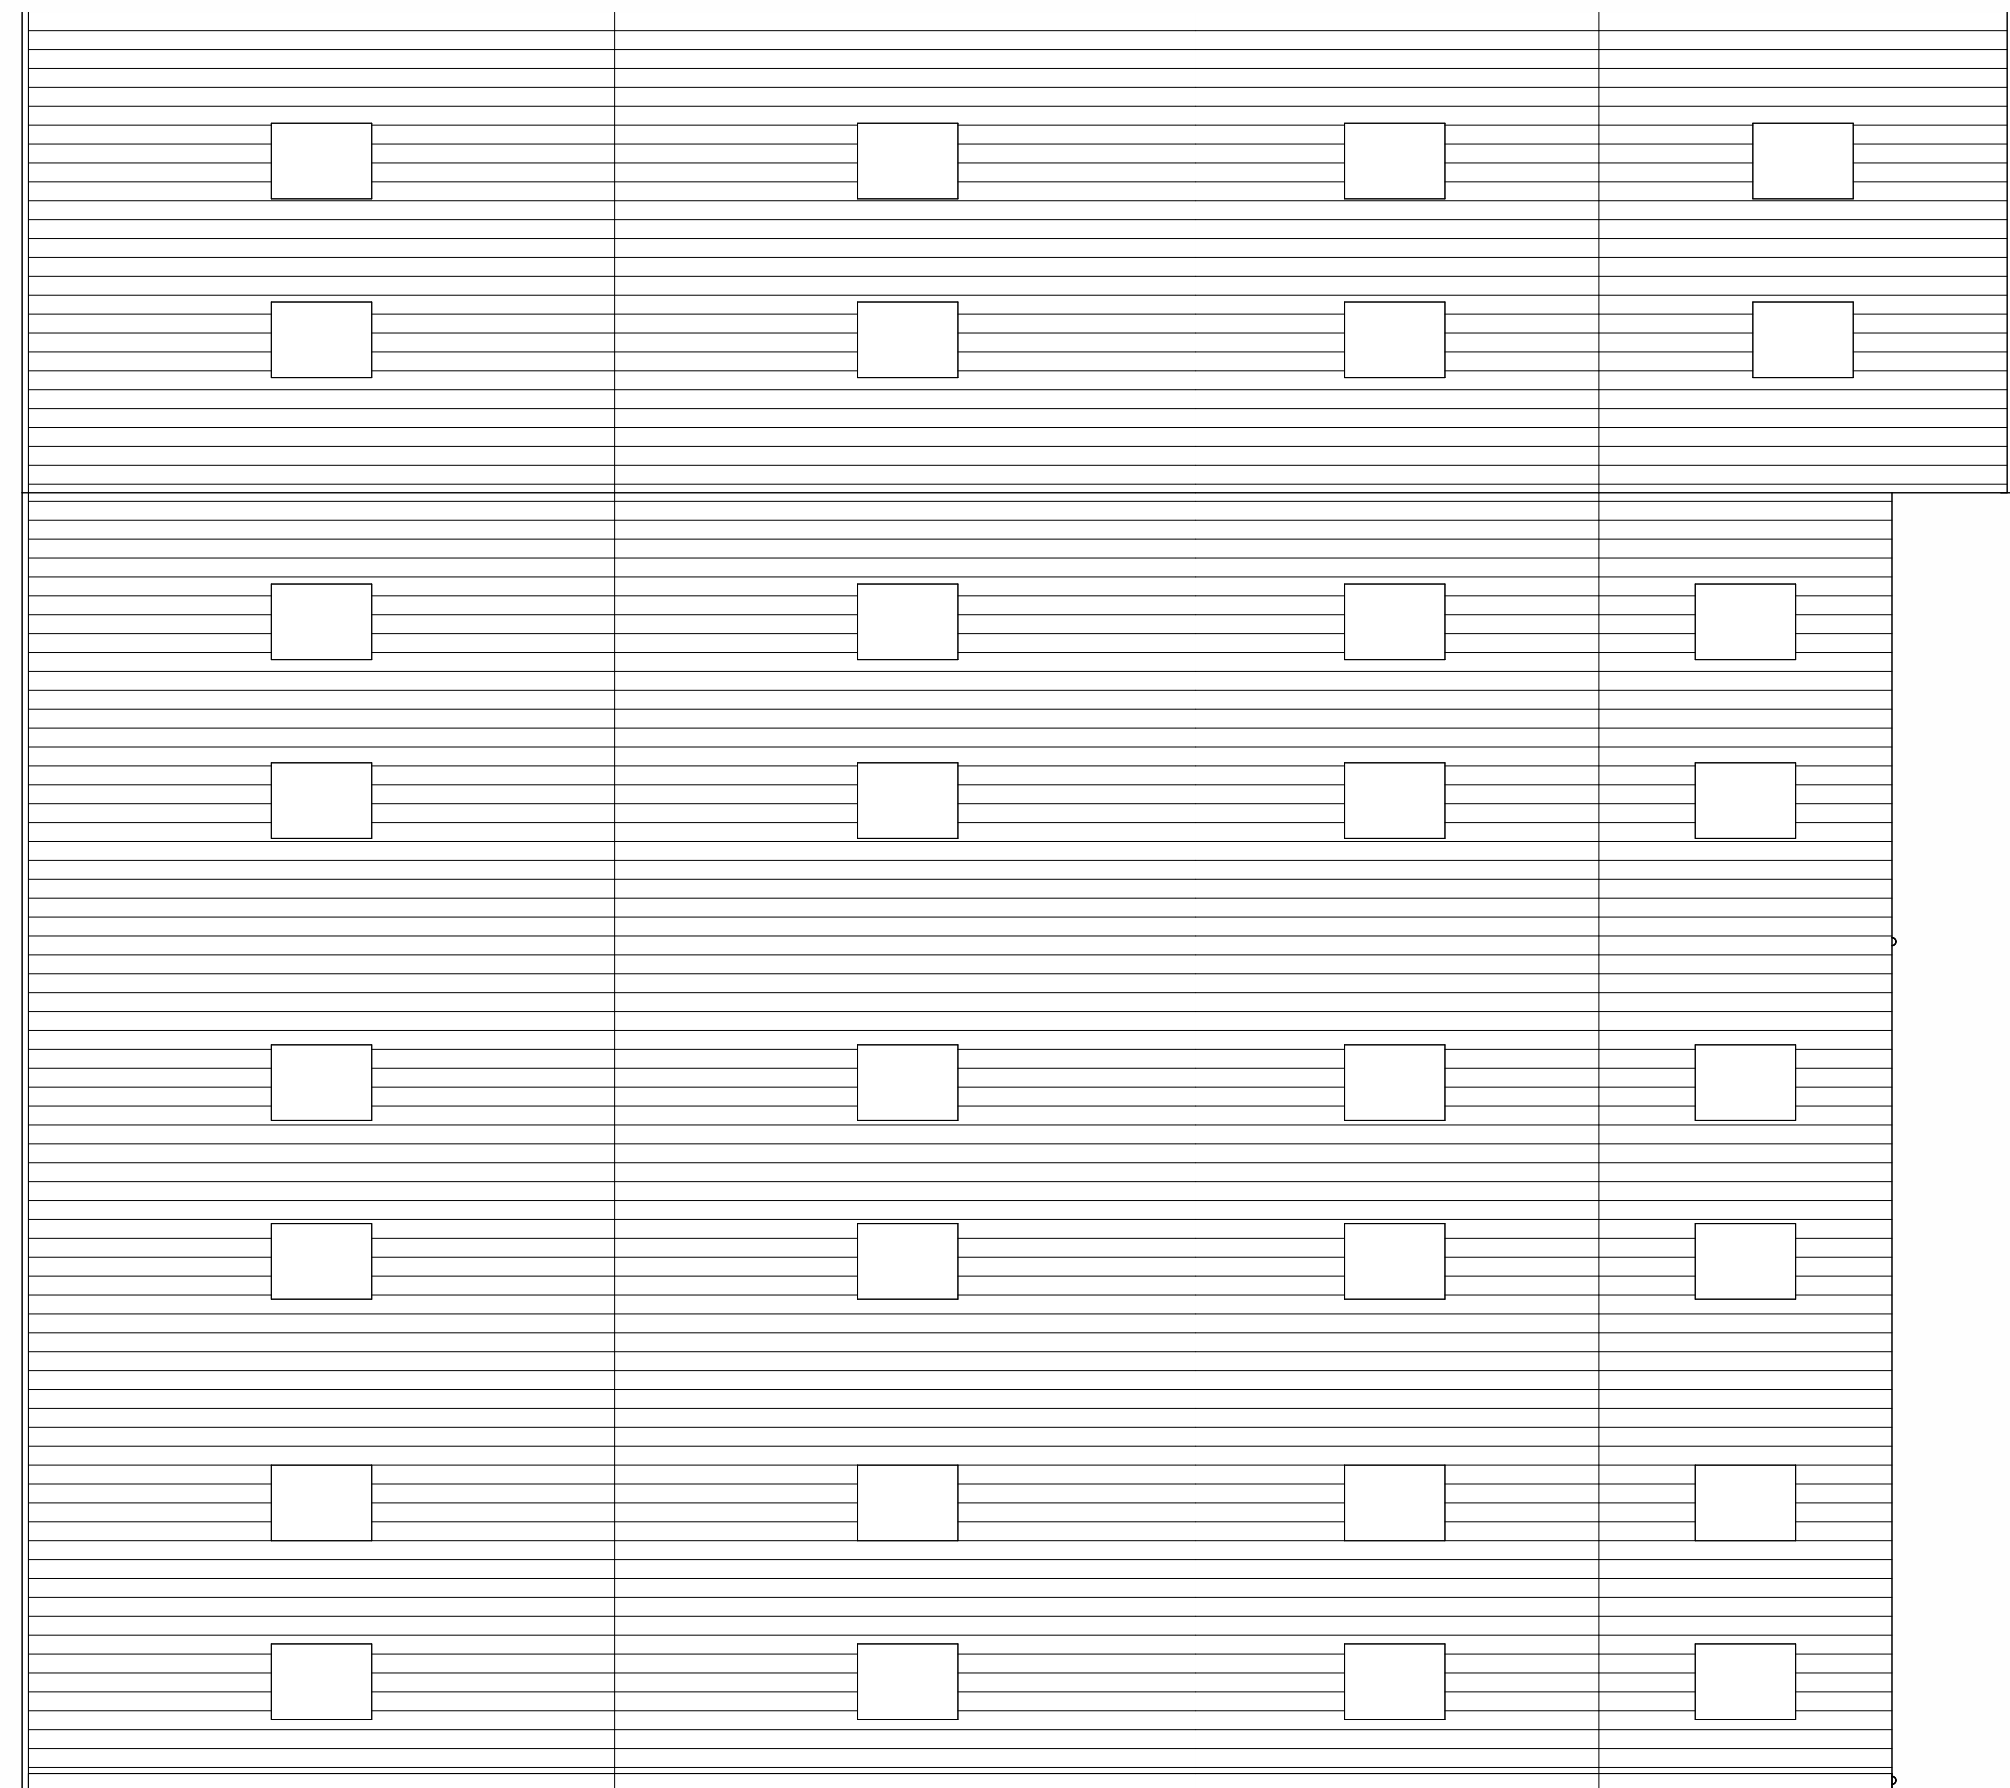


Level 3 - Proposed
1 : 100

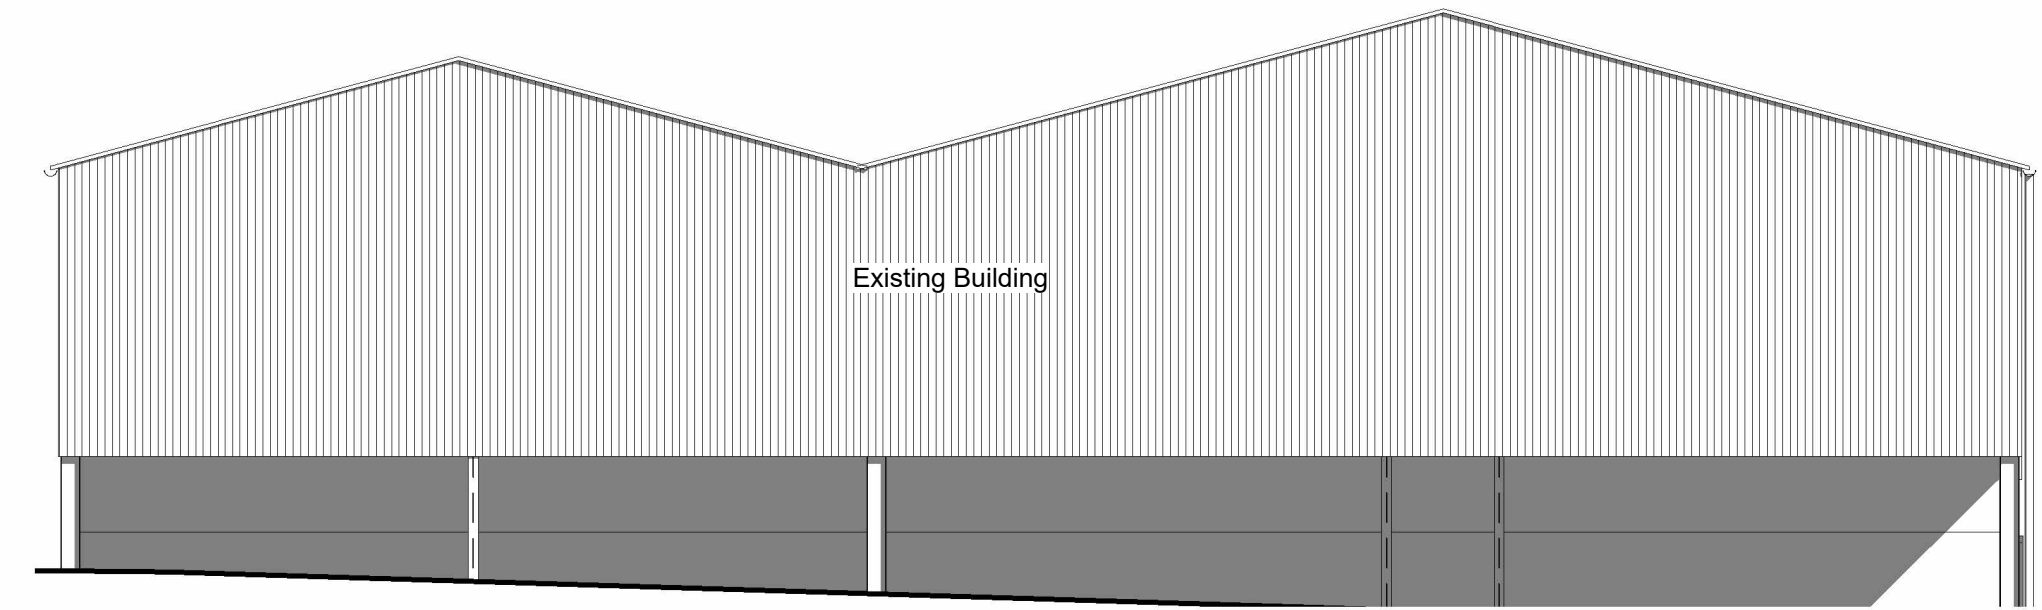


North - Proposed
1 : 100

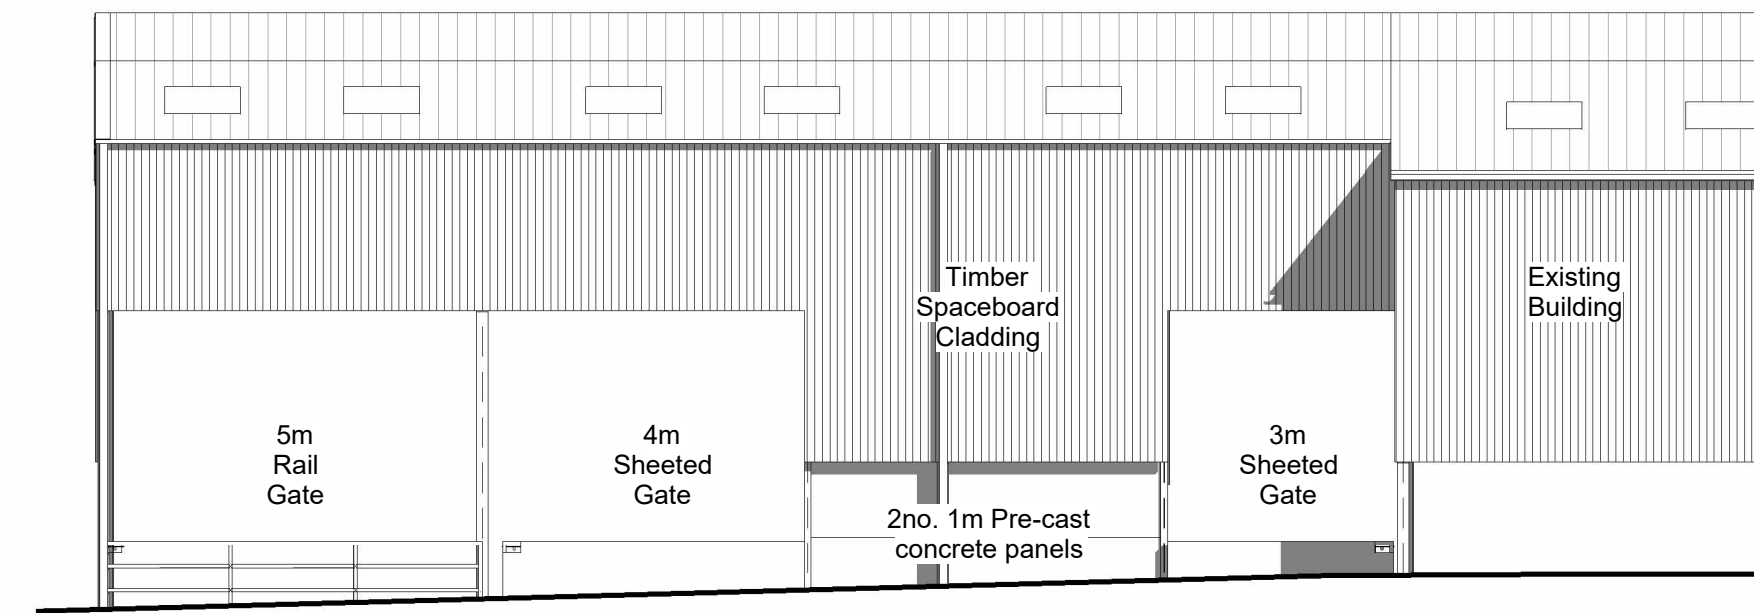


East - Proposed
1 : 100

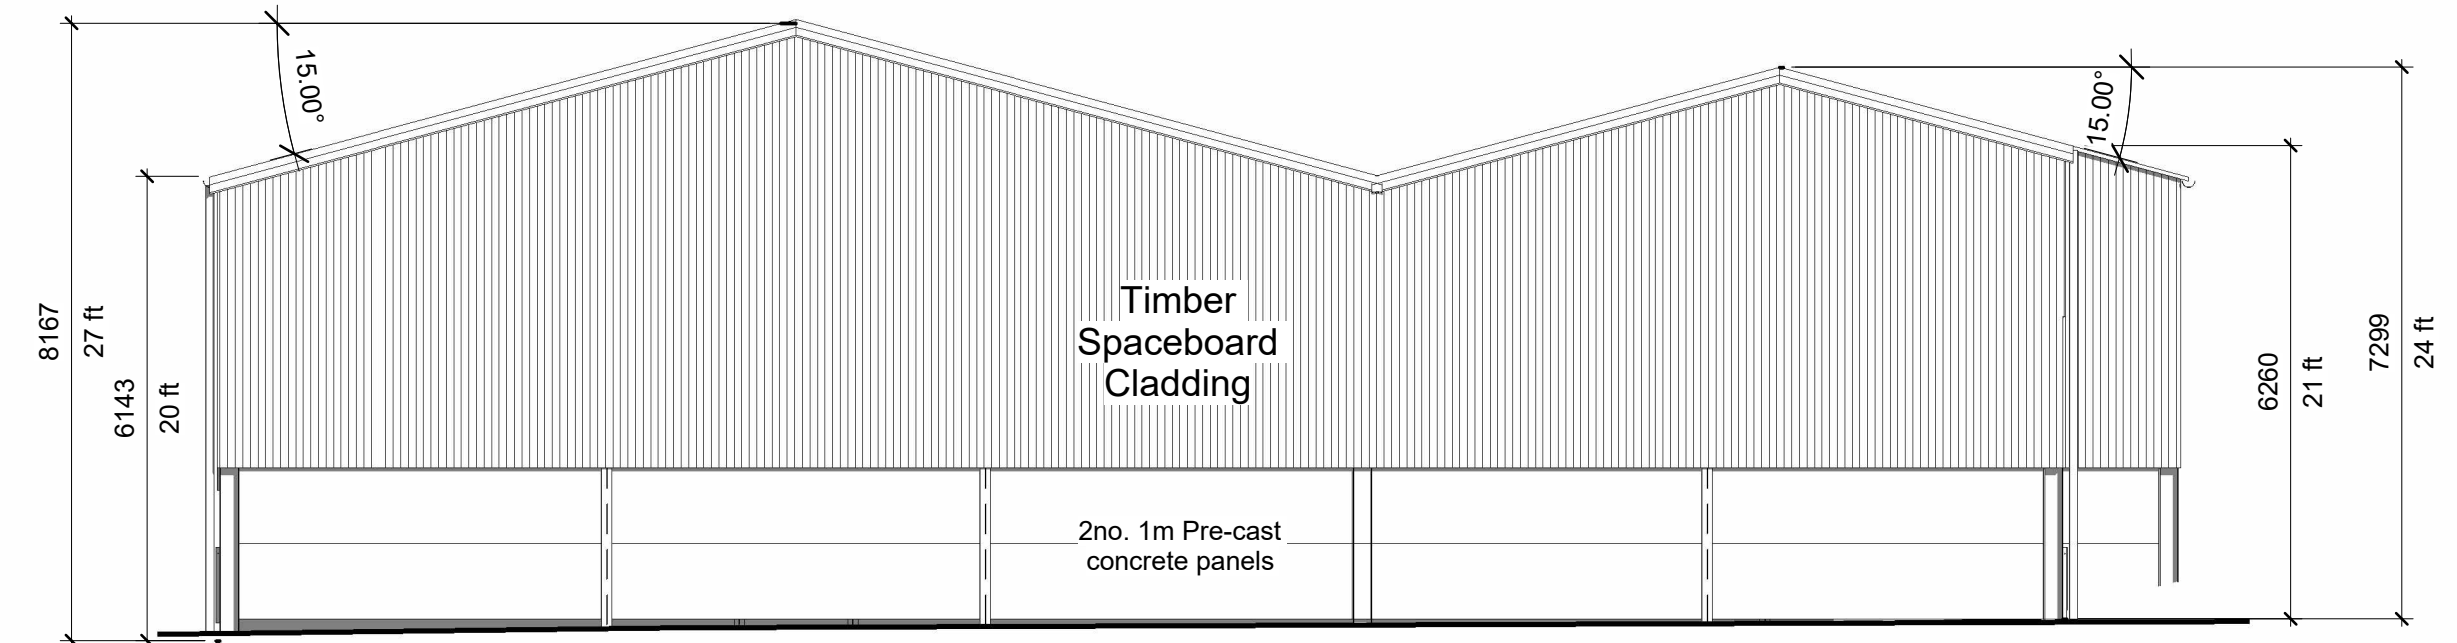

South - Proposed
1 : 100

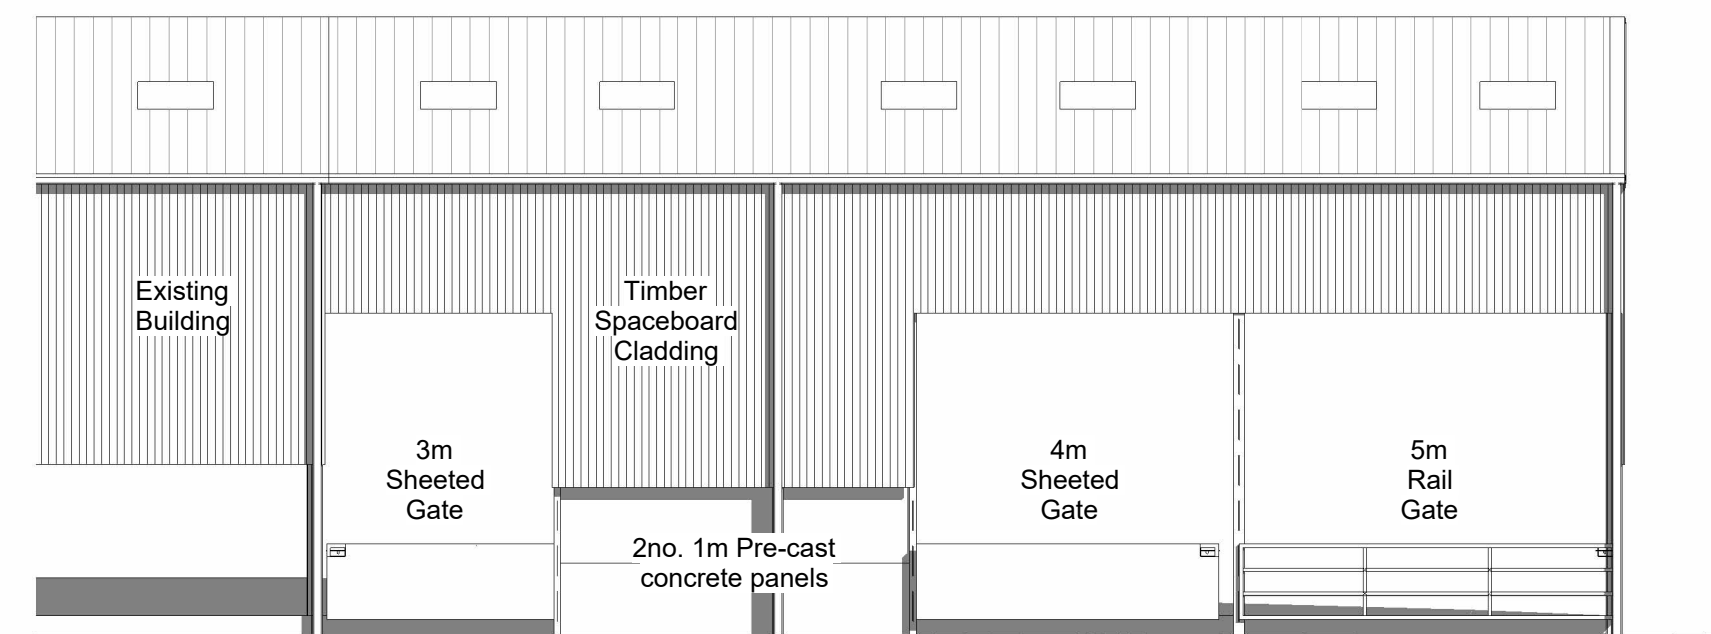

West - Proposed
1 : 100

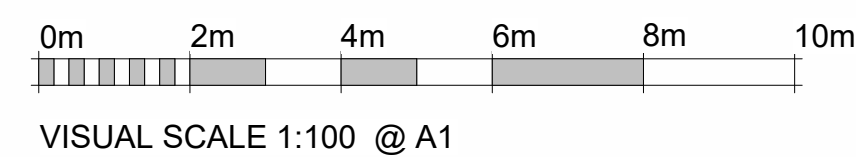

Rev No.	Revision Note.	Date	Drawn	Checked

Project number	Client	Project
02280-02 Woodhill Farm		Cattle Building
Title		
ProposedPlans&Elevations		
Date	Sheet	Scale
26.11.25	01	1 : 100
Drawn by	Checked by	Paper Size
TJ	AW	A1

V B WHEELER
BOURNE WORKS
COLLINGBOURNE DUCIS
MARLBOROUGH
WILTSHIRE
SN8 3EH
Tel: 01264 850791
Email: vicwheeler75@gmail.com