


**ASHFORD
HOMES**
[SOUTH WESTERN] LIMITED


DORIC HOUSE, MIDDLETON DRIVE
BRACKFORD, WILTS
WILTSHIRE BA15 1GB
TEL: 01225 791155
FAX: 01225 791166
WEB SITE: www.ashford-homes.co.uk
EMAIL: alr@aahf.co.uk



NORTH (FRONT) ELEVATION
SCALE - 1:50

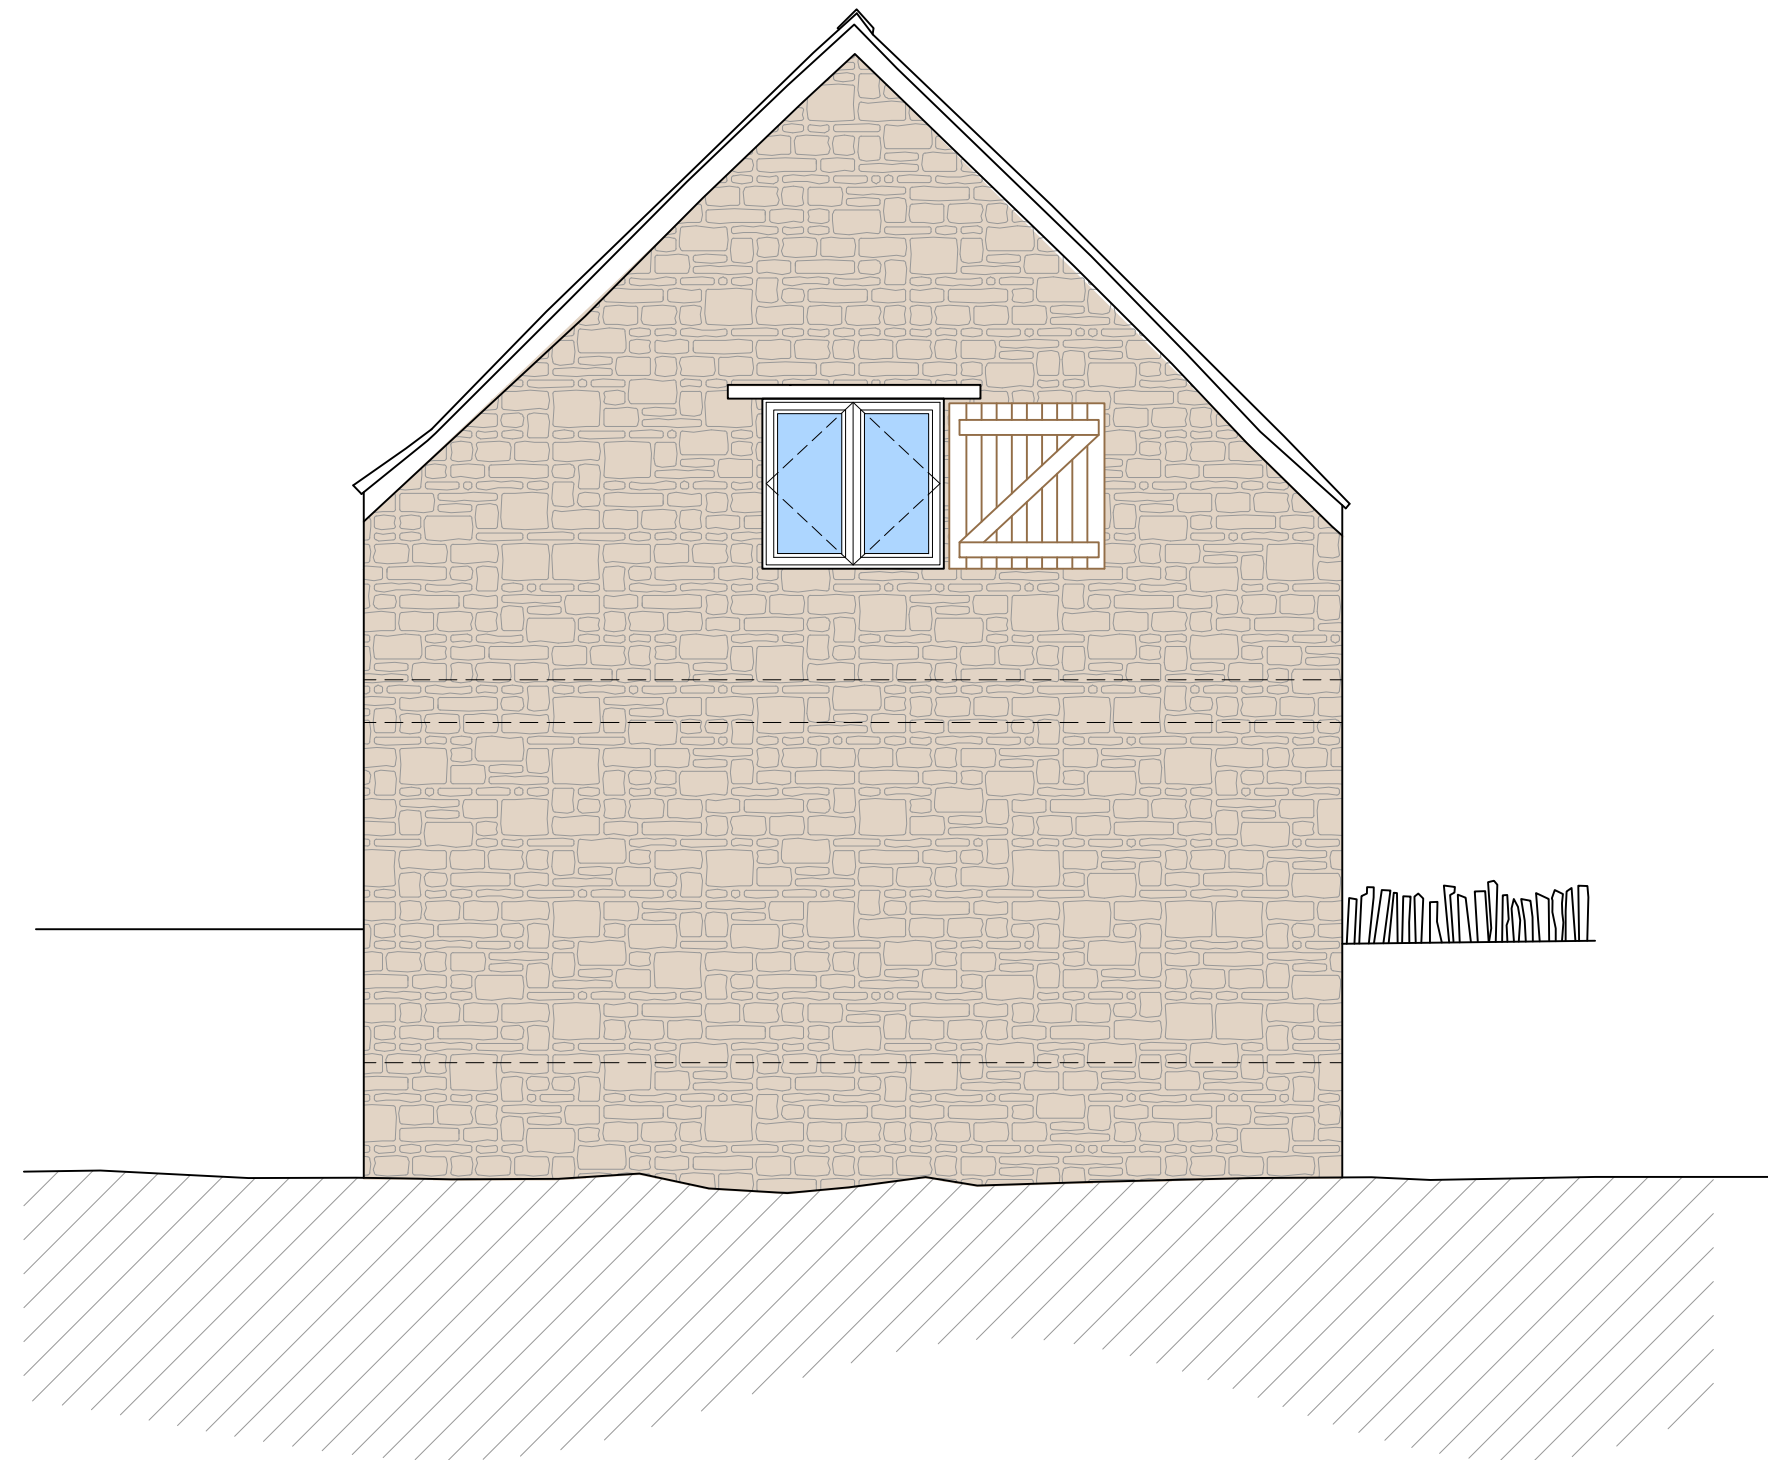


EAST (SIDE) ELEVATION
SCALE - 1:50

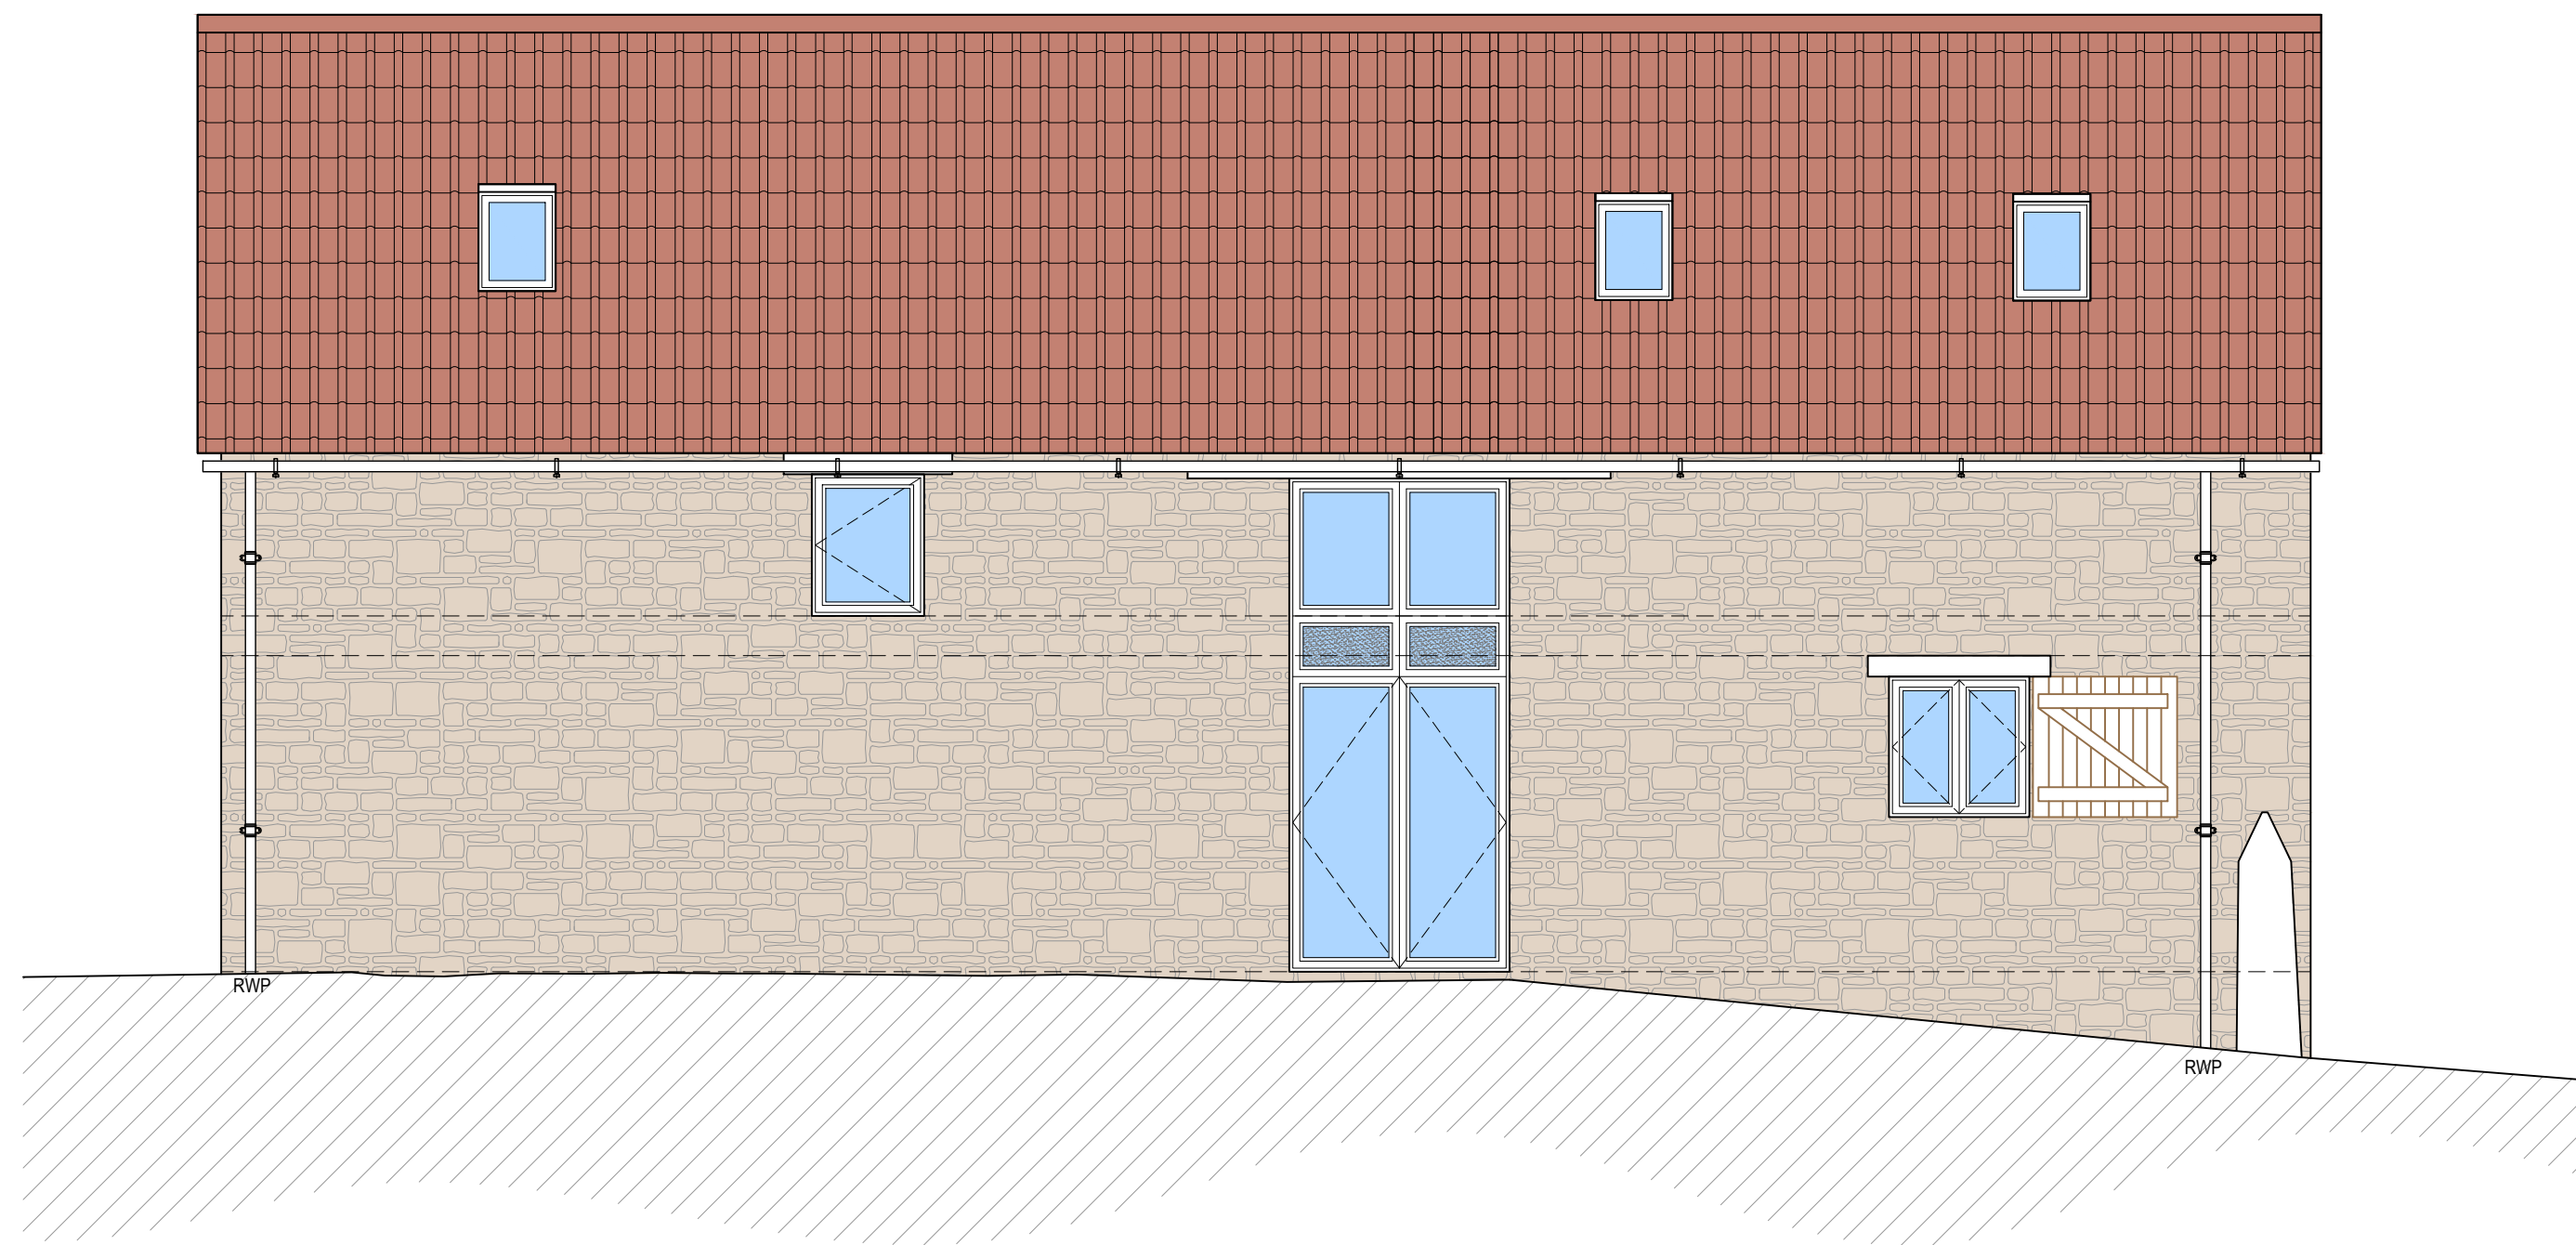

SOUTH (REAR) ELEVATION
SCALE - 1:50



WEST (SIDE) ELEVATION
SCALE - 1:50

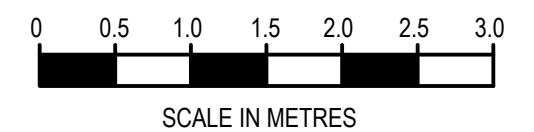

A 22-09-25 first issue
revisions

Only figured dimensions are to be
worked from. Discrepancies must be
reported to Ashford Homes.

THIS DRAWING IS COPYRIGHT ©

drawing status
PRELIMINARY ISSUE

project
**NEW FARM
ALDERTON
CHIPPENHAM
SN14 6NW**

drawing name
**PLANNING AMENDMENT
PLOT 04
PROPOSED ELEVATIONS**

drawing no.
ALD-111

revision
A

scale
1:50

paper size
A1

date
22-09-2025

drawn by
GIJ

approved by