



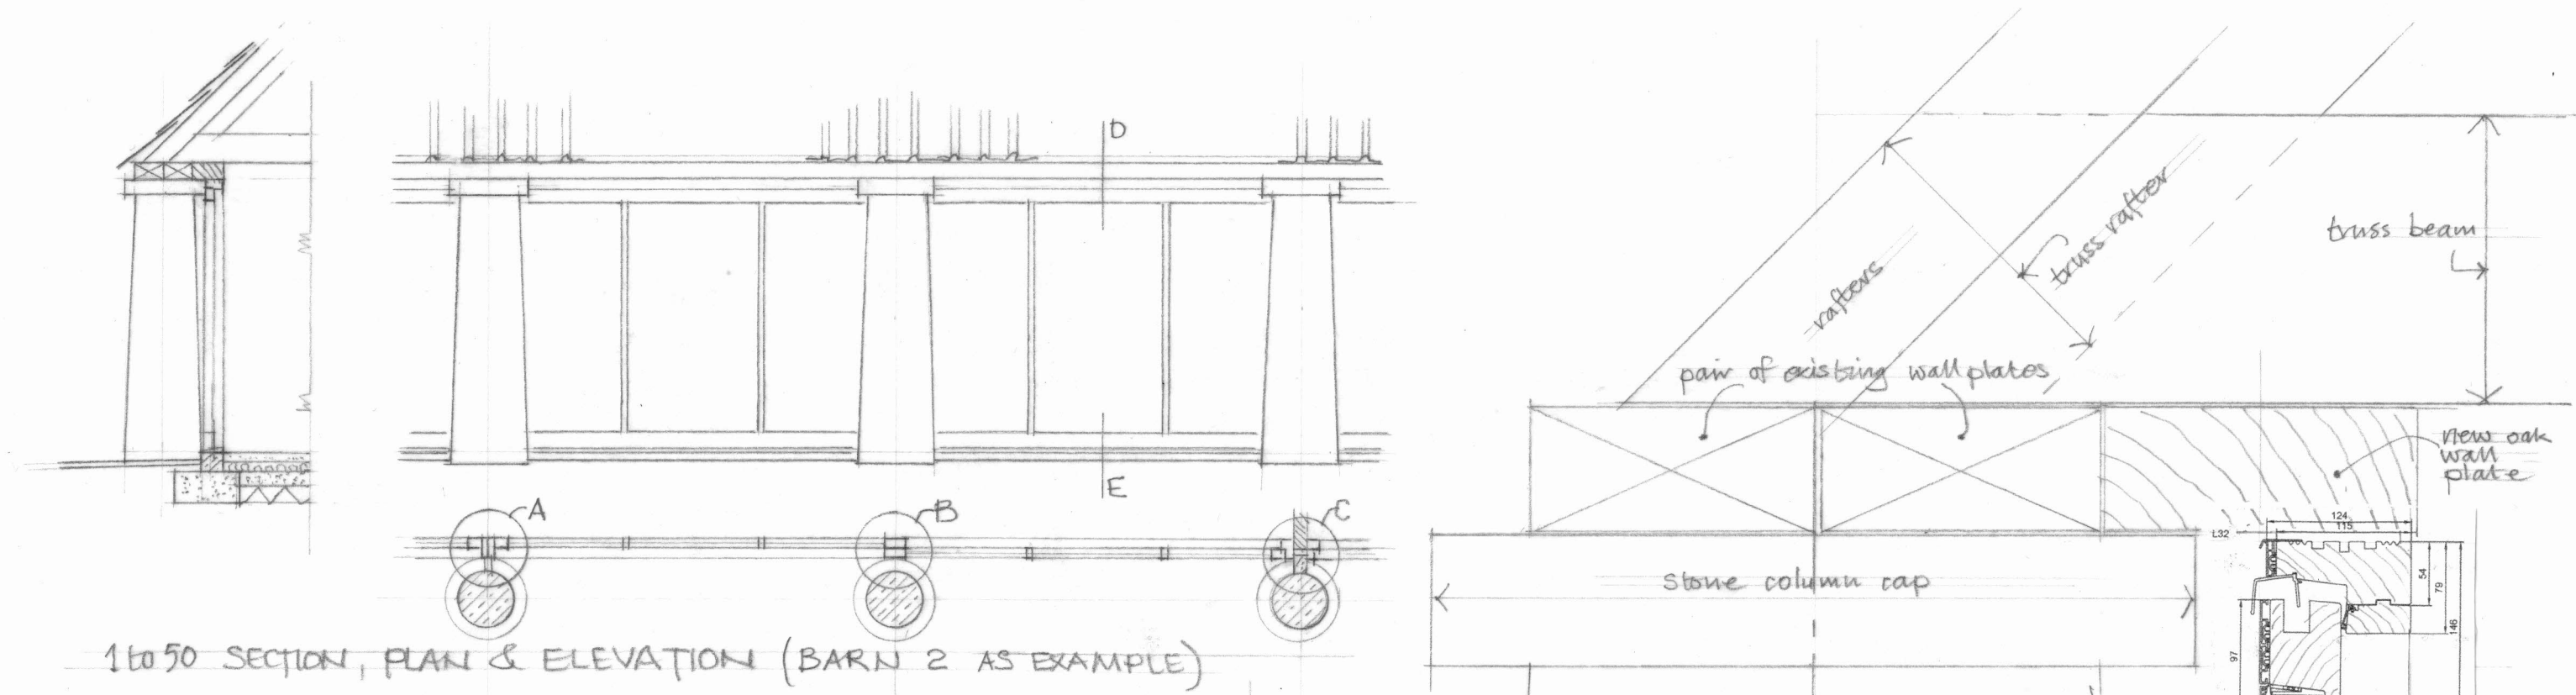

1to50 SECTION, PLAN & ELEVATION (BARN 2 AS EXAMPLE)

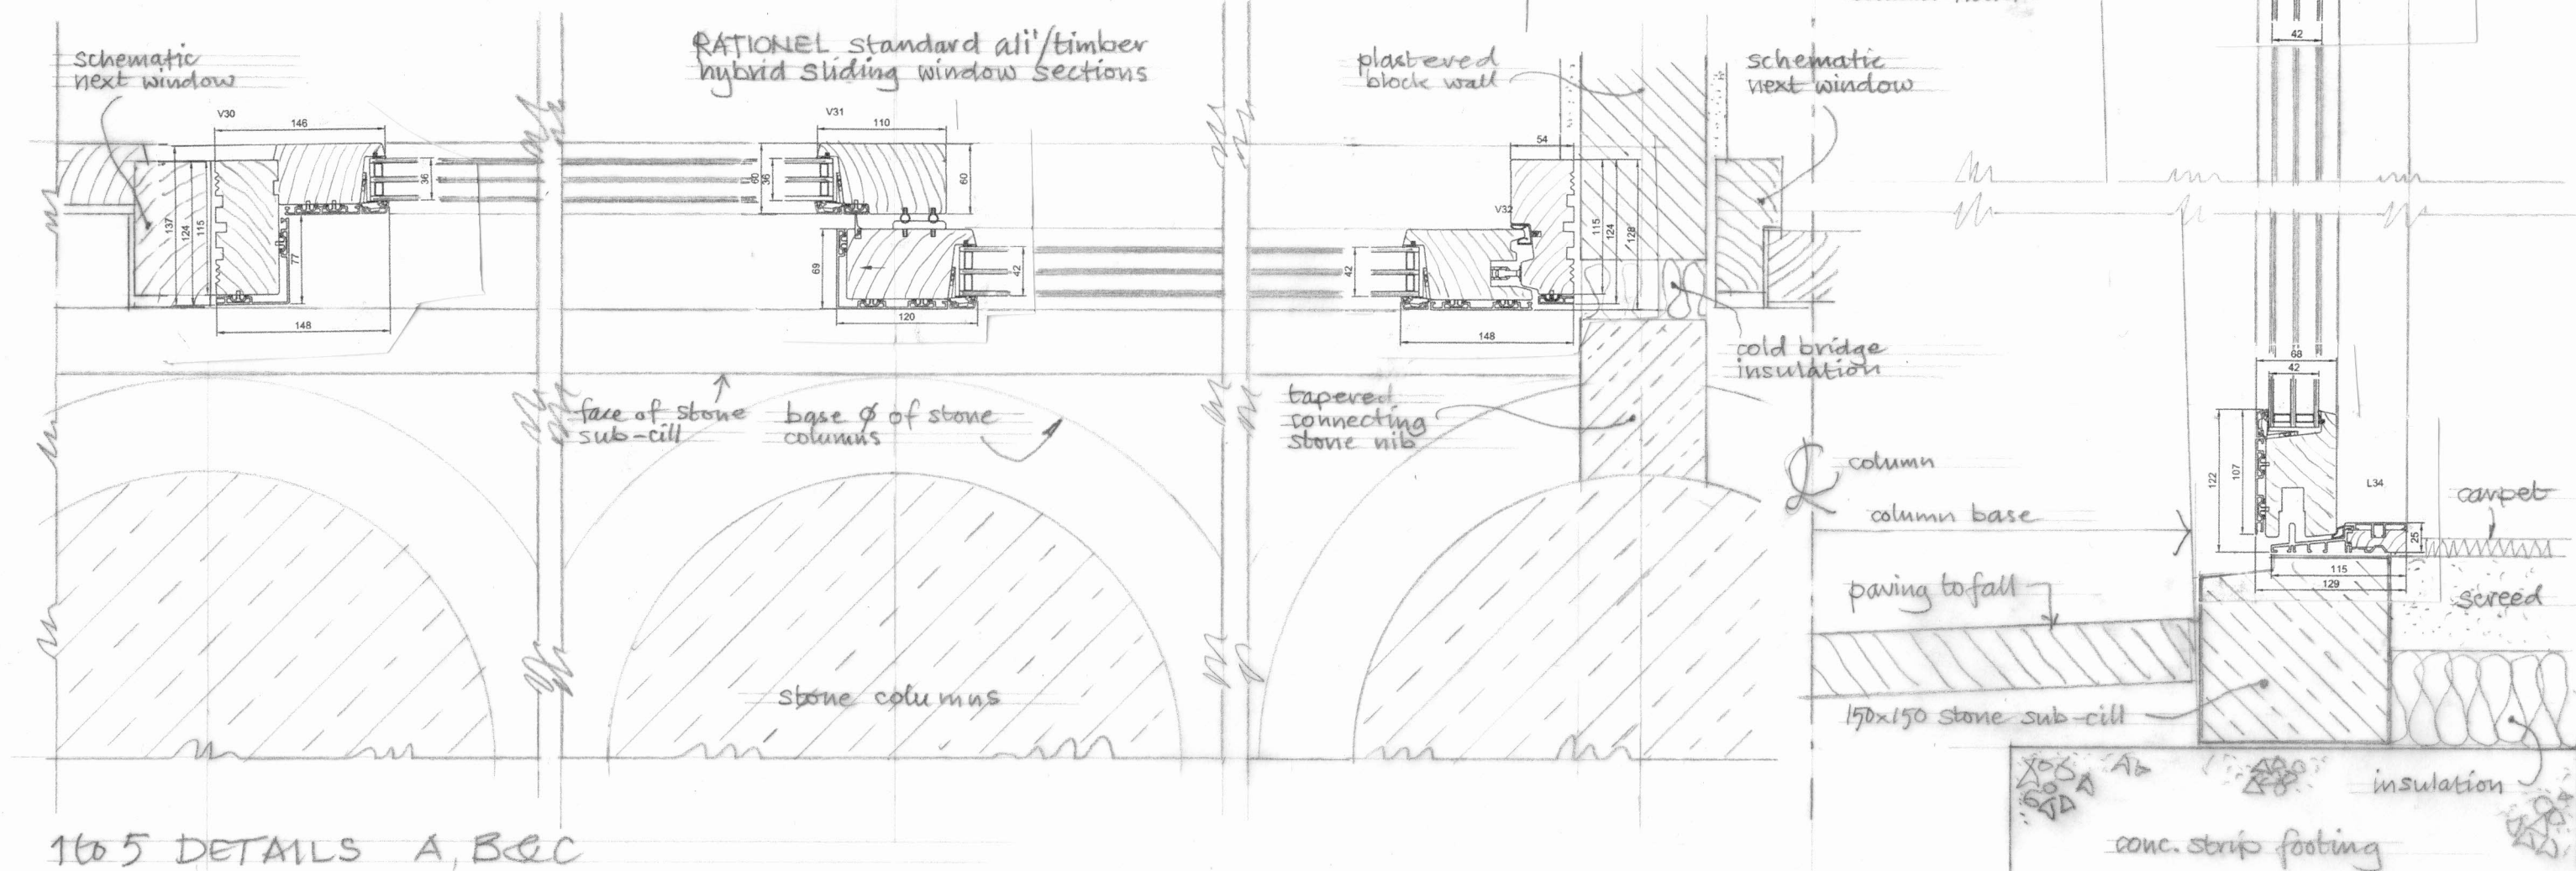

1to5 DETAILS A, B & C

1to5 DETAILS D & E

TITLE NEW FARM ALBERTON	DETAIL TYPICAL WINDOW DETAIL (BARN 2 AS EXAMPLE)	SCALE 1to50 & 1to5 DATE 21 NOV 2018	DRAWN BY GT CHECKED BY	REVISIONS Contractors must check all dimensions on site. Only figured dimensions are to be worked from. Discrepancies must be reported immediately to the architect before proceeding. The drawing is copyrighted.	Drawing 1938: DET 01 FILENAME WATSON BERTRAM & FELL ARCHITECTS & SURVEYORS 6 OLD KING STREET BATH • BA1 2JW TEL 01225 337273 MAIL@WBF-BATH.CO.UK WWW.WBF-BATH.CO.UK
---	--	---	---	--	---