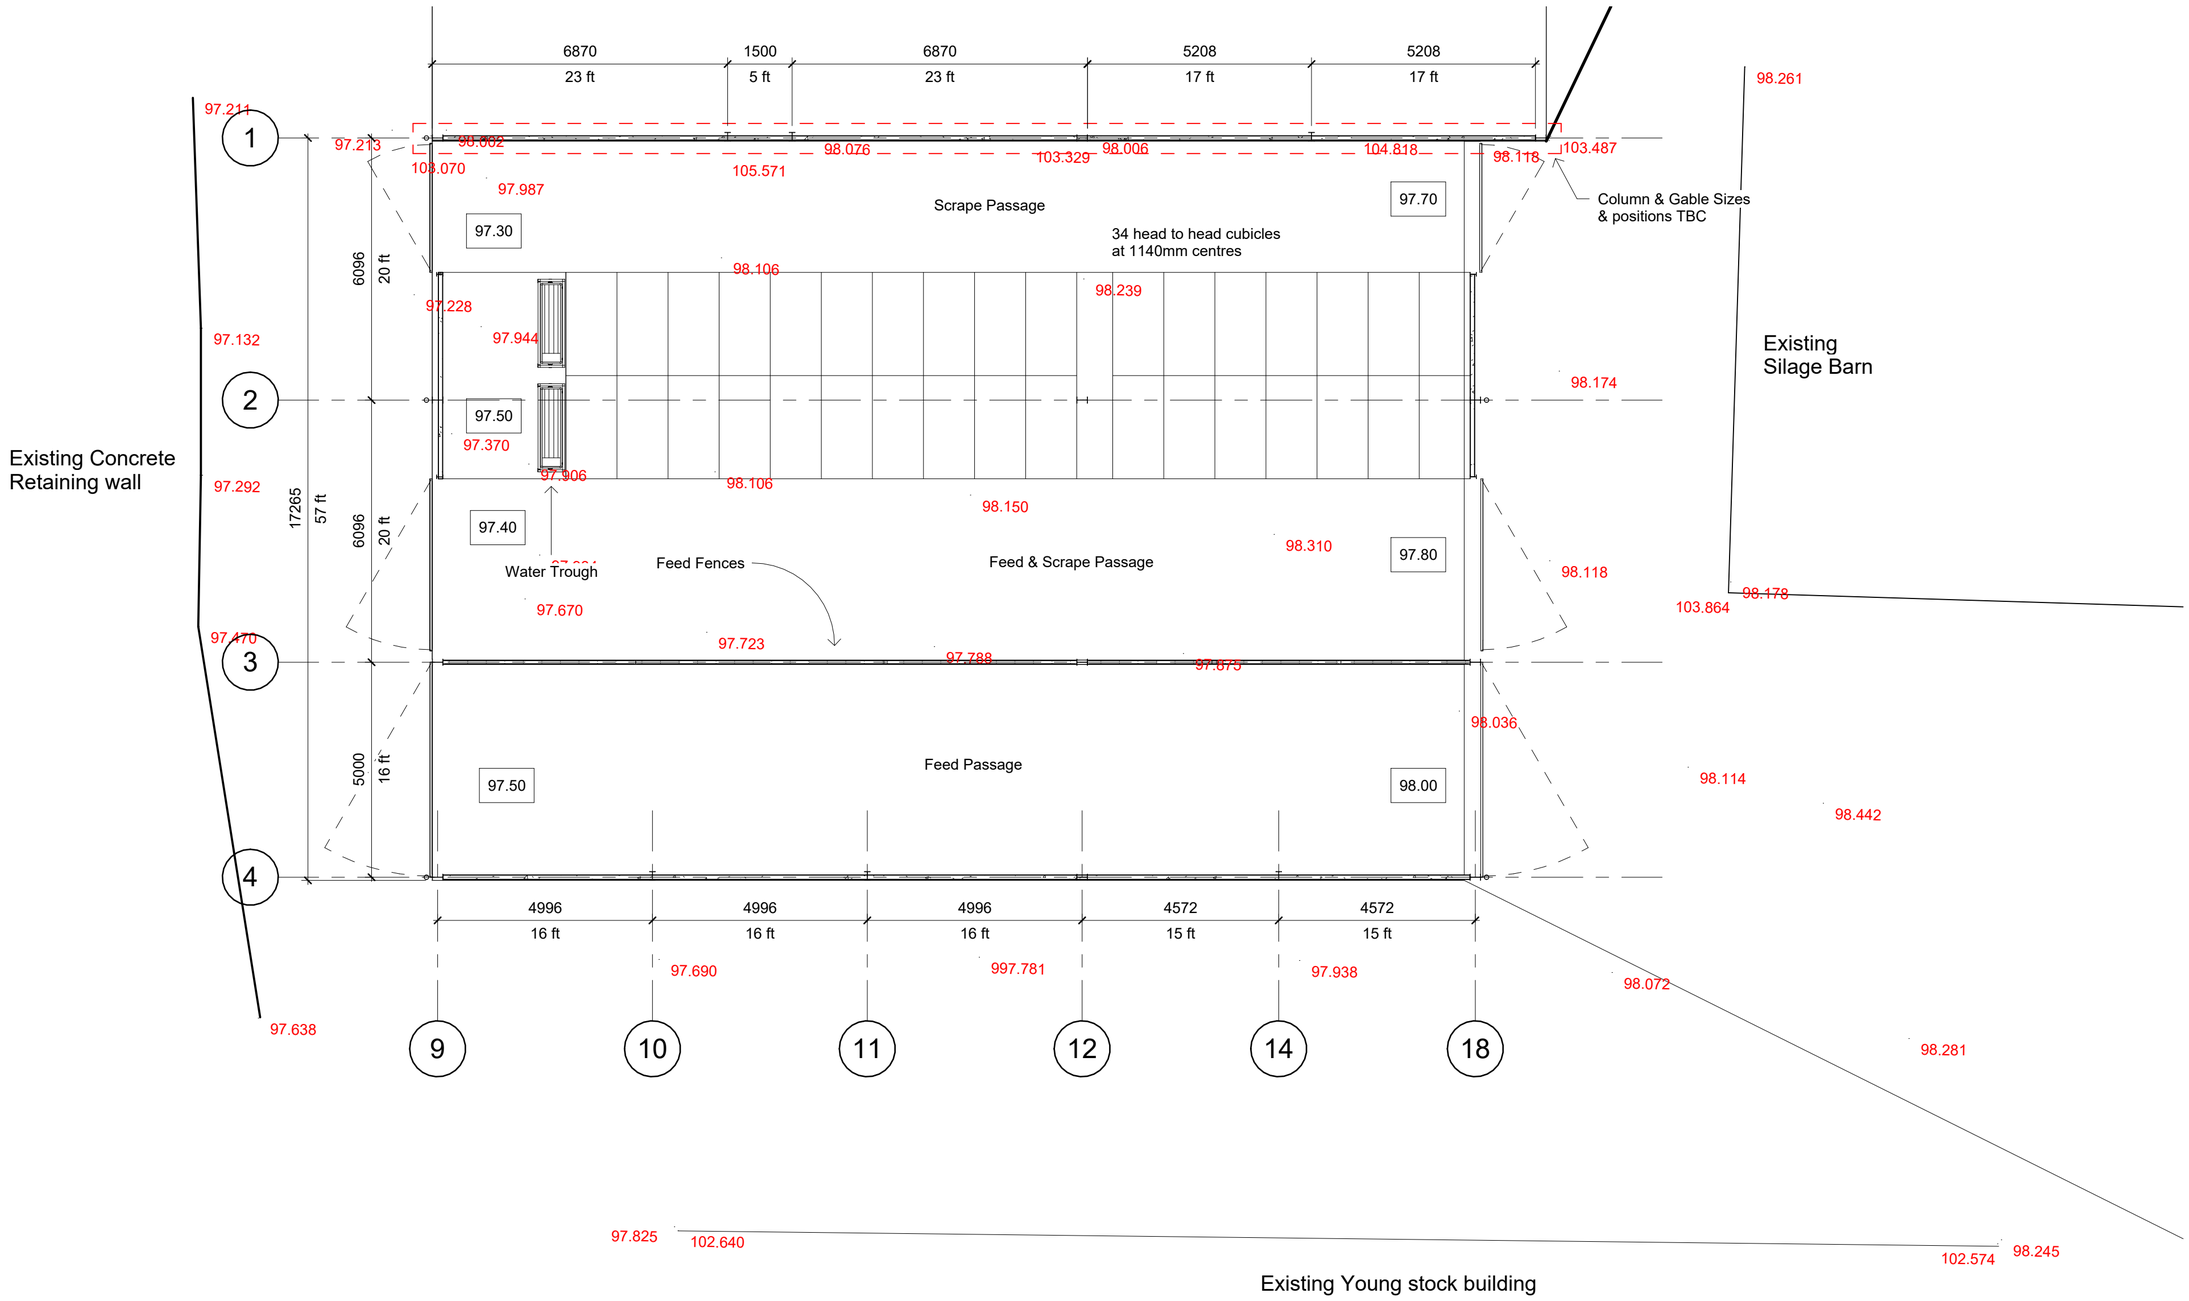


Level 1 - Proposed Copy 1

1 : 100

0m 2m 4m 6m 8m 10m

VISUAL SCALE 1:100 @ A2

Rev No.	Revision Note.	Date	Drawn	Checked

Project number 02280-02 | Client Woodhill Farm | Project Cattle Building

Title: Proposed Plan

Date 26.11.25 | Sheet 02 | Scale 1 : 100

Drawn by TJ | Checked by AW | Paper Size A2

V B WHEELER
BOURNE WORKS
COLLINGBOURNE DUCIS
MARLBOROUGH
WILTSHIRE
SN8 3EH
Tel: 01264 850791
Email: vicwheeler75@gmail.com