



Rear Elevation (West)




Side Elevation (South)




Front Elevation (East)



Side Elevation (North)

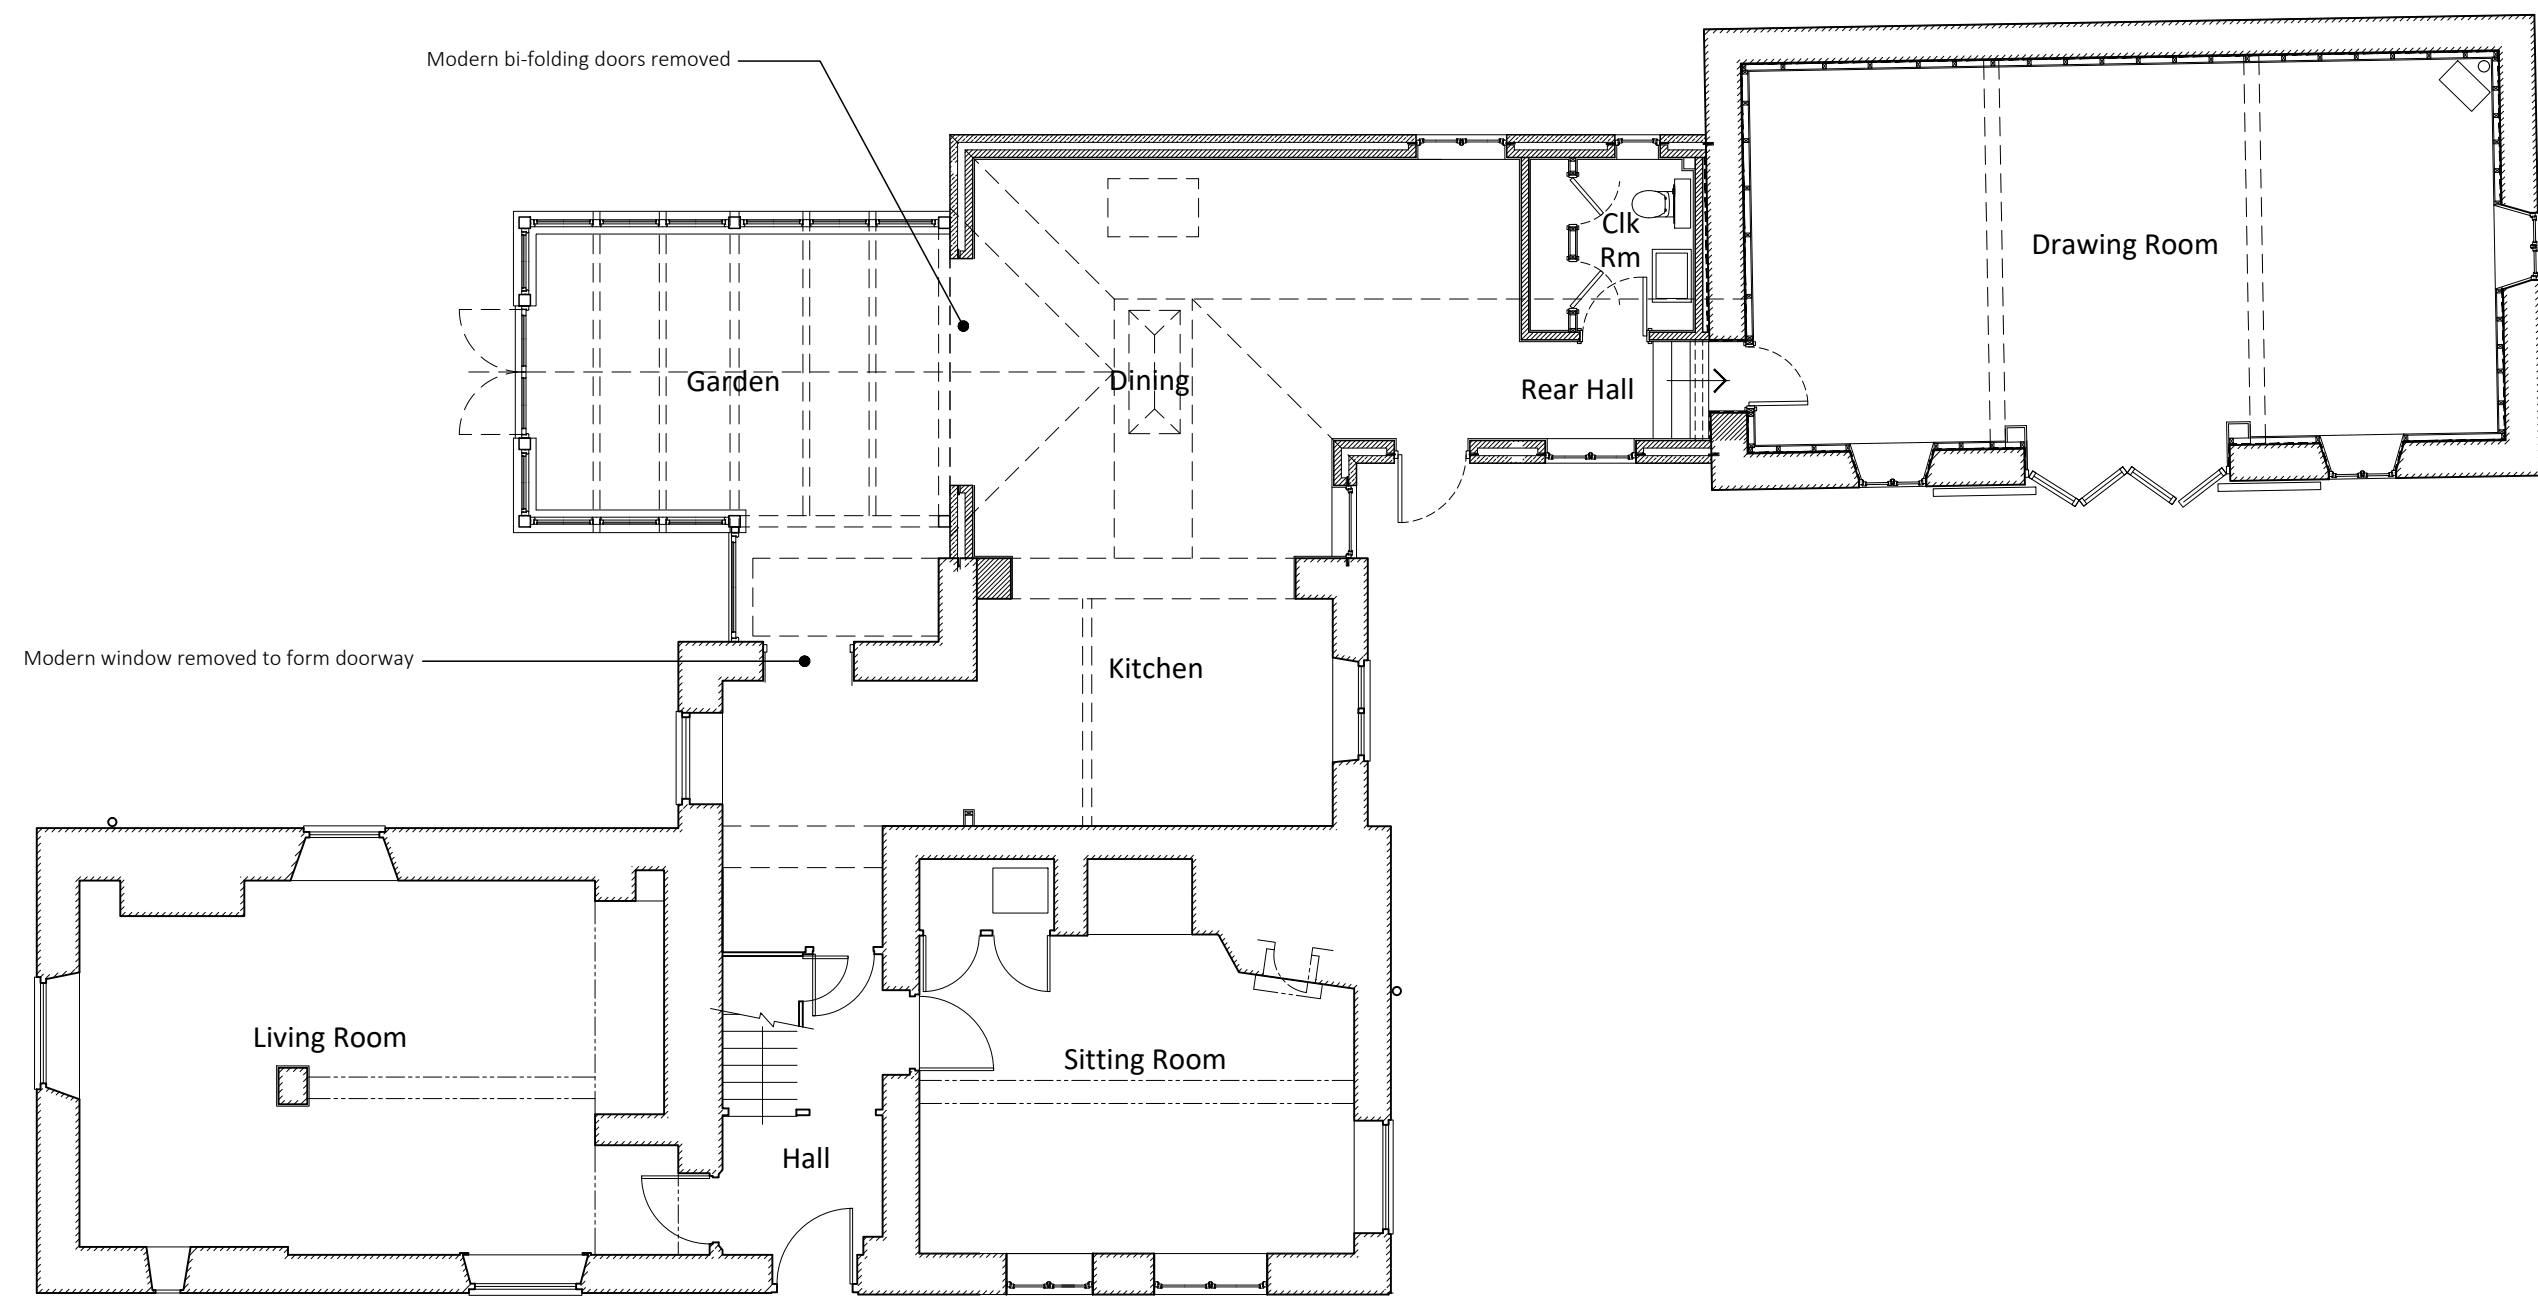

Ground Floor Plan

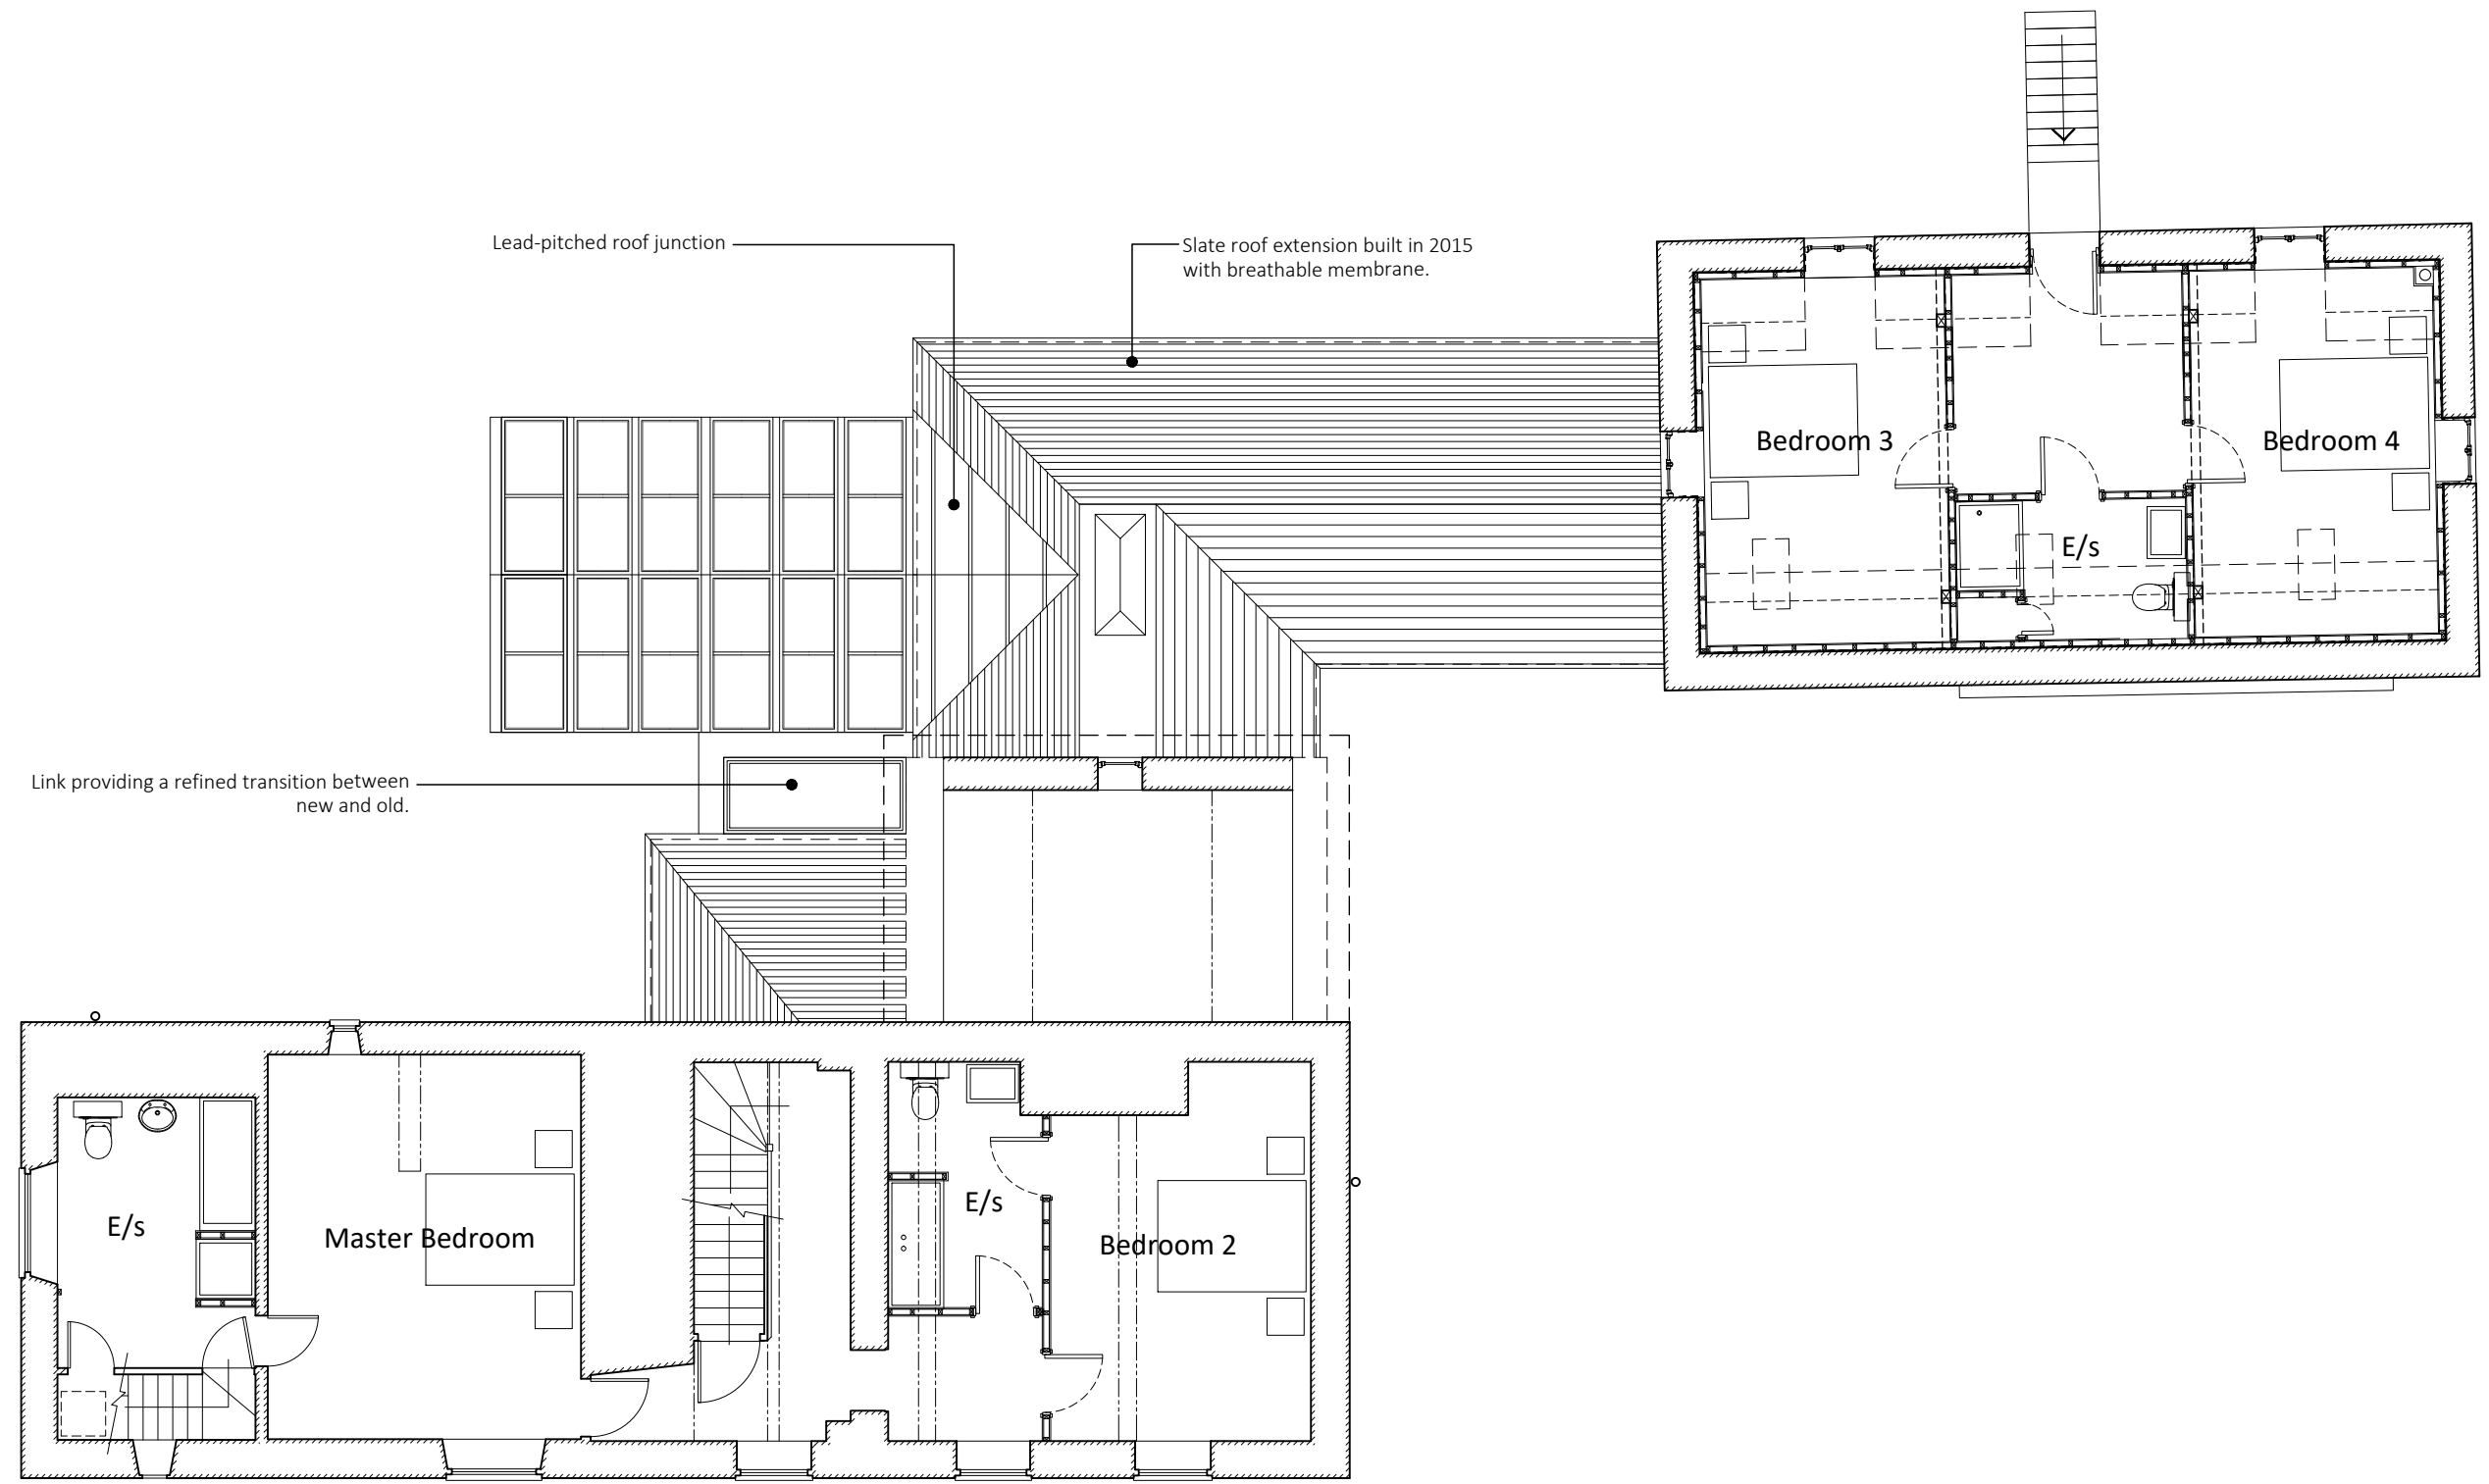

First Floor Plan