



Doward Southampton Road

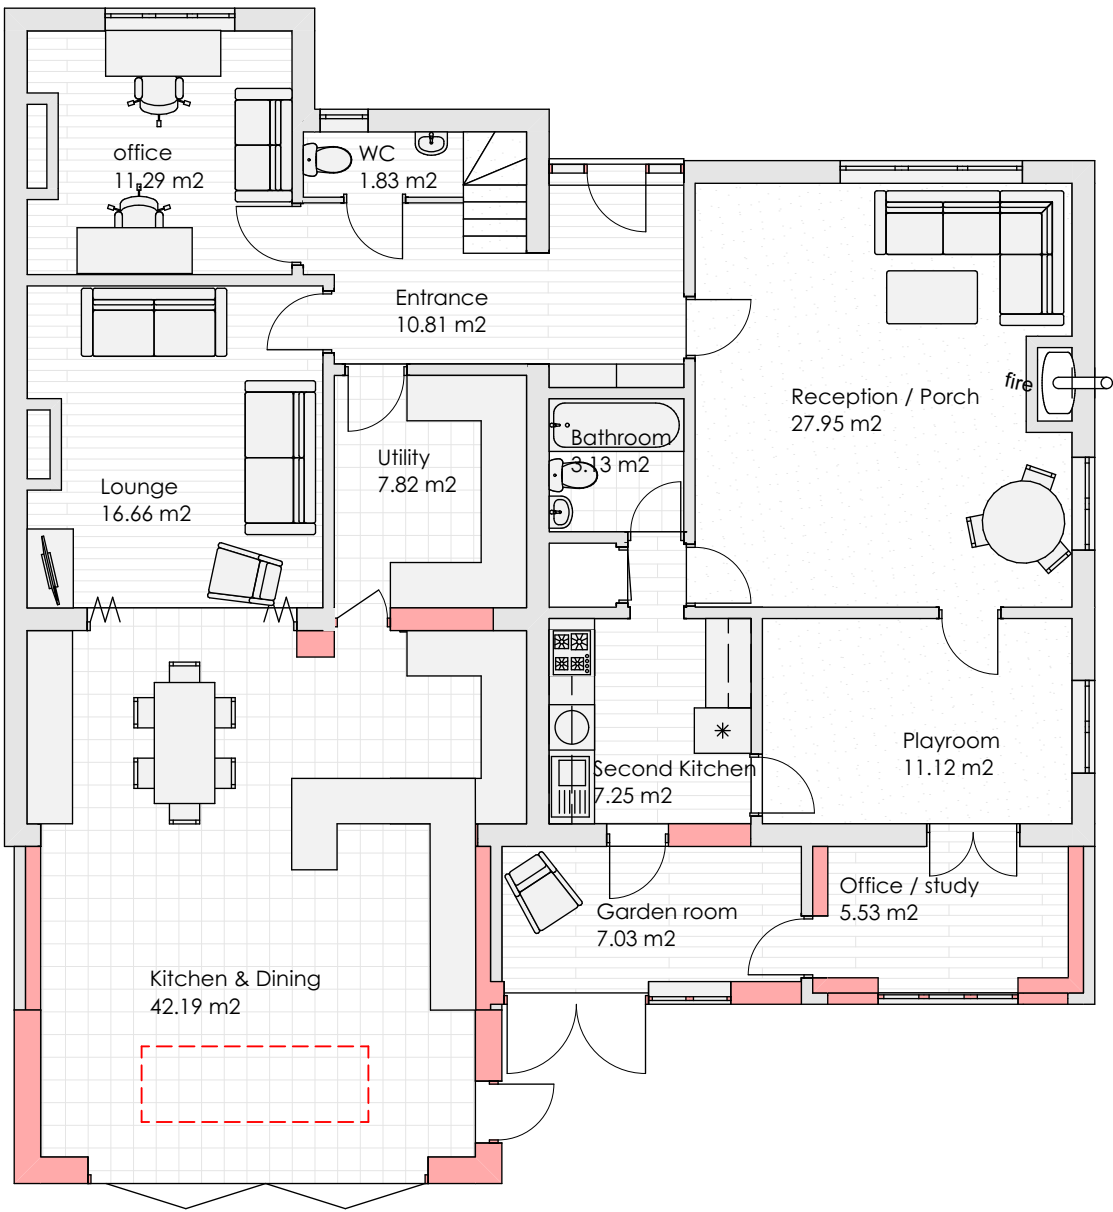

Proposed Ground Floor Scale 1:100

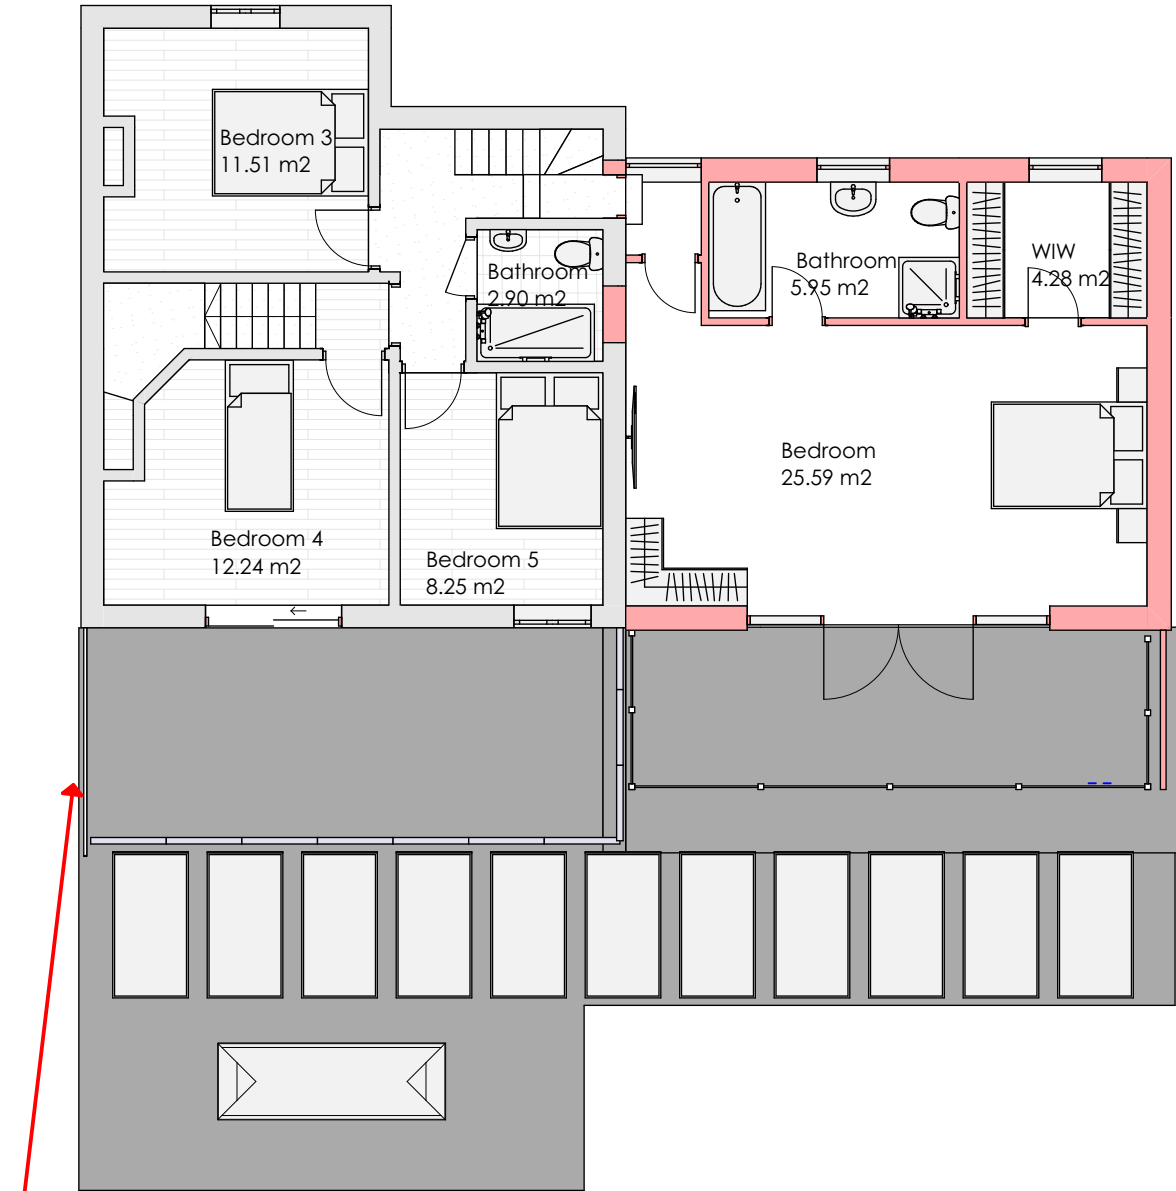

Frosted Privacy Screen 1.8m

Privacy screen designed not to block natural light and only provide privacy

Proposed First Floor Scale 1:100



Project
Home improvements
Project Adress
Doward Southampton Road, Alderbury,
Salisbury SP5 3AQ

Client
Duncan & Liudmila

The content of the drawing remain the copyright of **LRArchitecture**, no reproduction without written consent. All dimensions to be verified on site. Any discrepancies are to be reported to the relevant parties. Do not scale from drawing, figured dimensions to be used only. drawings to be read in conjunction with all relevant drawings/ schedules ect, which relate to this project.

Drawing Number
Scale

Page Size
A3
Drawn By
LR