



Doward Southampton Road

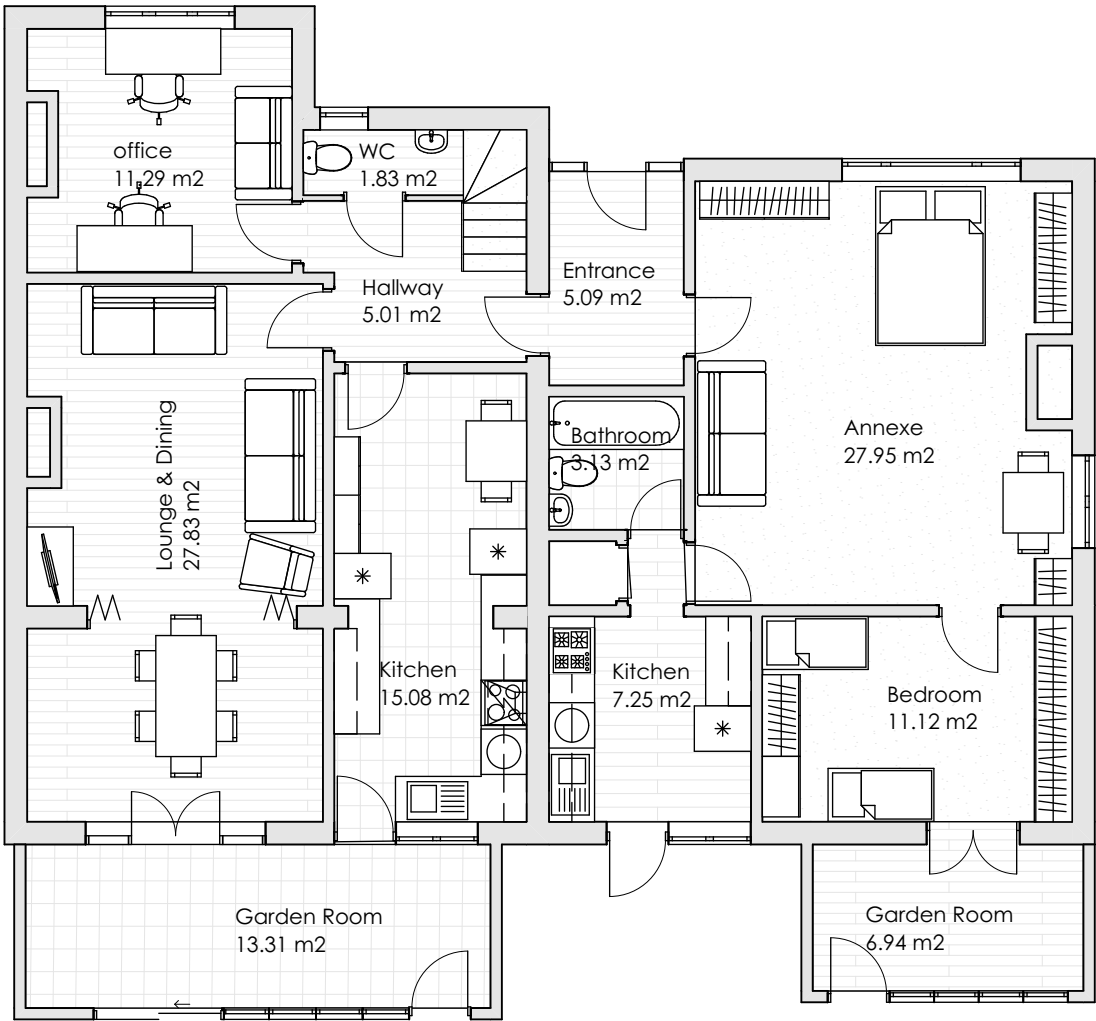

Existing Ground Floor Scale 1:100

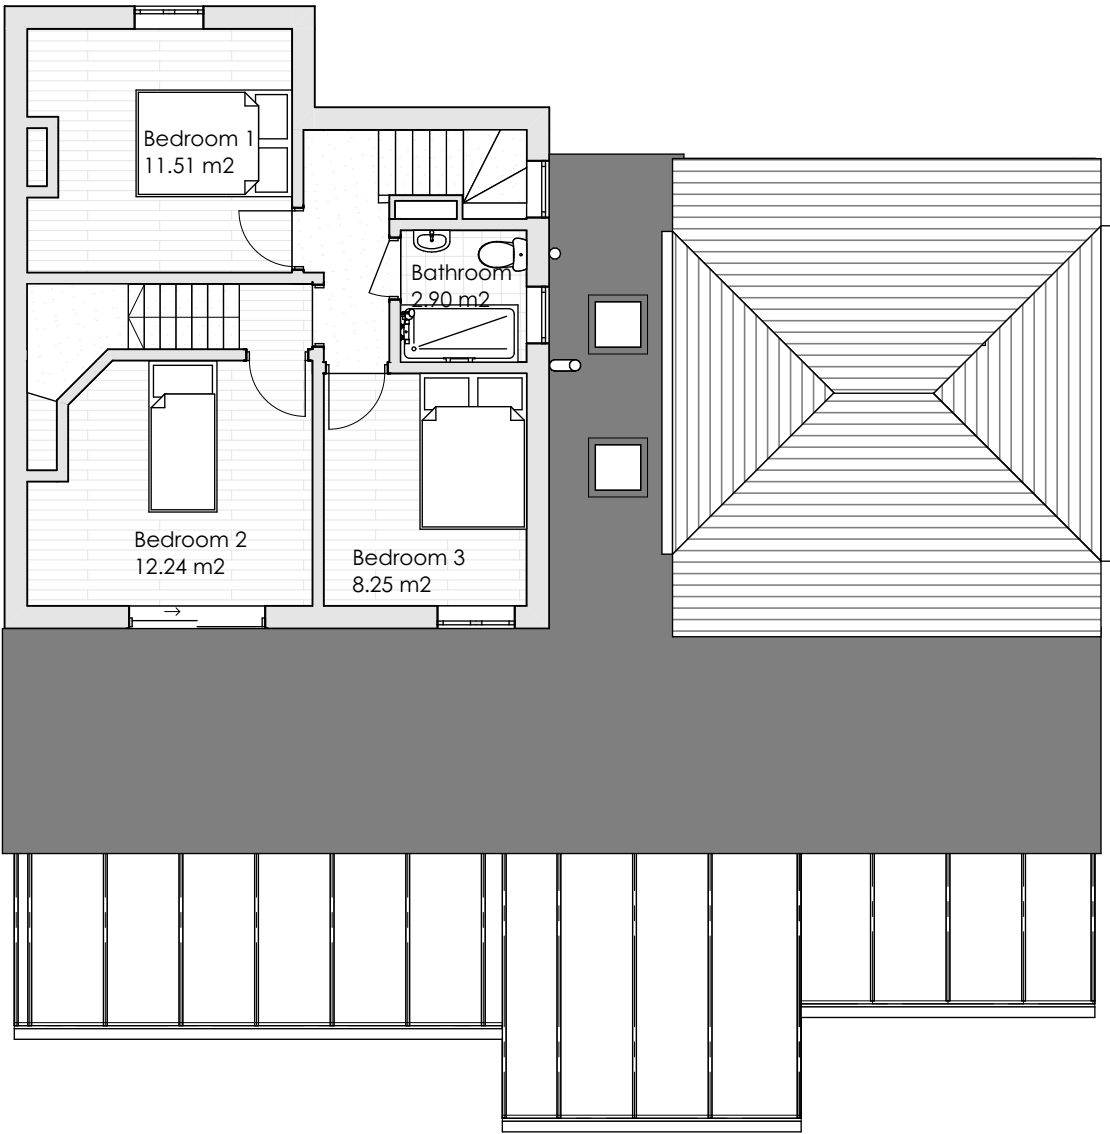

Existing First Floor Scale 1:100



Project
Home improvements
Project Address
Doward Southampton Road, Alderbury,
Salisbury SP5 3AQ

Client
Duncan & Liudmila

The content of the drawing remain the copyright of **LRArchitecture**, no reproduction without written consent. All dimensions to be verified on site. Any discrepancies are to be reported to the relevant parties. Do not scale from drawing, figured dimensions to be used only. drawings to be read in conjunction with all relevant drawings/ schedules ect, which relate to this project.

Drawing Number P004
Scale 1:100

Page Size A3
Drawn By LR