




Planning

CLIENT
Mr & Mrs Luxford

ADDRESS
3A Providence Lane
Corsham,
SN13 9DJ

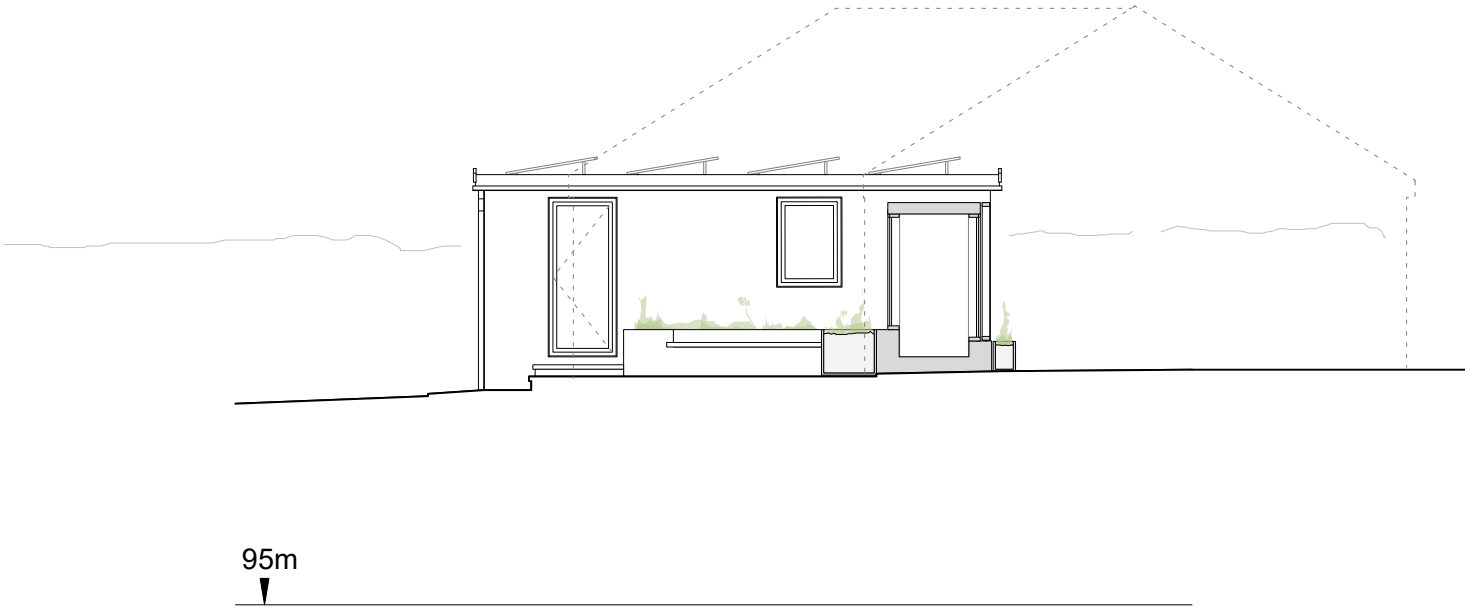

North East elevation (Garage)

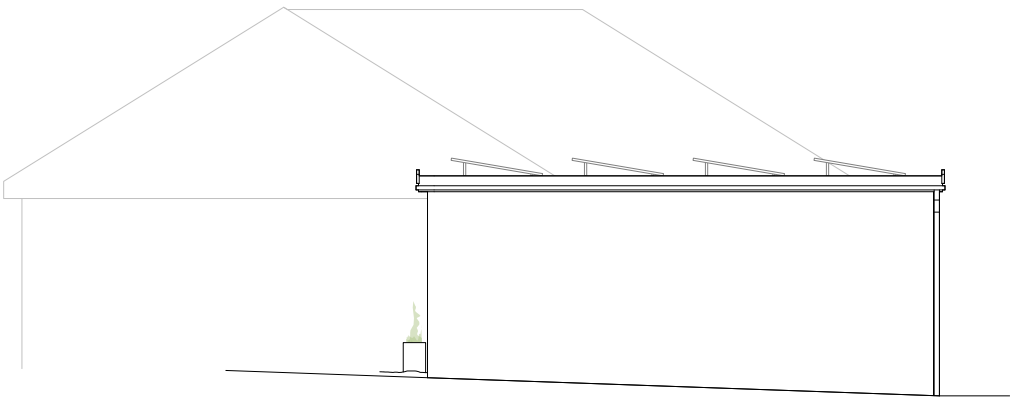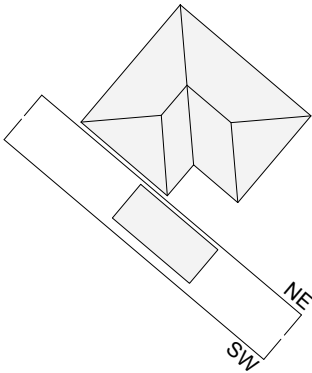

South West elevation (Garage)

REV.	BY	DATE	NOTES
0			
1			
2			
3			
4			
5			

PR Garage Elevations

PROJECT	STAGE	DRAWING	REV	DRAWN
14	- 3	- 14		IM
SCALE	SIZE	CREATION		
1:100	@A3 L	Nov. 2025		