
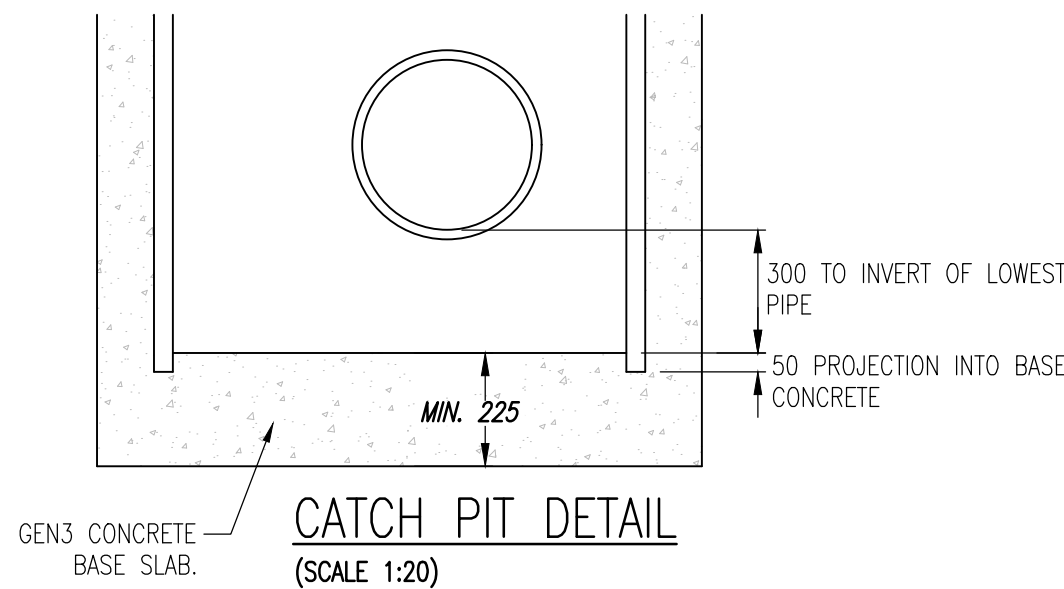
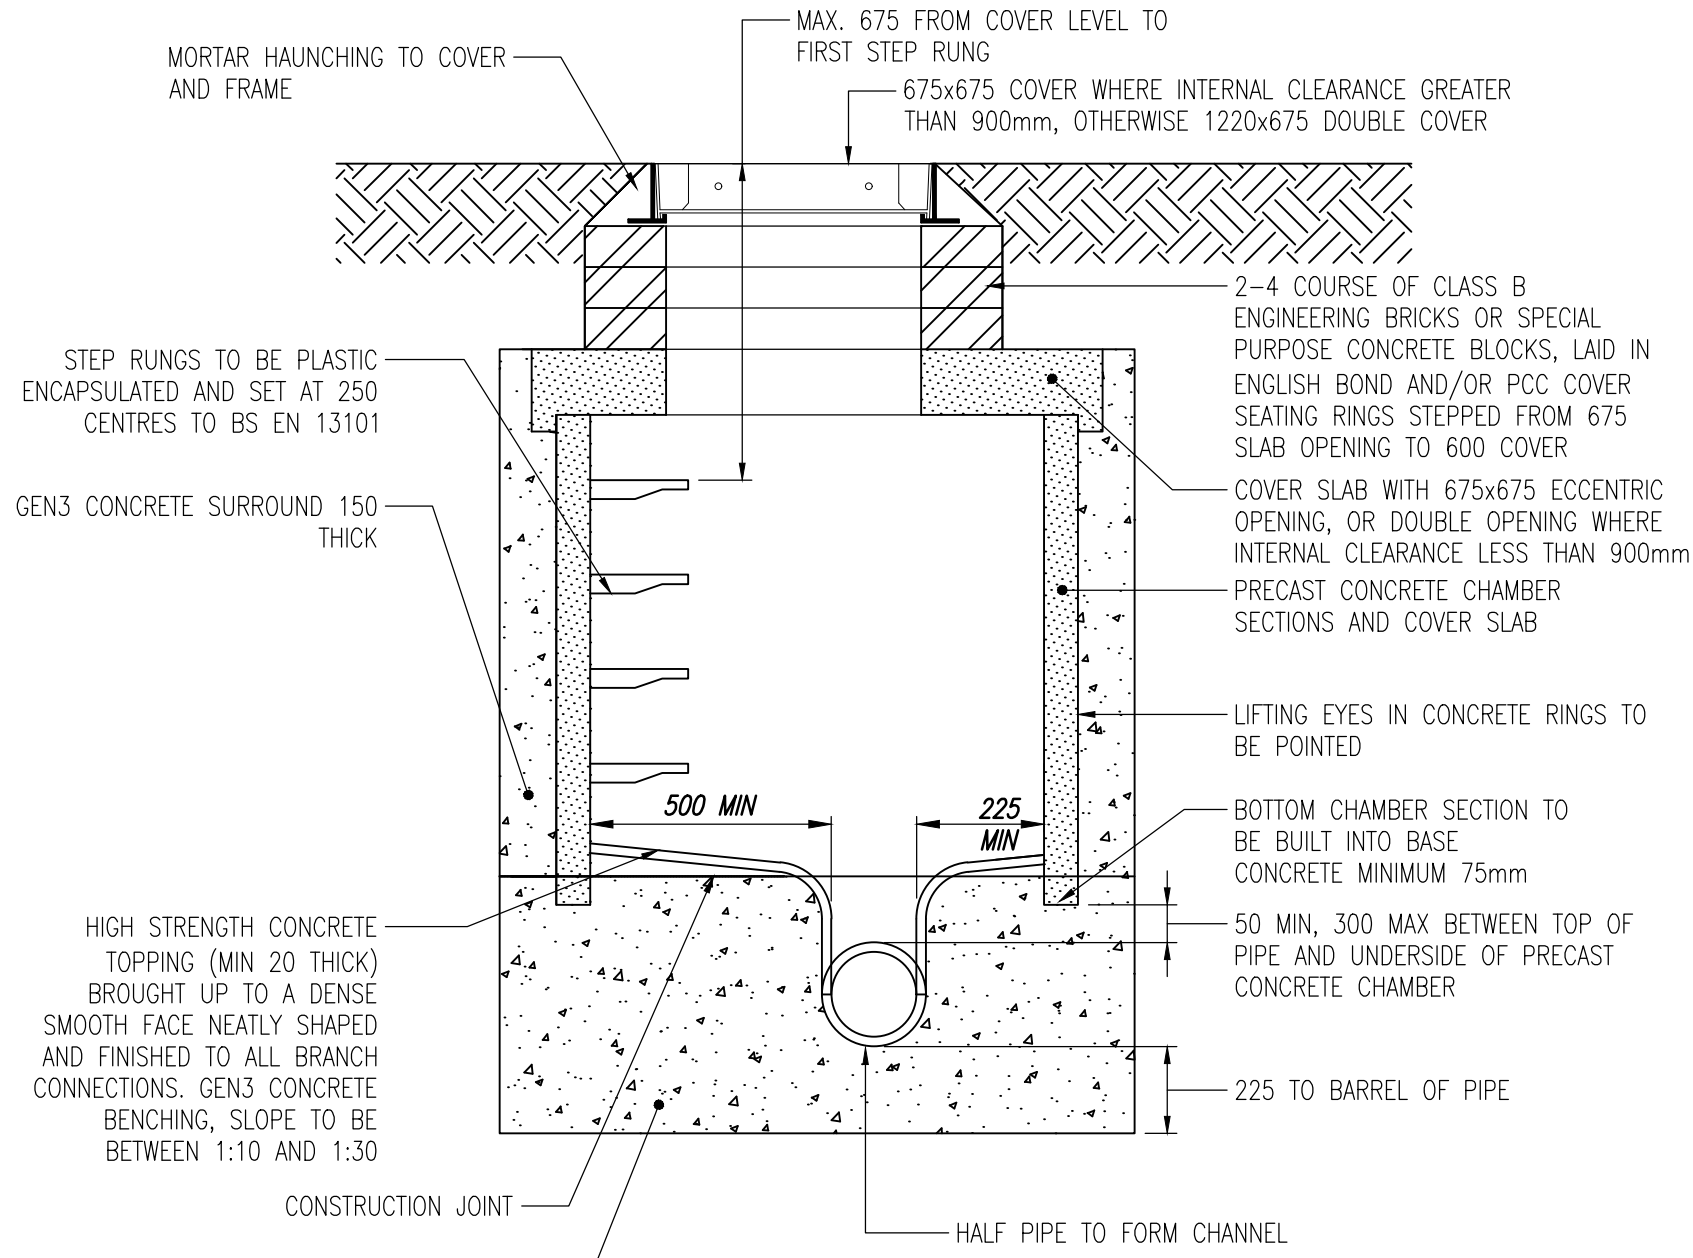
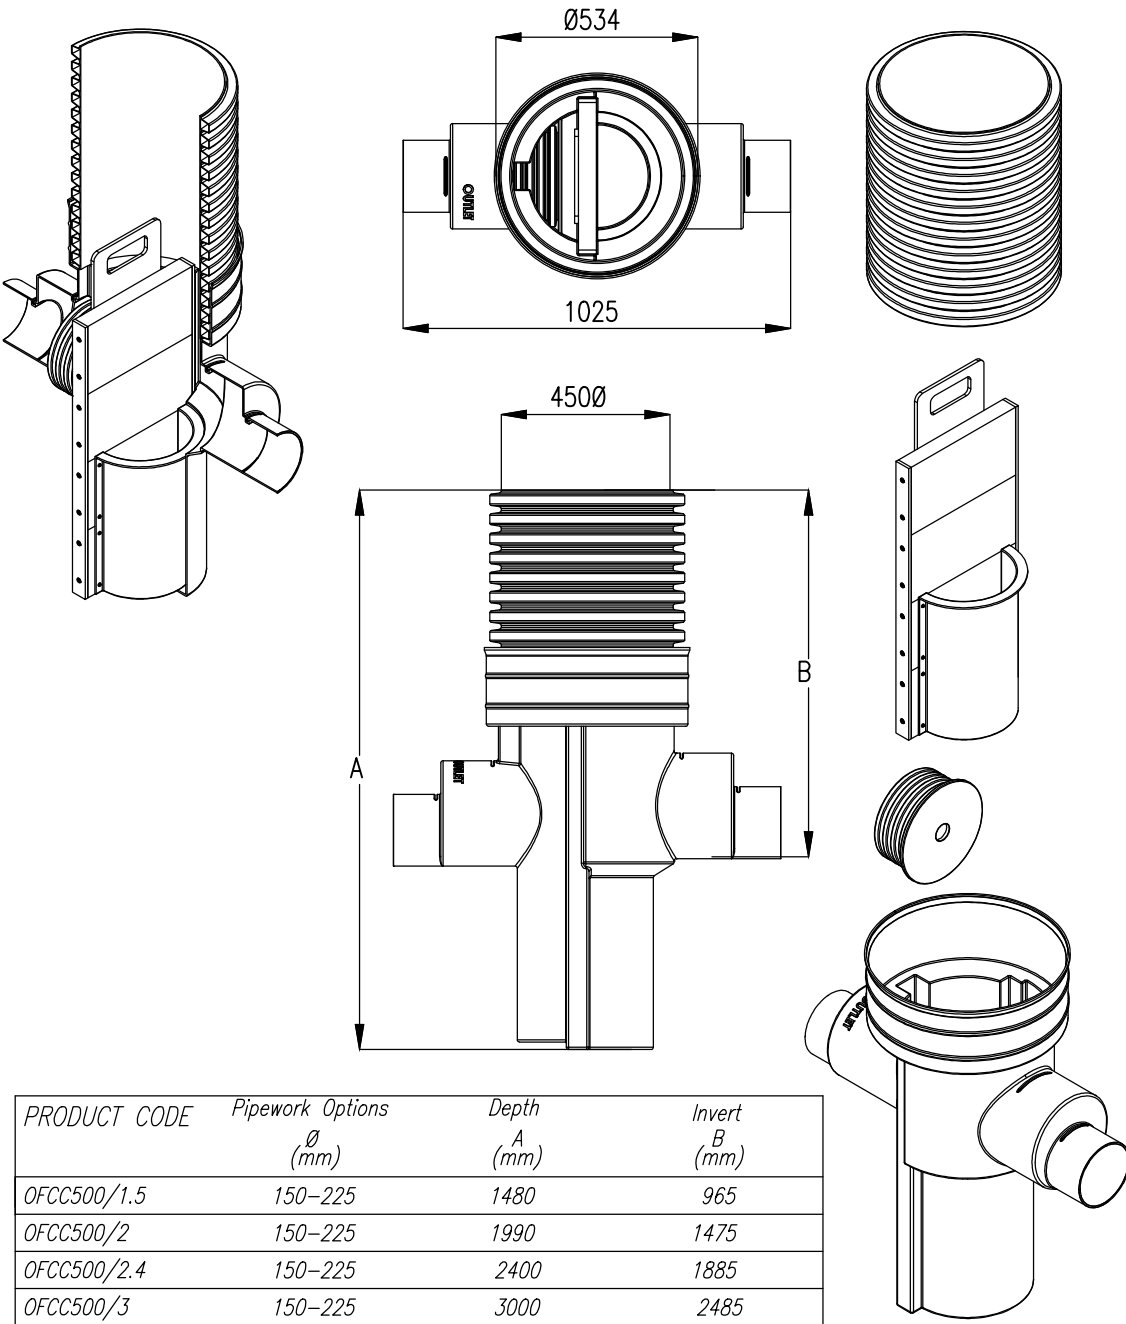
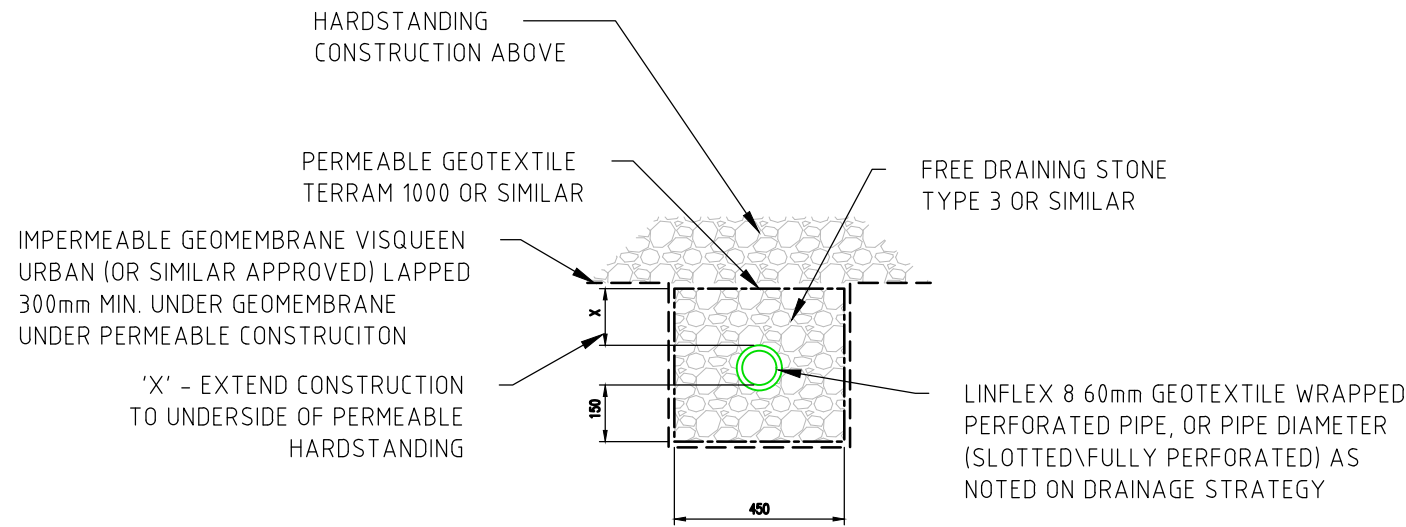


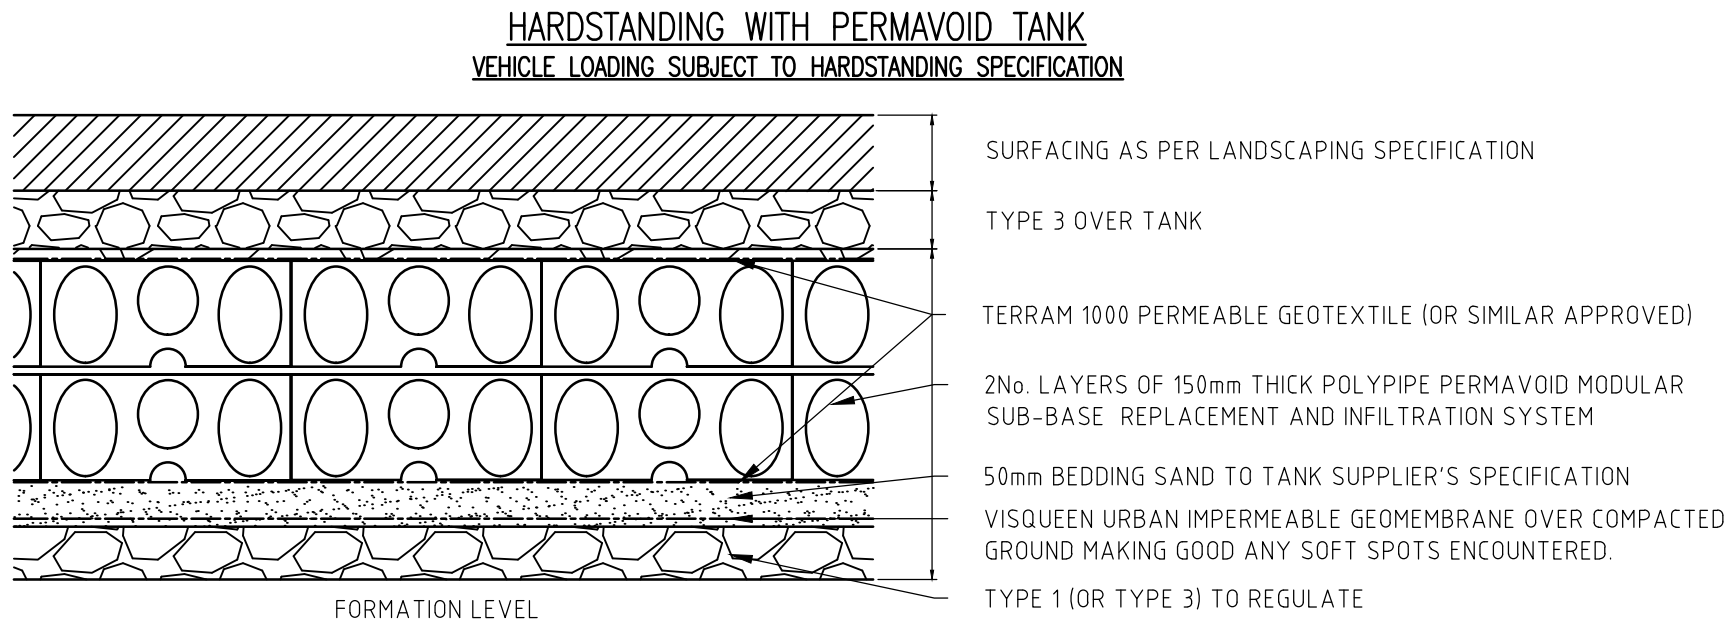

- General Notes**
1. TO BE READ WITH ALL OTHER JDL CONSULTANTS LTD DRAWINGS AND SPECIFICATIONS.
 2. DO NOT SCALE THIS DRAWING.
 3. ALL BEDDING MATERIAL IS TO BE WELL COMPACTED.
 4. ALL DIMENSIONS IN MILLIMETRES UNLESS INDICATED OTHERWISE.
 5. REFERENCE TO PROPRIETARY GOODS SHALL NOT EXCLUDE OTHERS OF SIMILAR APPROVED QUALITY AND WHICH COMPLY WITH RELEVANT BRITISH STANDARDS.
 6. FLEXIBILITY IN DRAINS TO BE OBTAINED AT ALL MANHOLES AND CHAMBERS BY PROVIDING 1 N° 600 LONG PIPE LENGTH IMMEDIATELY OUTSIDE THE MANHOLE OR CHAMBER AT ALL PIPE JUNCTIONS.
 7. ALL PCC SEWER PIPES TO BE EXTRA STRENGTH QUALITY.
 8. BRANCH CONNECTIONS TO BE VIA A 45° OBLIQUE JUNCTIONS BRANCH WHERE POSSIBLE.
 9. WHERE THE DISTANCE TO A DRAIN TRENCH FROM THE OUTSIDE FACE OF A FOUNDATION OR EXTERNAL WALL IS LESS

10. ALL WORKS TO BE UNDERTAKEN IN ACCORDANCE WITH JDL SPECIFICATION.
11. ALL PIPE CONNECTIONS TO CHAMBERS TO BE INVERT TO INVERT DUE TO SHALLOW COVER.
12. THE FIRST 300mm OF FILL ABOVE THE CROWN OF THE PIPE IS TO BE LIGHTLY TAMPED BY HAND. MECHANICAL COMPACTION MAY BE USED ONLY ABOVE THIS LEVEL.
13. PIPES LAID IN FIELDS AND FOOTPATHS (INACCESSIBLE BY VEHICLES) AT COVER 0.6 - 3m TO BE CONSTRUCTED PIPE BEDDING DETAIL 1 (CLASS S); COVER LESS THAN 0.6m TO BE PIPE BEDDING DETAIL 2 (CONCRETE PROTECTION).
14. PIPES LAID IN ROADS AT MIN. 1.2m COVER TO BE AS PIPE BEDDING DETAIL 1 (CLASS S) AND PIPES CONSTRUCTED ABOVE 1.2m TO BE AS PIPE BEDDING DETAIL 2 (CONCRETE PROTECTION).

Rev	Date	Revision Description	By	Chk
-----	------	----------------------	----	-----

Rev	Date	Revision Description	By	Chk
-----	------	----------------------	----	-----

JDL CONSULTANTS LTD
CIVIL AND STRUCTURAL CONSULTING ENGINEERS

27A Osprey Court, Hawkfield Way, Hawkfield Business Park, Bristol, BS14 0BB. Tel - 01275 372154
E-mail - jdl@jdlconsultants.co.uk

1st Floor, 200 Tower Bridge Road, London. SE1 2UN.
Tel - 0203 7275 380 E-mail - jdl@jdlconsultants.co.uk

Proposed Drainage Details
(Sheet 2 of 2)

Kendall Kingscott Ltd

Melksham Hospital Site Entrance Reconfiguration

Drawn By	Checked By	Approved By	Date Drawn	Project No.	Scale
TN	NB	NB	13/10/25	24390	NTS
Project	Originator	Volume	Level	Type	Rev
24390	JDL	XX	XX	DR	E
					06
					T01