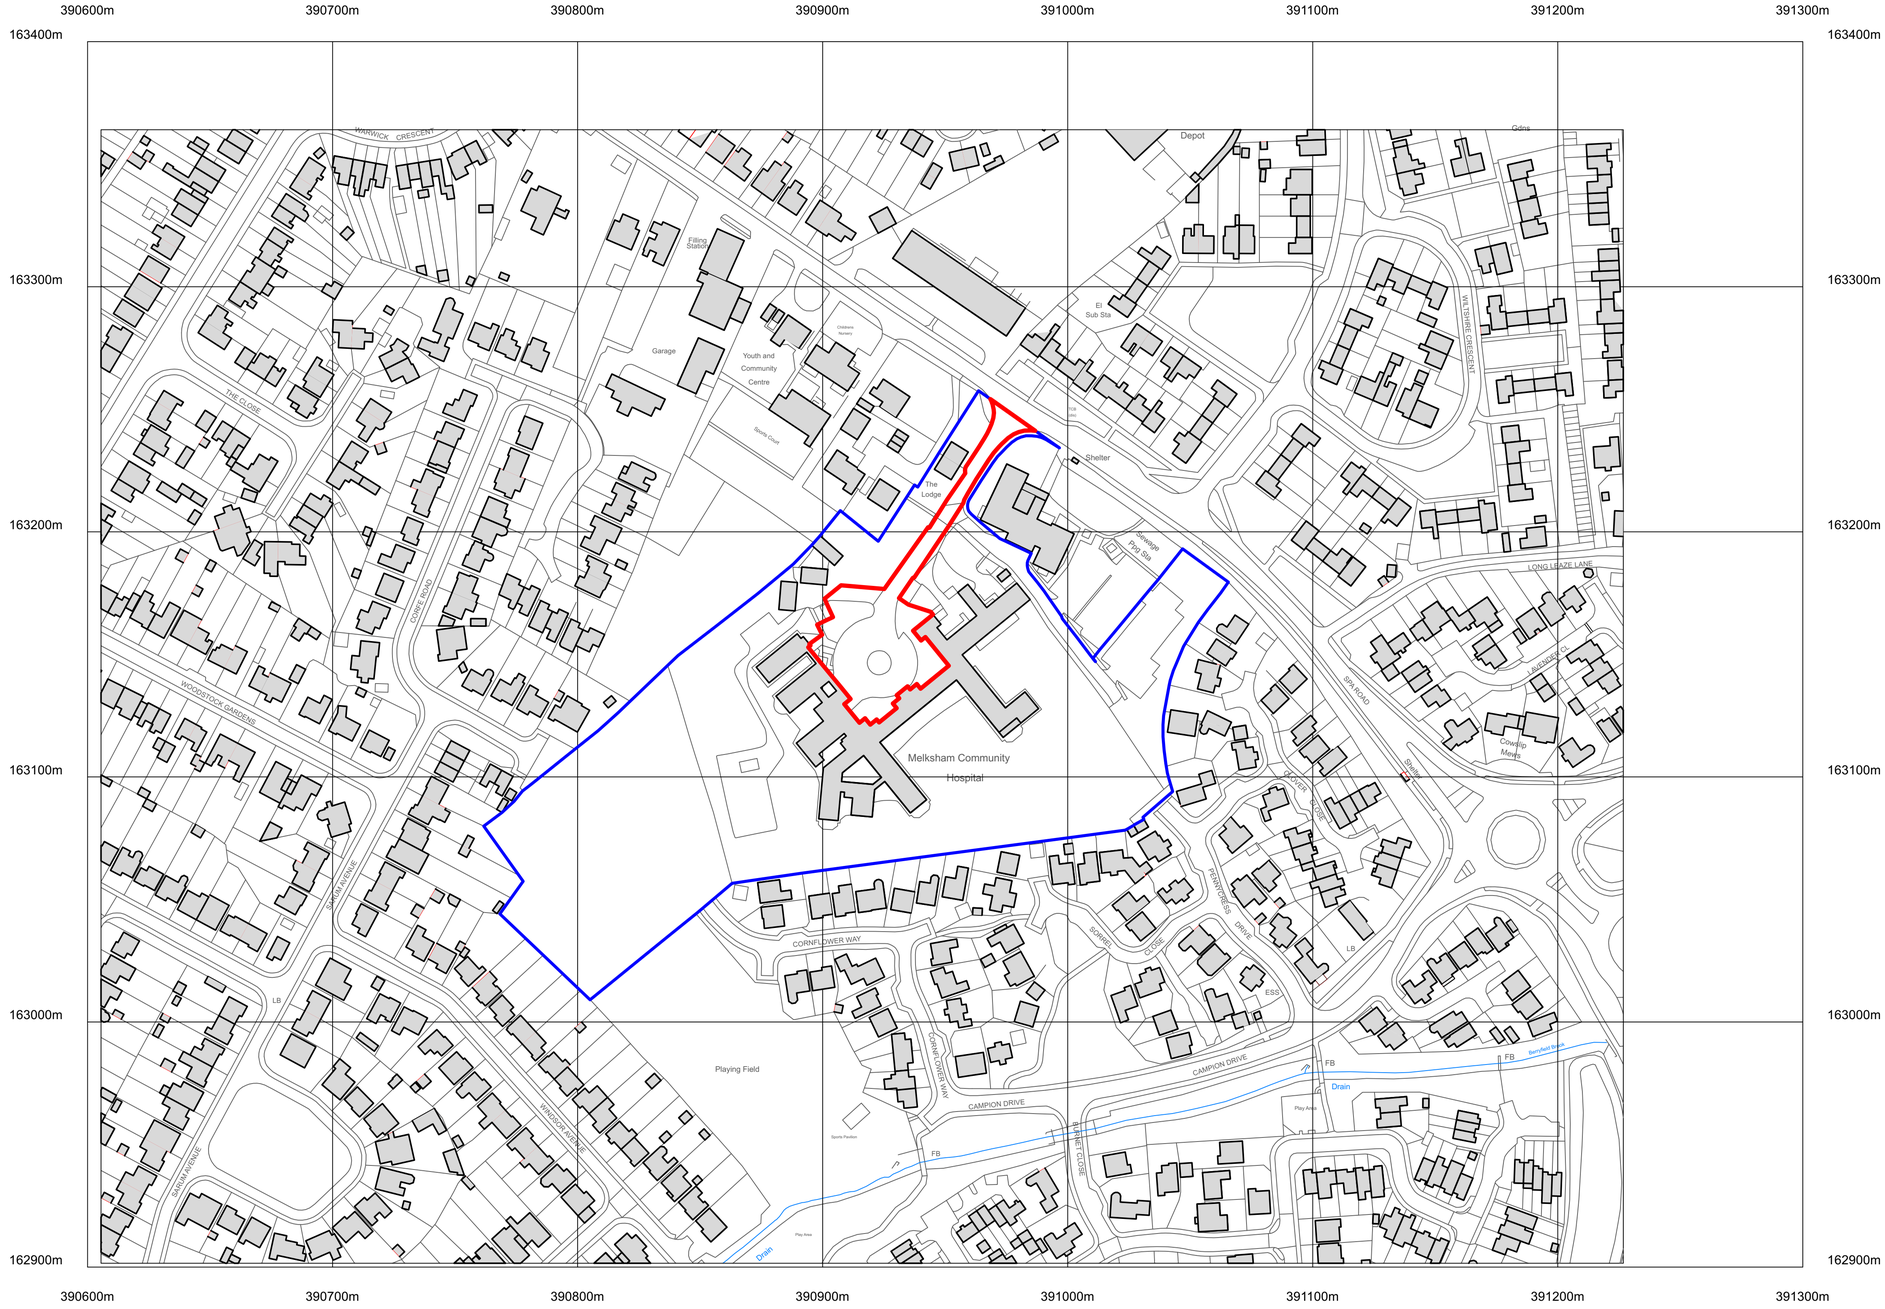


©Crown Copyright and database rights 2025 OS Licence no. 100059809

Site Address:

Melksham Community Hospital,
Spa Rd,
Melksham
SN12 7NZ

Key:

Application boundary

Other land in NHSPS ownership

N

0 25 100 200 M

Scale Bar 1:1250

Rev	Date	By	Ap	Note
P05	04/11/25	SCF	SF	Red line boundary amendment
P04	03/11/25	SCF	SF	Title block amendment
P03	23/10/2025	HA	SF	P03 Issue.
P02	17/09/2025	HA	SF	P02 Issue.
P01	05/09/2025	HA	AW	P01 Issue.

Kendall Kingscott
Windward House, Fitzroy Road,
Exeter, Devon, EX1 3LJ
+44 (0)392 266 890
www.kendallkingscott.co.uk

Do not scale this drawing

Project: Melksham Hospital - Site Entrance Reconfiguration

Client: NHSPS

Date: 09/09/25 | Drawn: EY | Purpose/Status: PLANNING

Scale: E1250 | Checked: HA | Paper Size: ISO A1

Drawing Title: LOCATION PLAN

Project Number/Originator/Volume/Level/Type/Role/Number: 24046-MHR-KK-XX-XX-DR-A-1000

Revision: P05

Check all dimensions and levels on site

© Copyright

Only to be used on the site for which designed. The electronic transmission of design/information contained in this drawing is carried out entirely at the User's risk and Kendall Kingscott Ltd will have no liability for any errors or inaccuracies arising therefrom. The production of amended or additional information from the said design/information by the User is entirely the responsibility of the User and Kendall Kingscott Ltd shall have no responsibility in respect thereof whatsoever.