


Location Plan

Site Address: Shrub House, Hazelton Farm South East To C151 Junction, Castle Combe, SN14 7JA

Date Produced: 27-Nov-2025

Scale: 1:1250 @A3

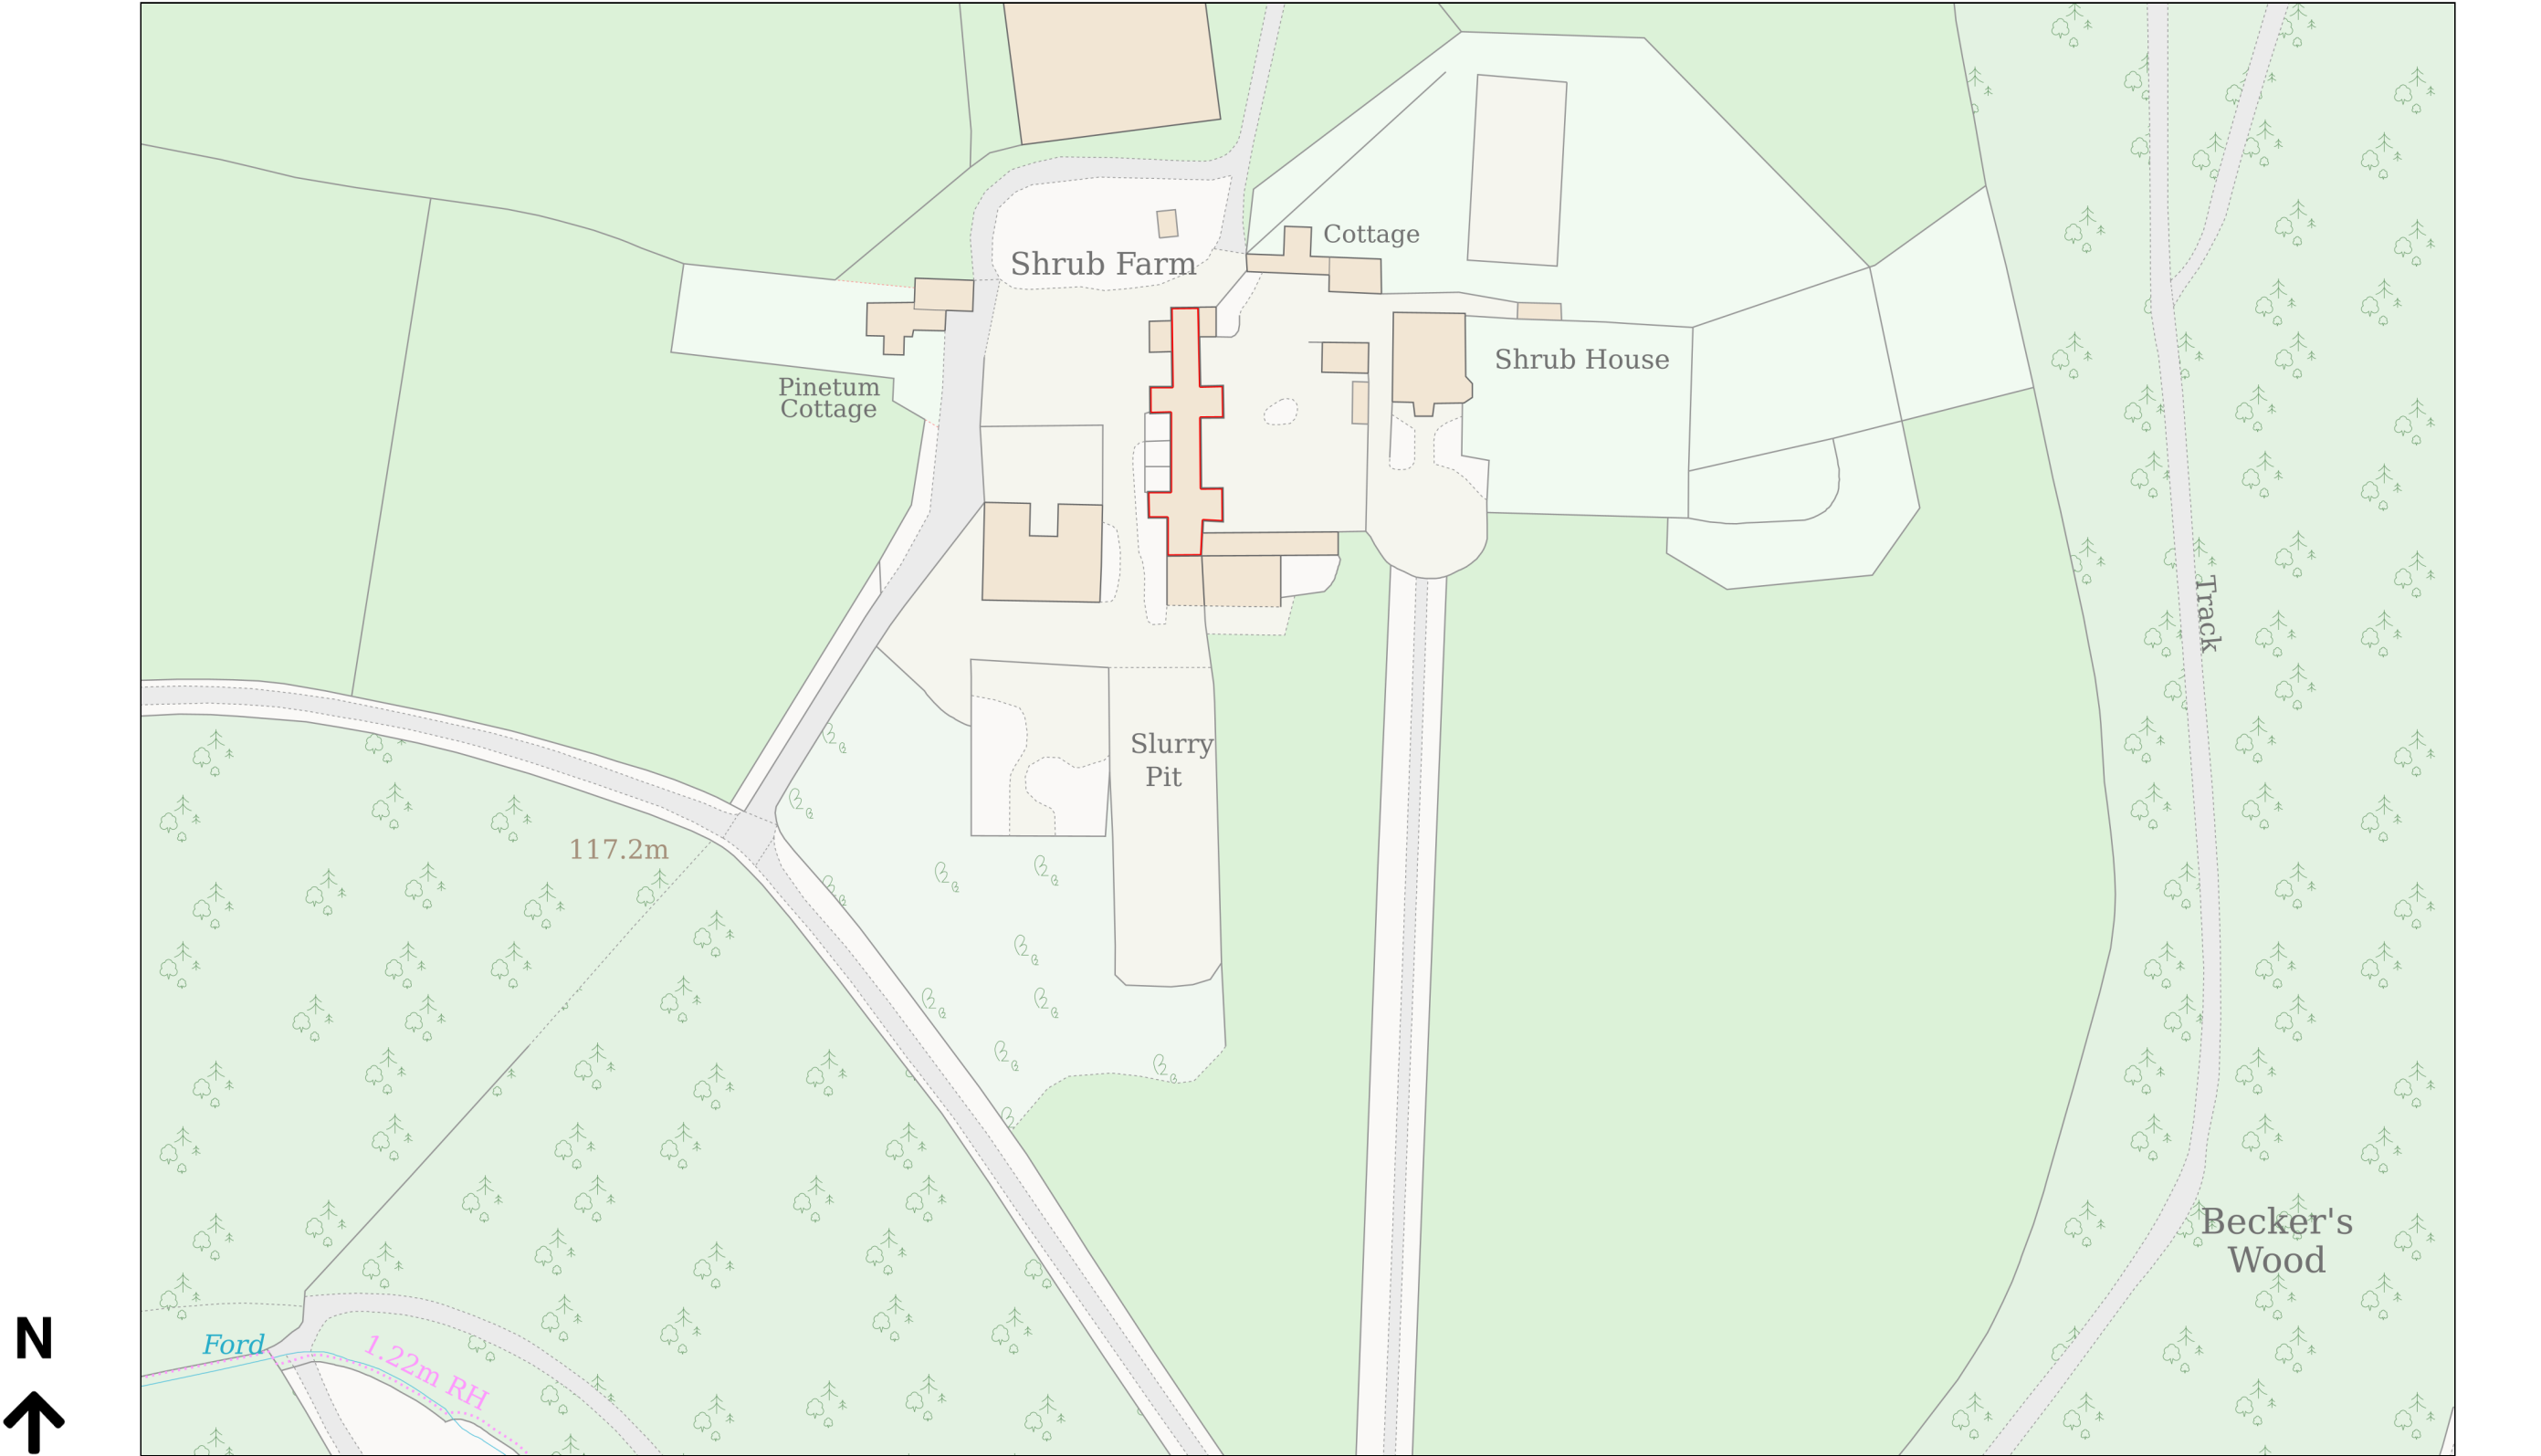

Planning Portal Reference: PP-14522370v1