


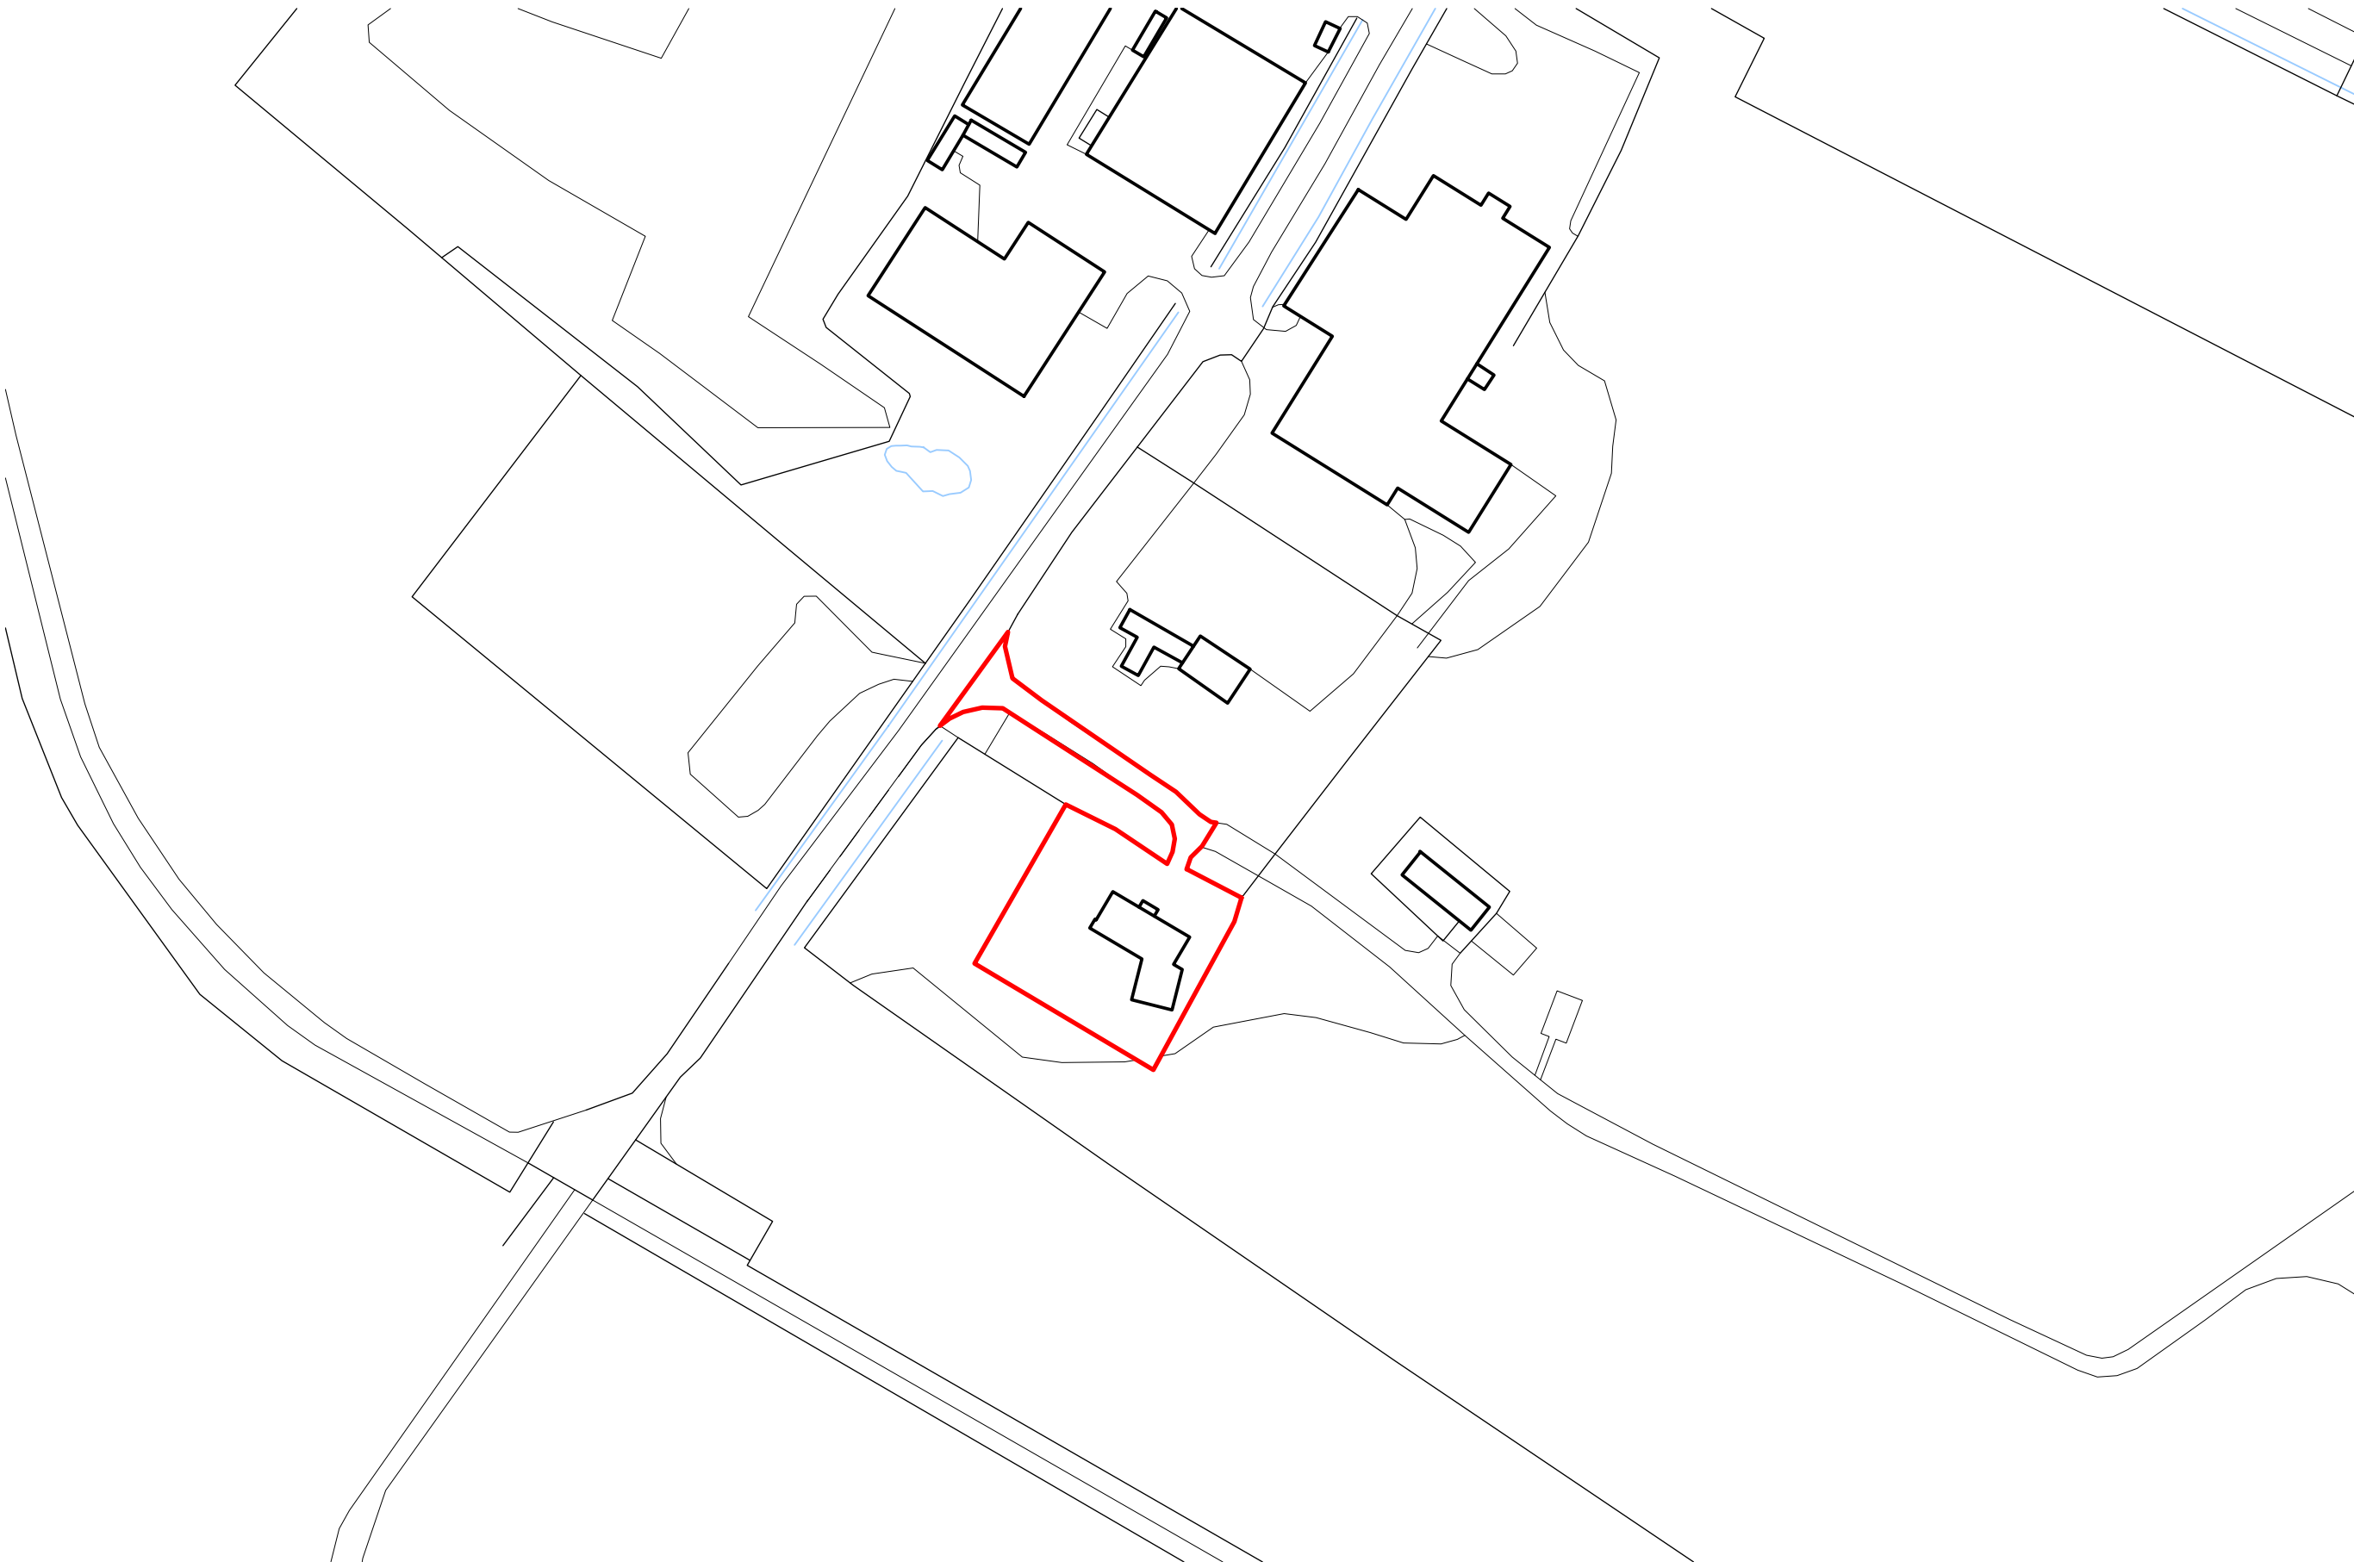

LOCATION PLAN 1:1250  
Ordnance Survey Licence No: 100037384

|     |          |                                                       |
|-----|----------|-------------------------------------------------------|
| A   | 26.11.25 | Extension of red line to Public Highway at LA request |
| Rev | Date     | Notes                                                 |

**lpc**

TOWN AND  
COUNTRY  
PLANNING  
DEVELOPMENT  
CONSULTANTS

LPC (TRULL) LTD.,  
TRULL, TETBURY, GLOUCESTERSHIRE GL8 8SQ  
Tel: 01285 841433 email: admin@lpctrull.com

Client:  
Patrick Johnson  
Project:  
Purley Farm, Chelworth Road,  
Cricklade, Swindon SN6 6HE  
Drawing:  
LOCATION PLAN

