



VIMEY RIDGE

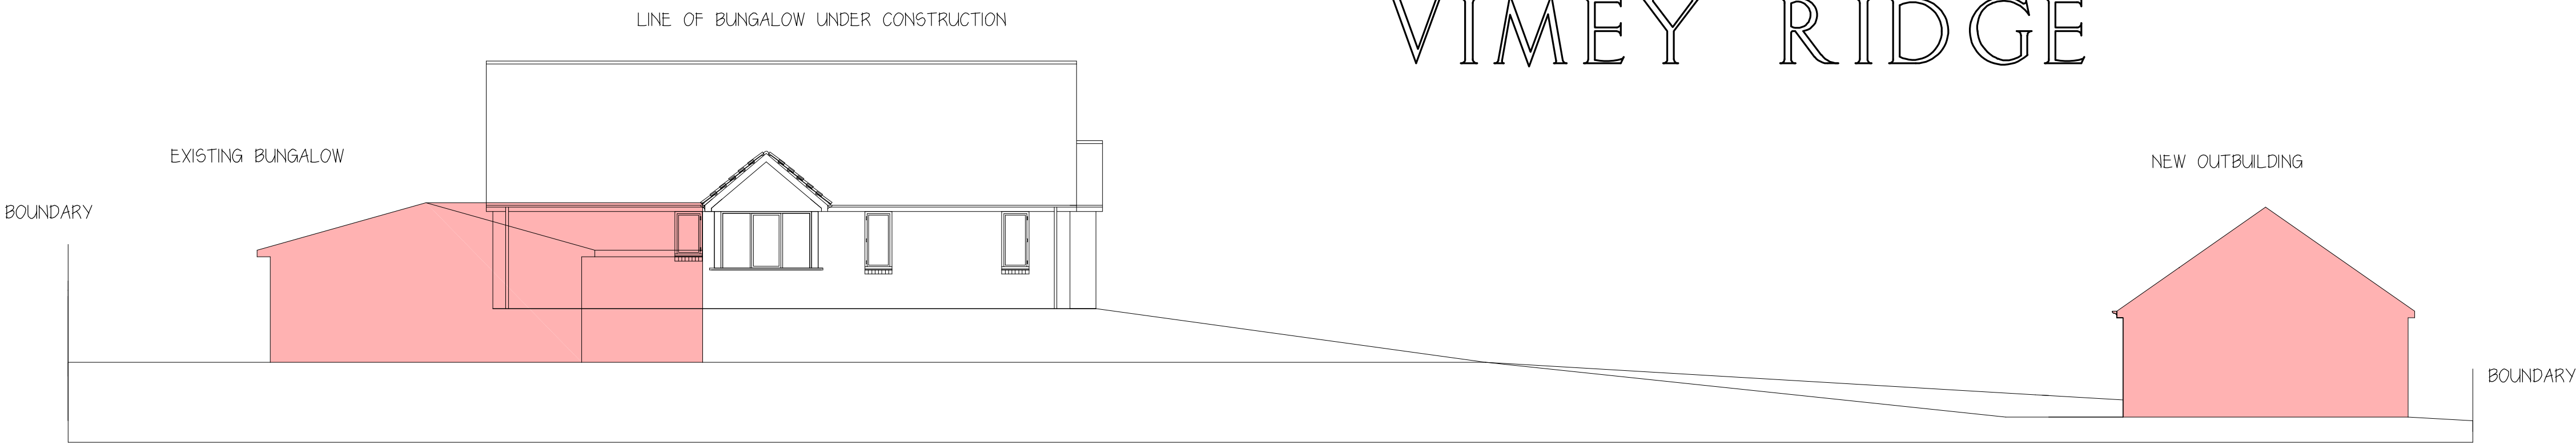



SITE SECTION

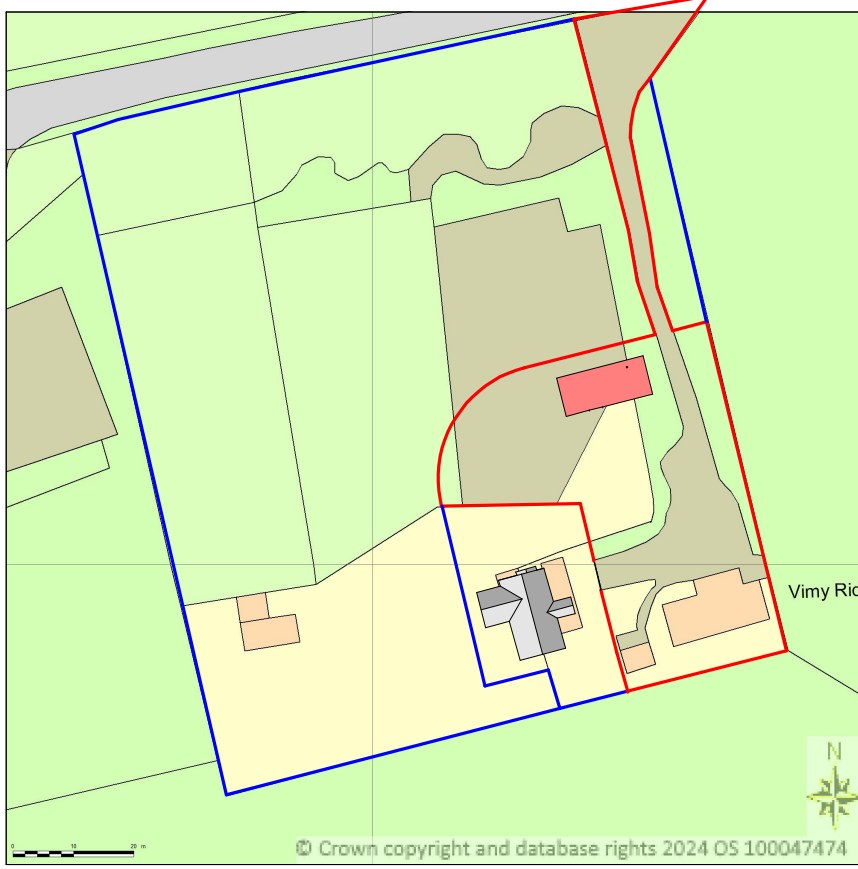

SITE PLAN 1.1250



BLOCK PLAN 1.200

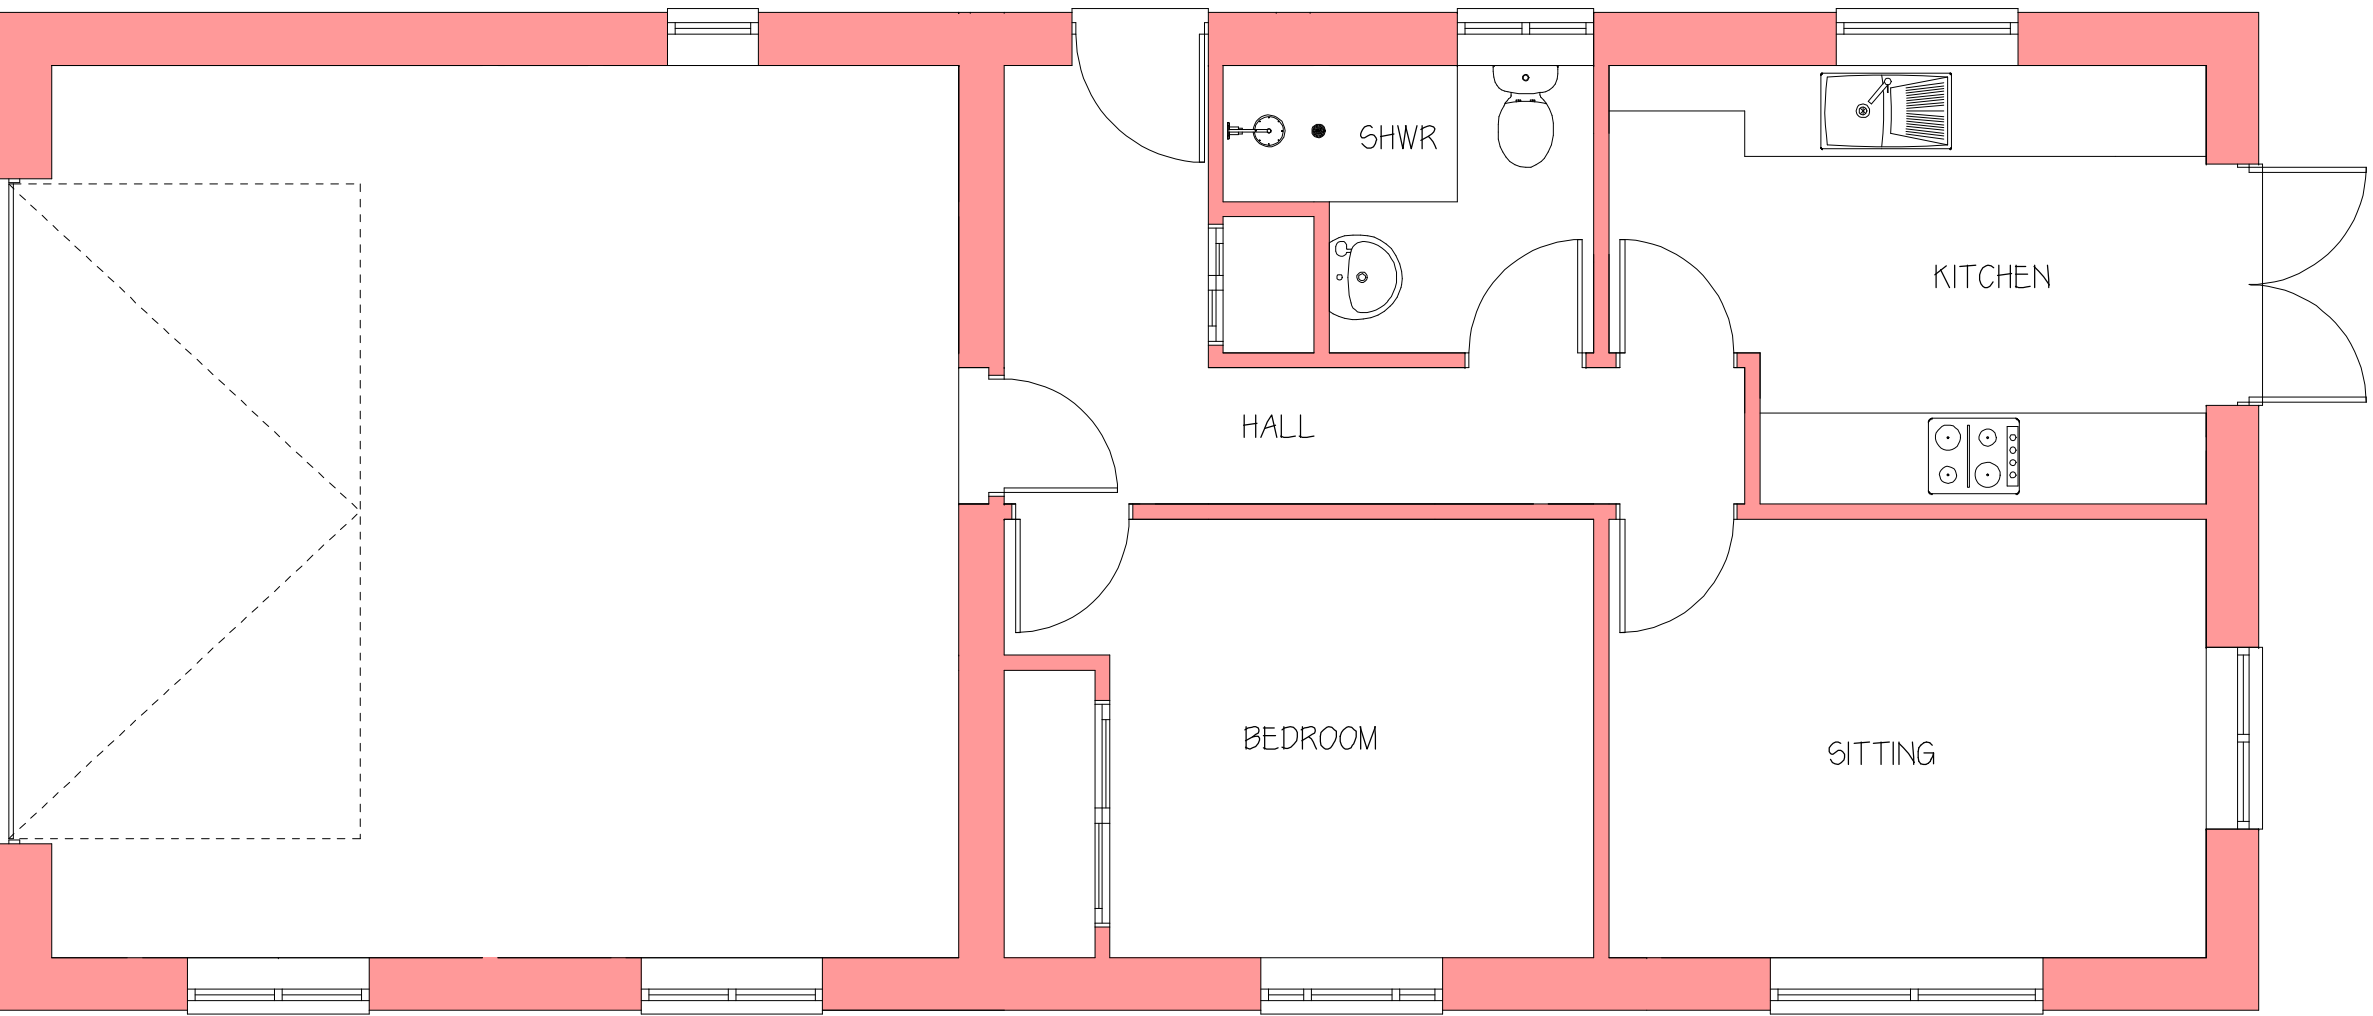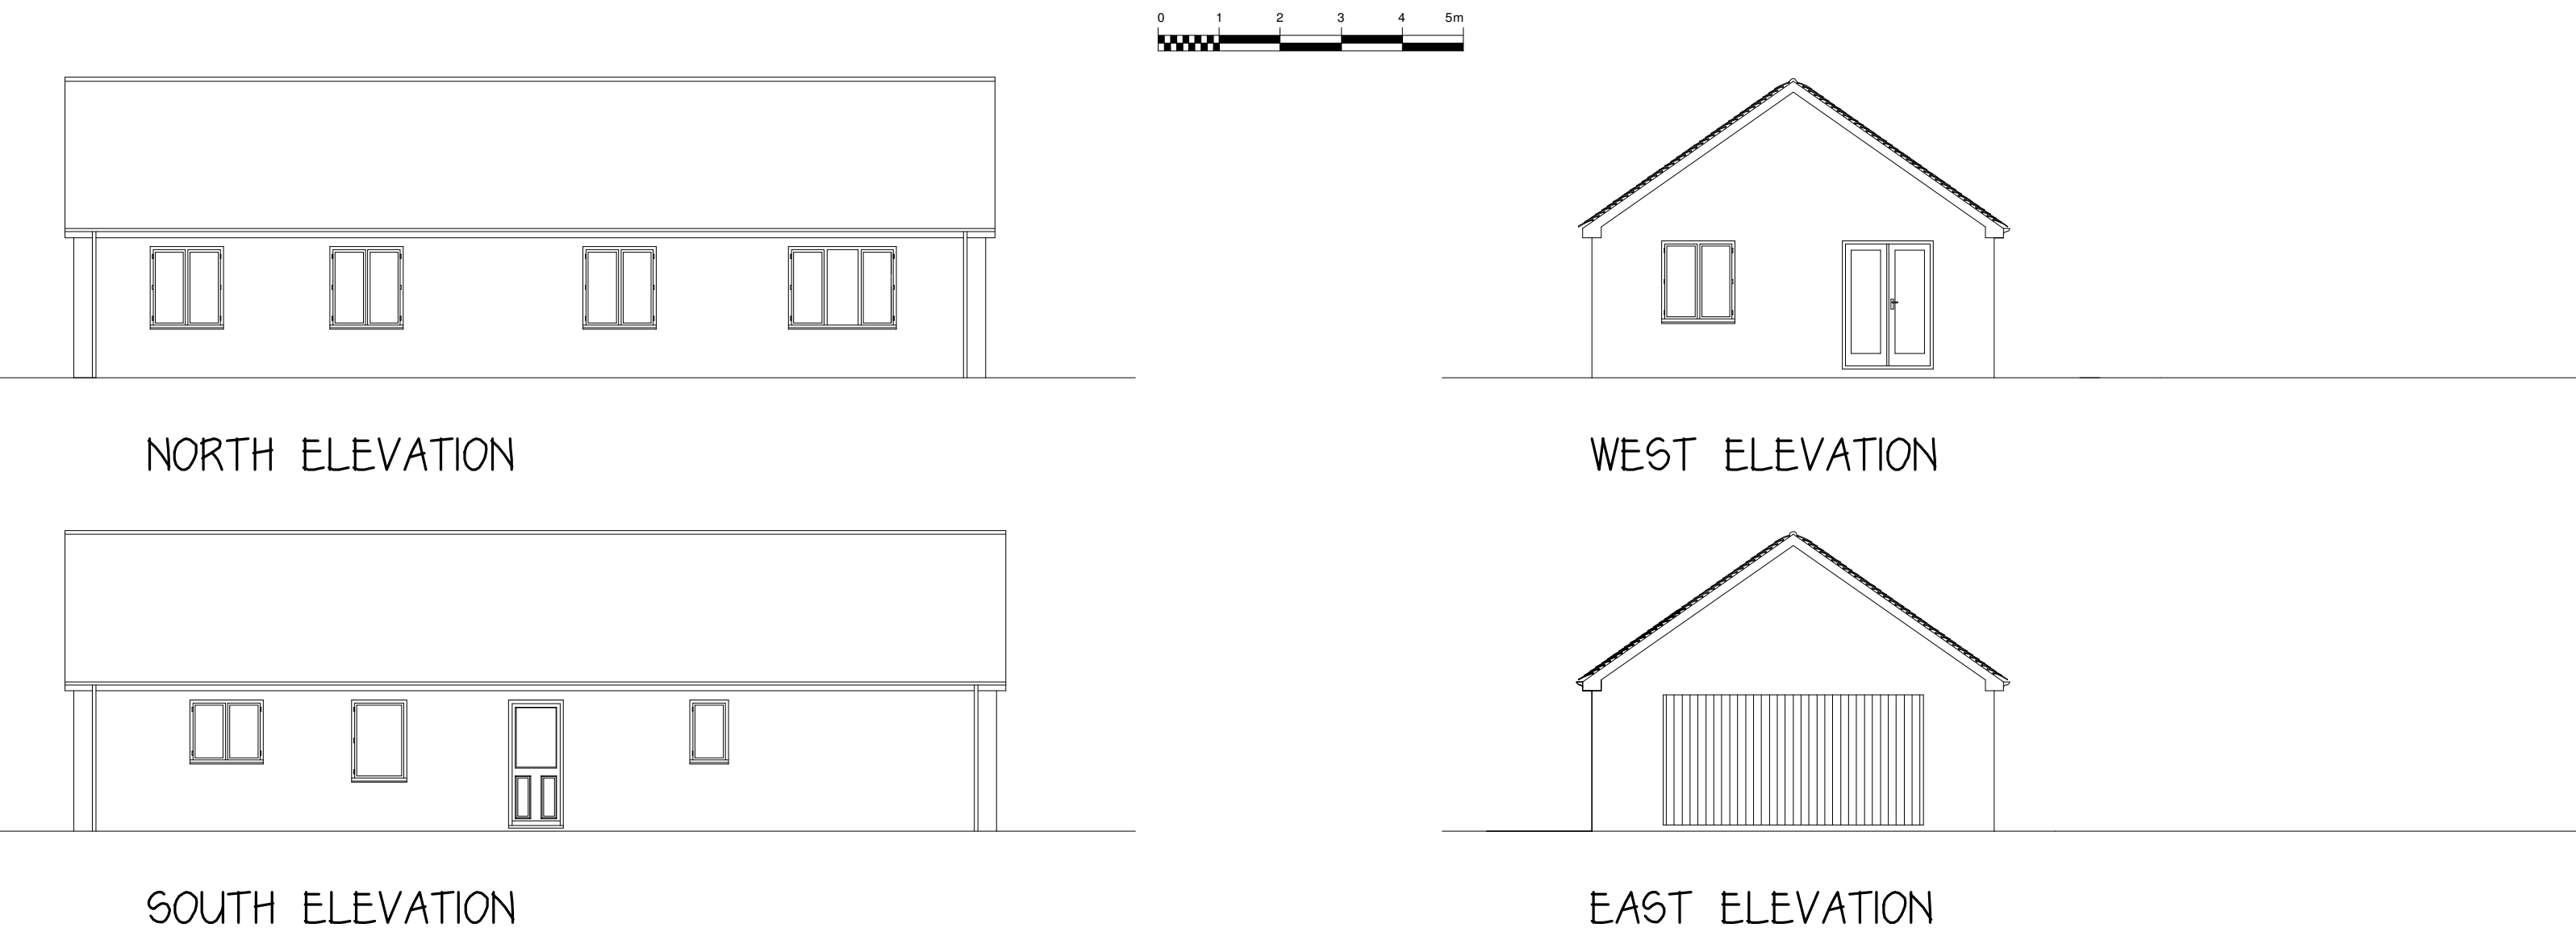

PLAN AT GROUND FLOOR LEVEL

MR & MRS W SHERRED

proposed garage and ancillary accommodation
at
vimey ridge
london road
salisbury

PLANS AS PROPOSED

scale 1.50 1.100 date nov 2025

drwg no Svr/p/01