



Antrobus House - Amesbury

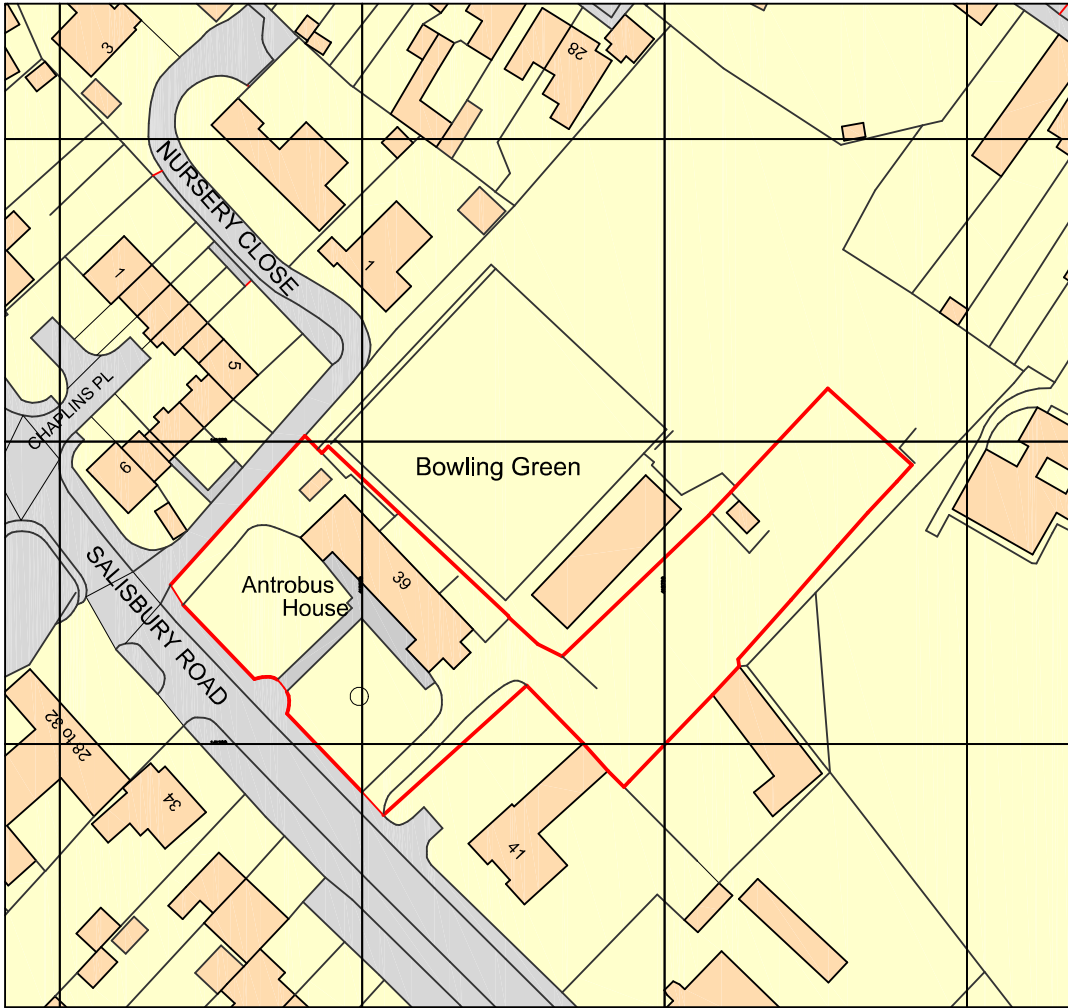

Ordnance Survey, (c) Crown Copyright 2018. All rights reserved. Licence number 100022432

LOCATION PLAN 1:1250

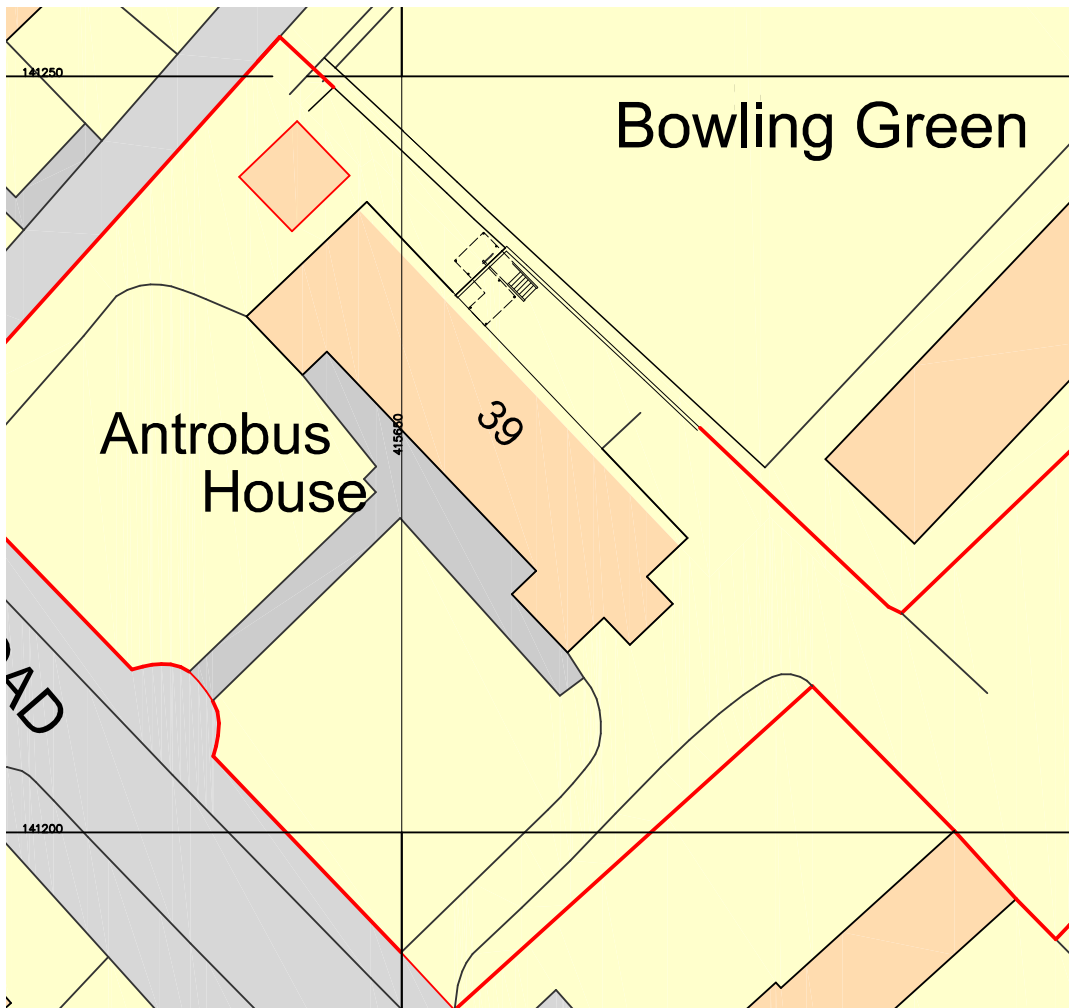

BLOCK PLAN 1:500

Notes:

0 5 10 15 20 25

METRES AT 1:500 SCALE

0 1 2 3 4 5

METRES AT 1:100 SCALE

THIS DRAWING IS THE COPYRIGHT OF FAVONIUS ARCHITECTS IT MAY NOT BE COPIED, ALTERED OR REPRODUCED IN ANY WAY WITHOUT THEIR WRITTEN AUTHORITY. DIMENSIONS MUST BE CHECKED ON SITE AND NOT SCALED FROM THIS DRAWING.

ANTROBUS HOUSE
AMESBURY
FORMATION OF BAR AREA
AND EXTENDED OUTDOOR
TERRACE AREA

LOCATION PLAN
BLOCK PLAN

DWG No: 1163-20-06

DATE JAN 25 SCALE: 1:1250/500

FAVONIUS
ARCHITECTS

Tel: 01722 412 391 www.favonius.co.uk
Wyndham House, 65 The Close, Salisbury, Wiltshire SP1 2EN

PLANNING APPLICATION