


Planning

CLIENT
Rowden Hill Holdings Ltd.
ADDRESS
Chippenham
Wiltshire
SN15 2AJ

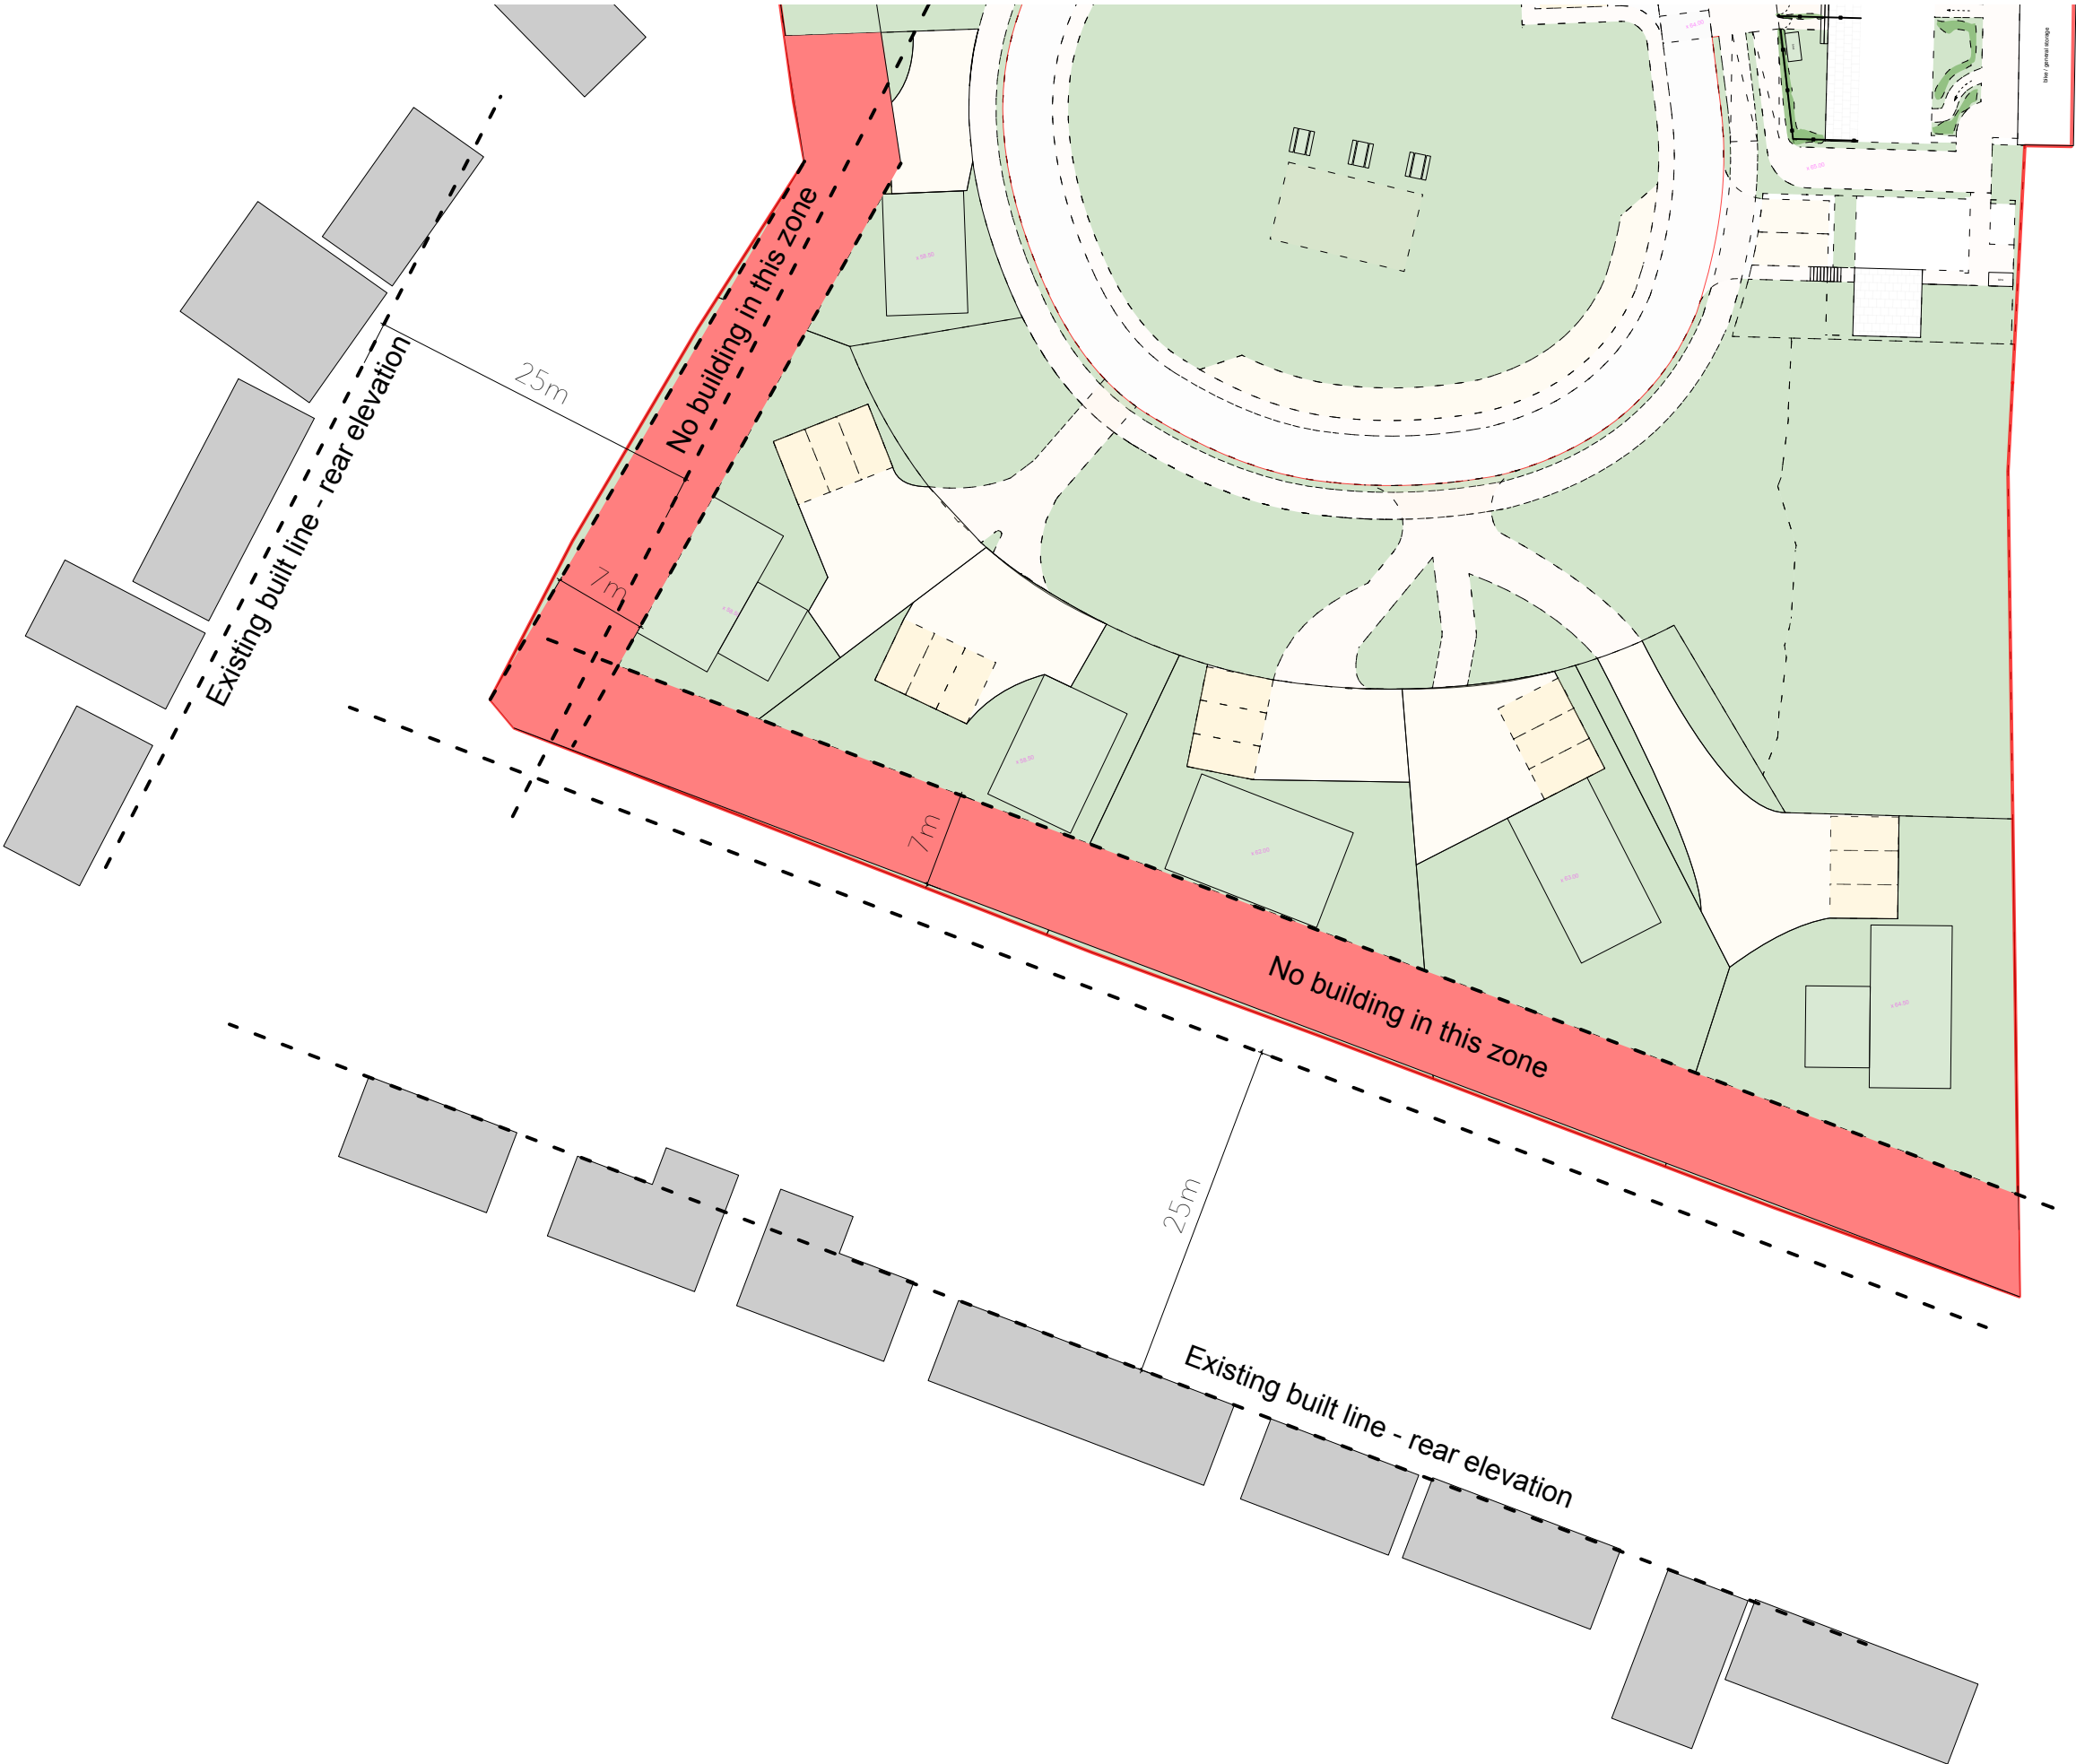

PR self build separation distances

PROJECT	STAGE	DRAWING	REV	DRAWN
999	3	58		IM
SCALE	SIZE	CREATION		
1:500	@ A3 L	Sept 2025		