




DRAWINGS BASED ON TOPOGRAPHY & SITE BOUNDARY LIMITS INFORMATION PROVIDED BY OTHERS, IF ONSITE DISCREPANCIES ARISE, BRING TO A HARLOW & SONS ATTETNTION IMMEDIATELY

IF IN DOUBT,ASK - DO NOT SCALE - CHECK ON SITE DIMENSIONS.
SITE DIMENSIONS TO BE CHECKED PRIOR TO START - DISCREPANCIES TO BE RAISED WITH A HARLOW & SON

ALL DIMENSIONS ARE TO STRUCTURAL ELEMENTS & NOT TO APPLIED FINISHES



Proposed Block Plan 1:100

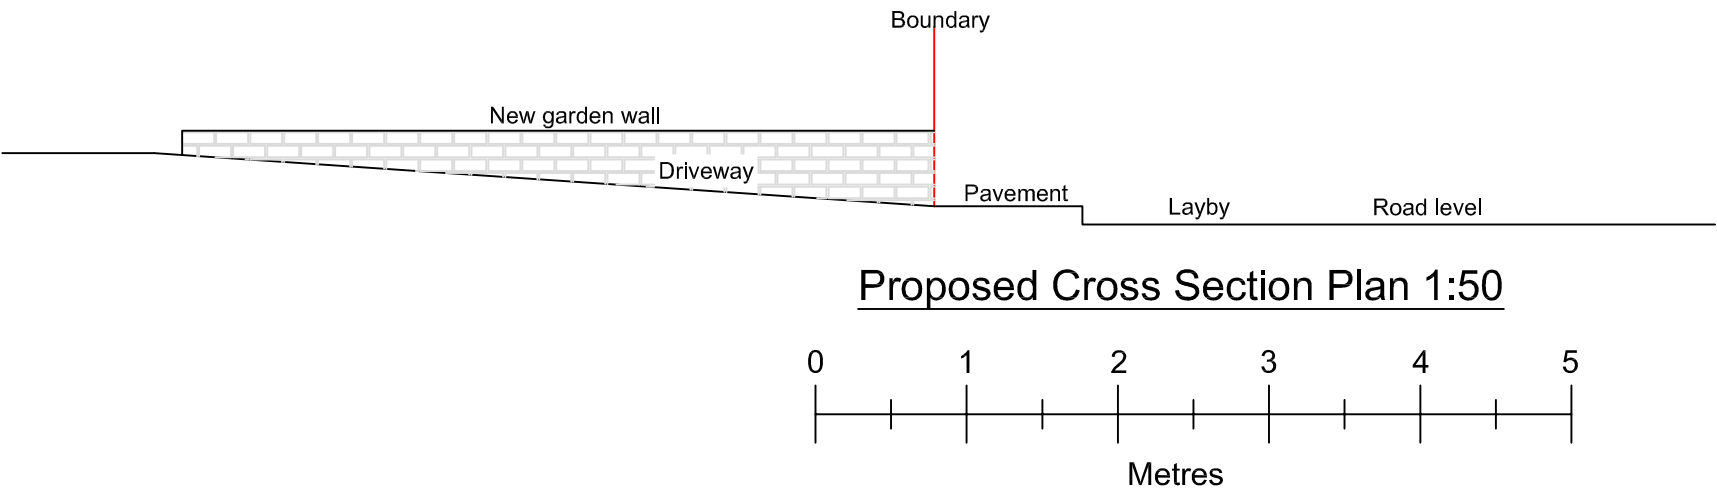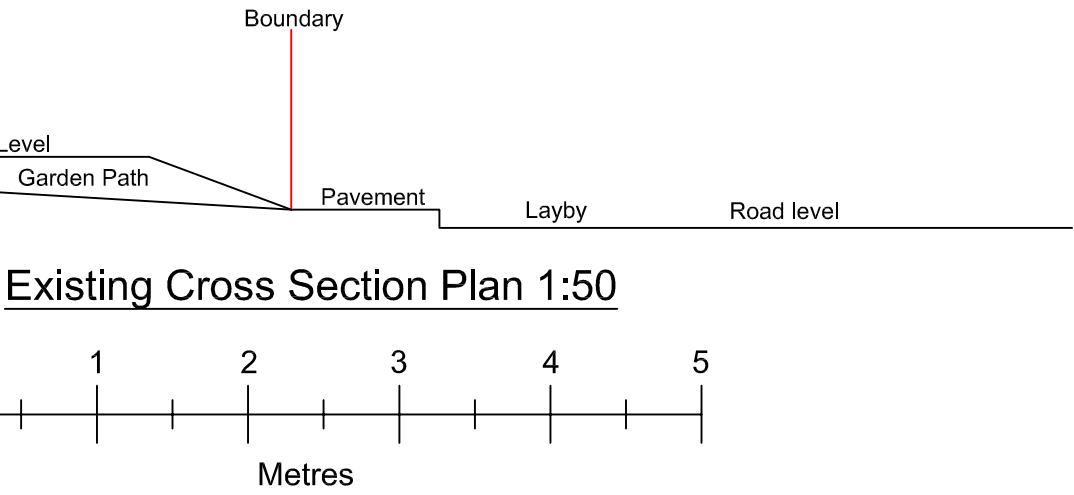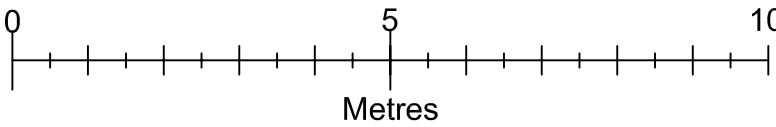

<u>Drawn by</u>	A Harlow & Son 01225 938329	
<u>Proposed Driveway & Parking Provision for</u> <u>Mr Jones</u> <u>65 Hawkstreet</u> <u>Bromham</u> <u>Wiltshire</u> <u>SN15 2HU</u>		
A1 Papersize		
<u>Scale</u>	1:100, 1:50	<u>Drawing No AH2025/90</u> Sheet 1 of 2
<u>Date</u>	20th Nov 2025	