




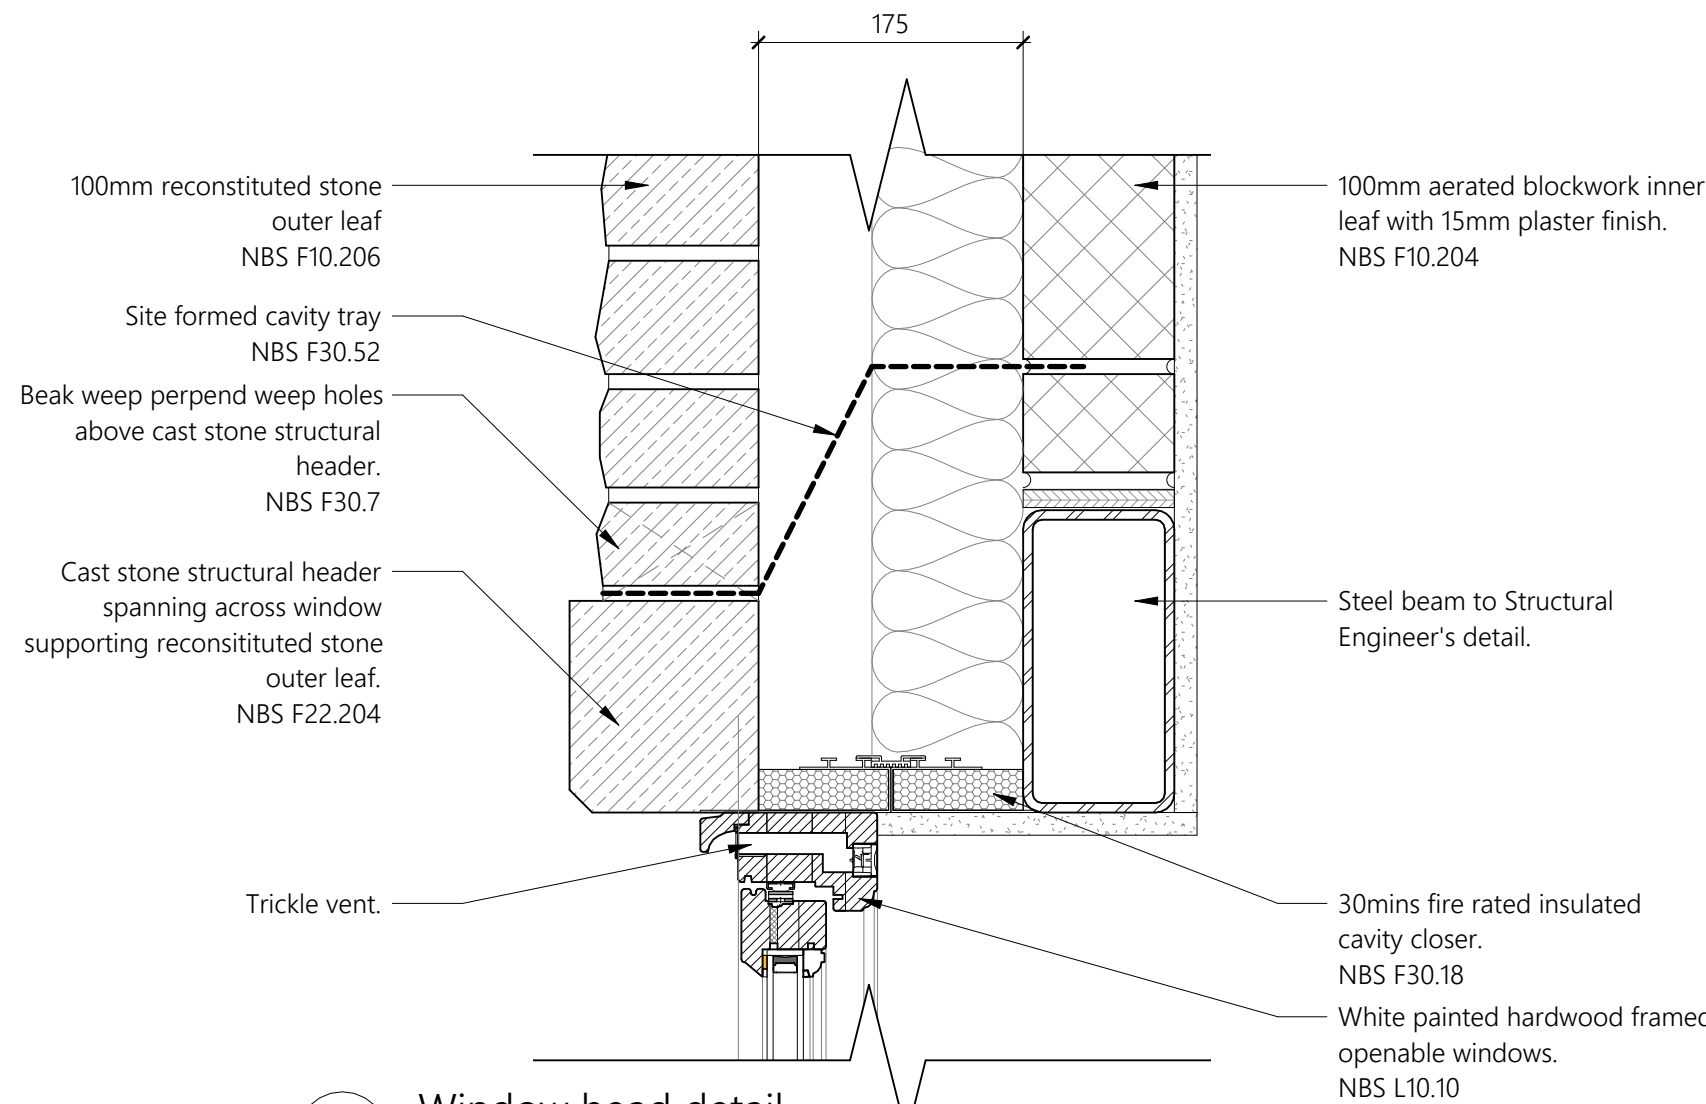


1 Window head detail
1:5

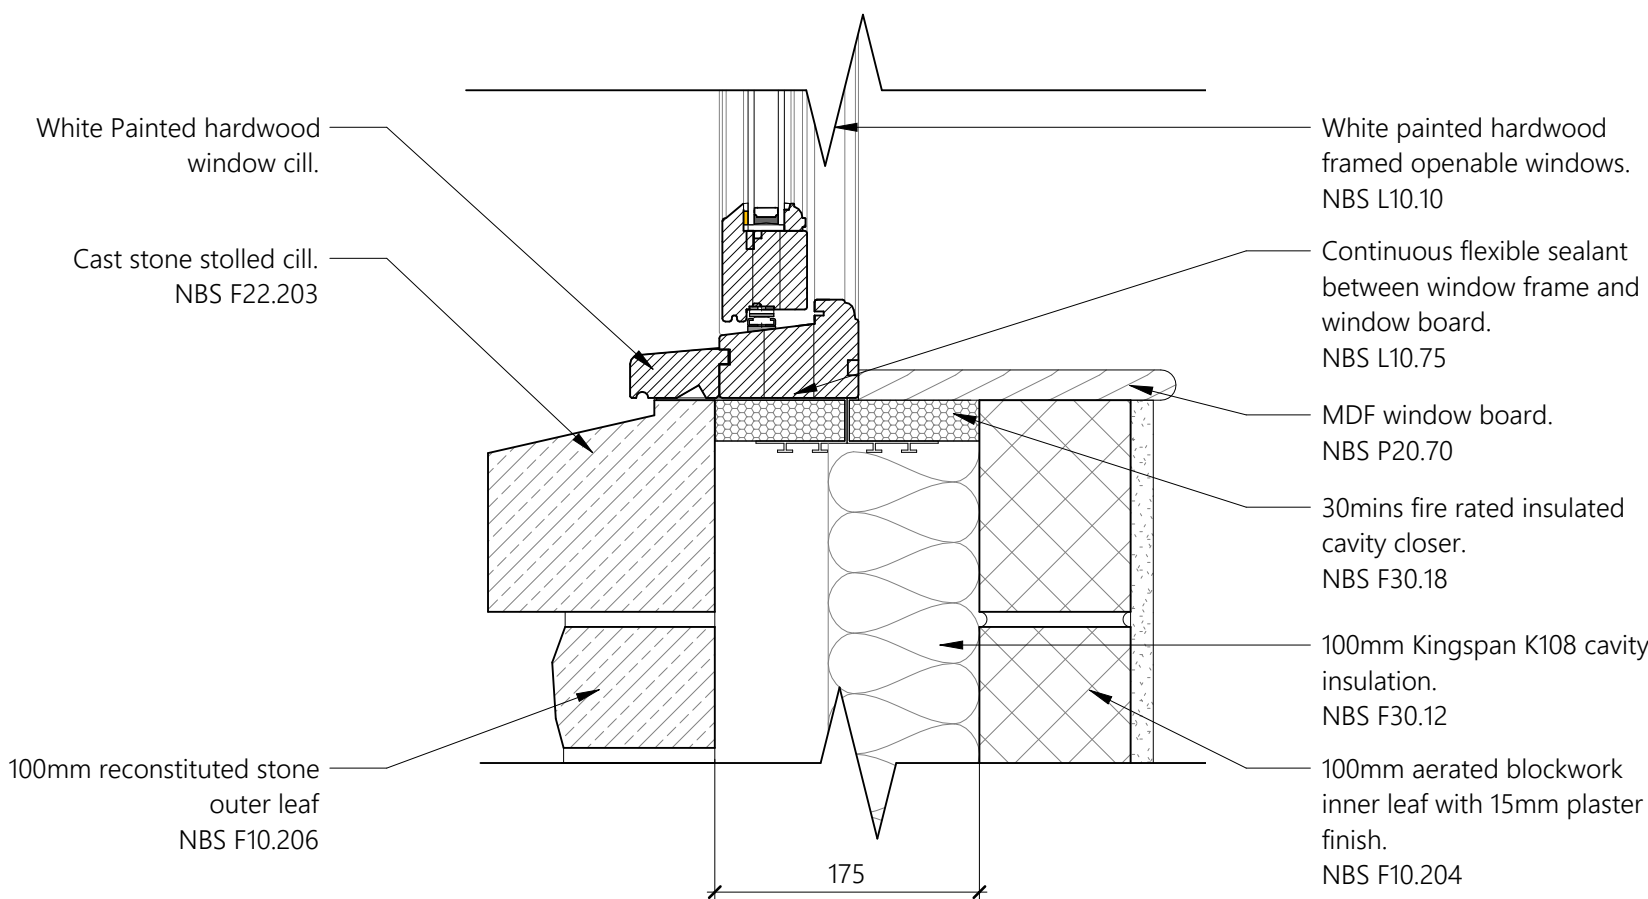


2 Window cill detail
1:5

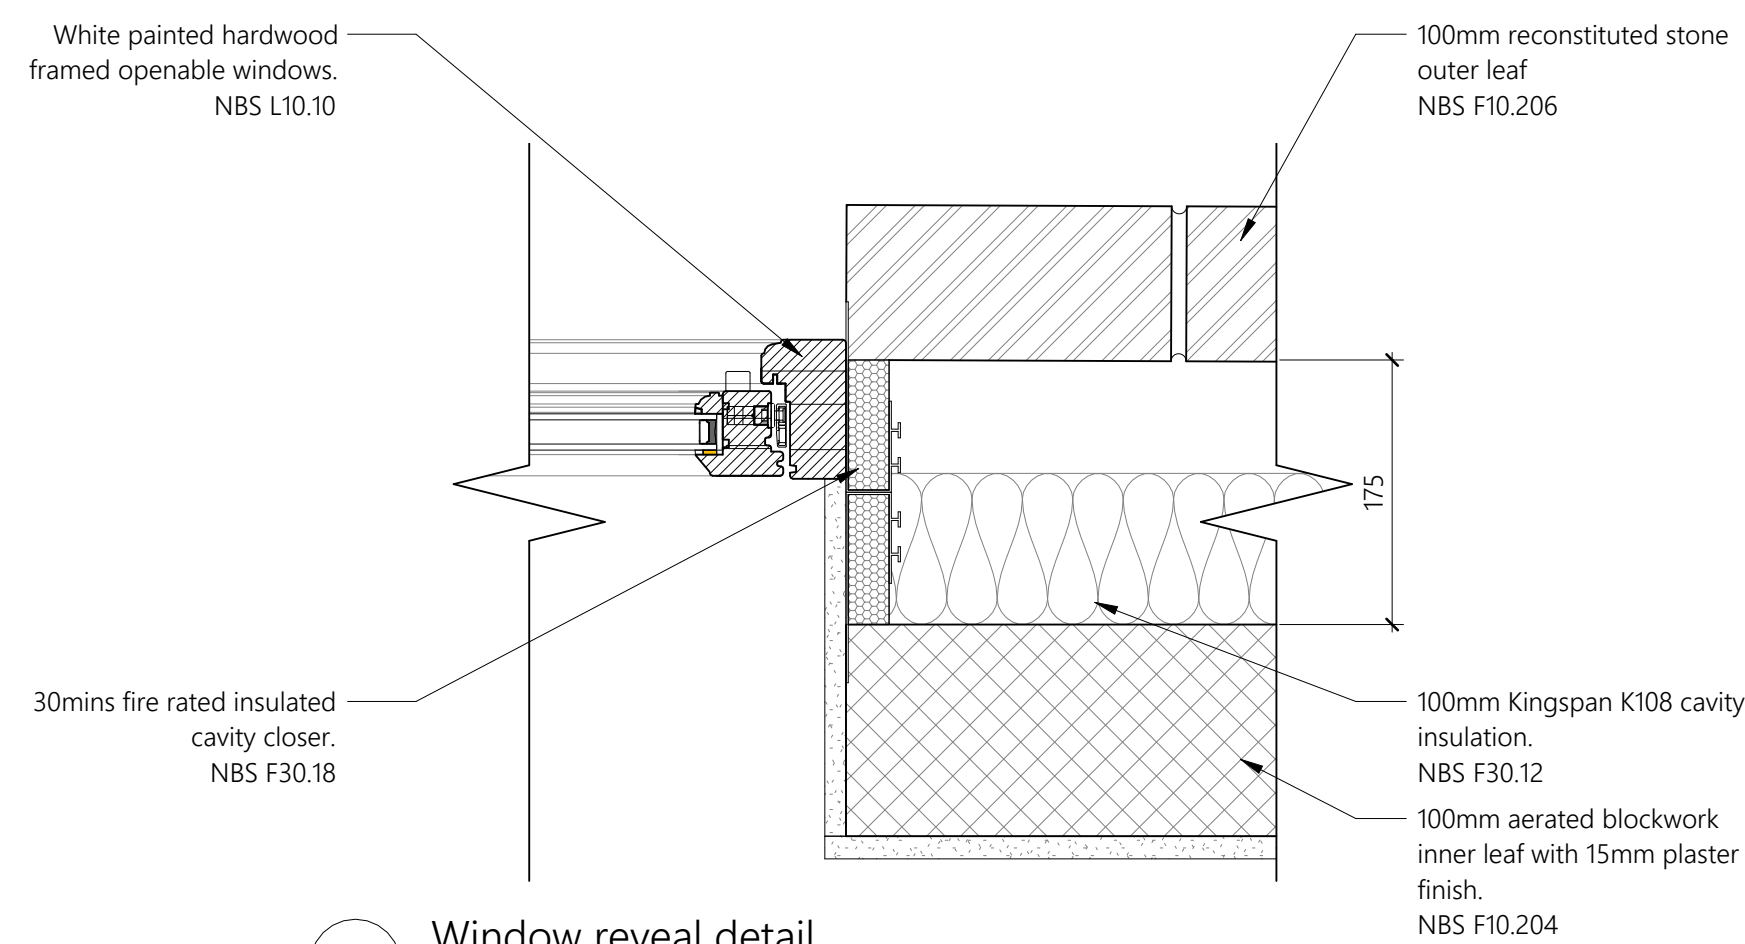

3 Window reveal detail
1:5

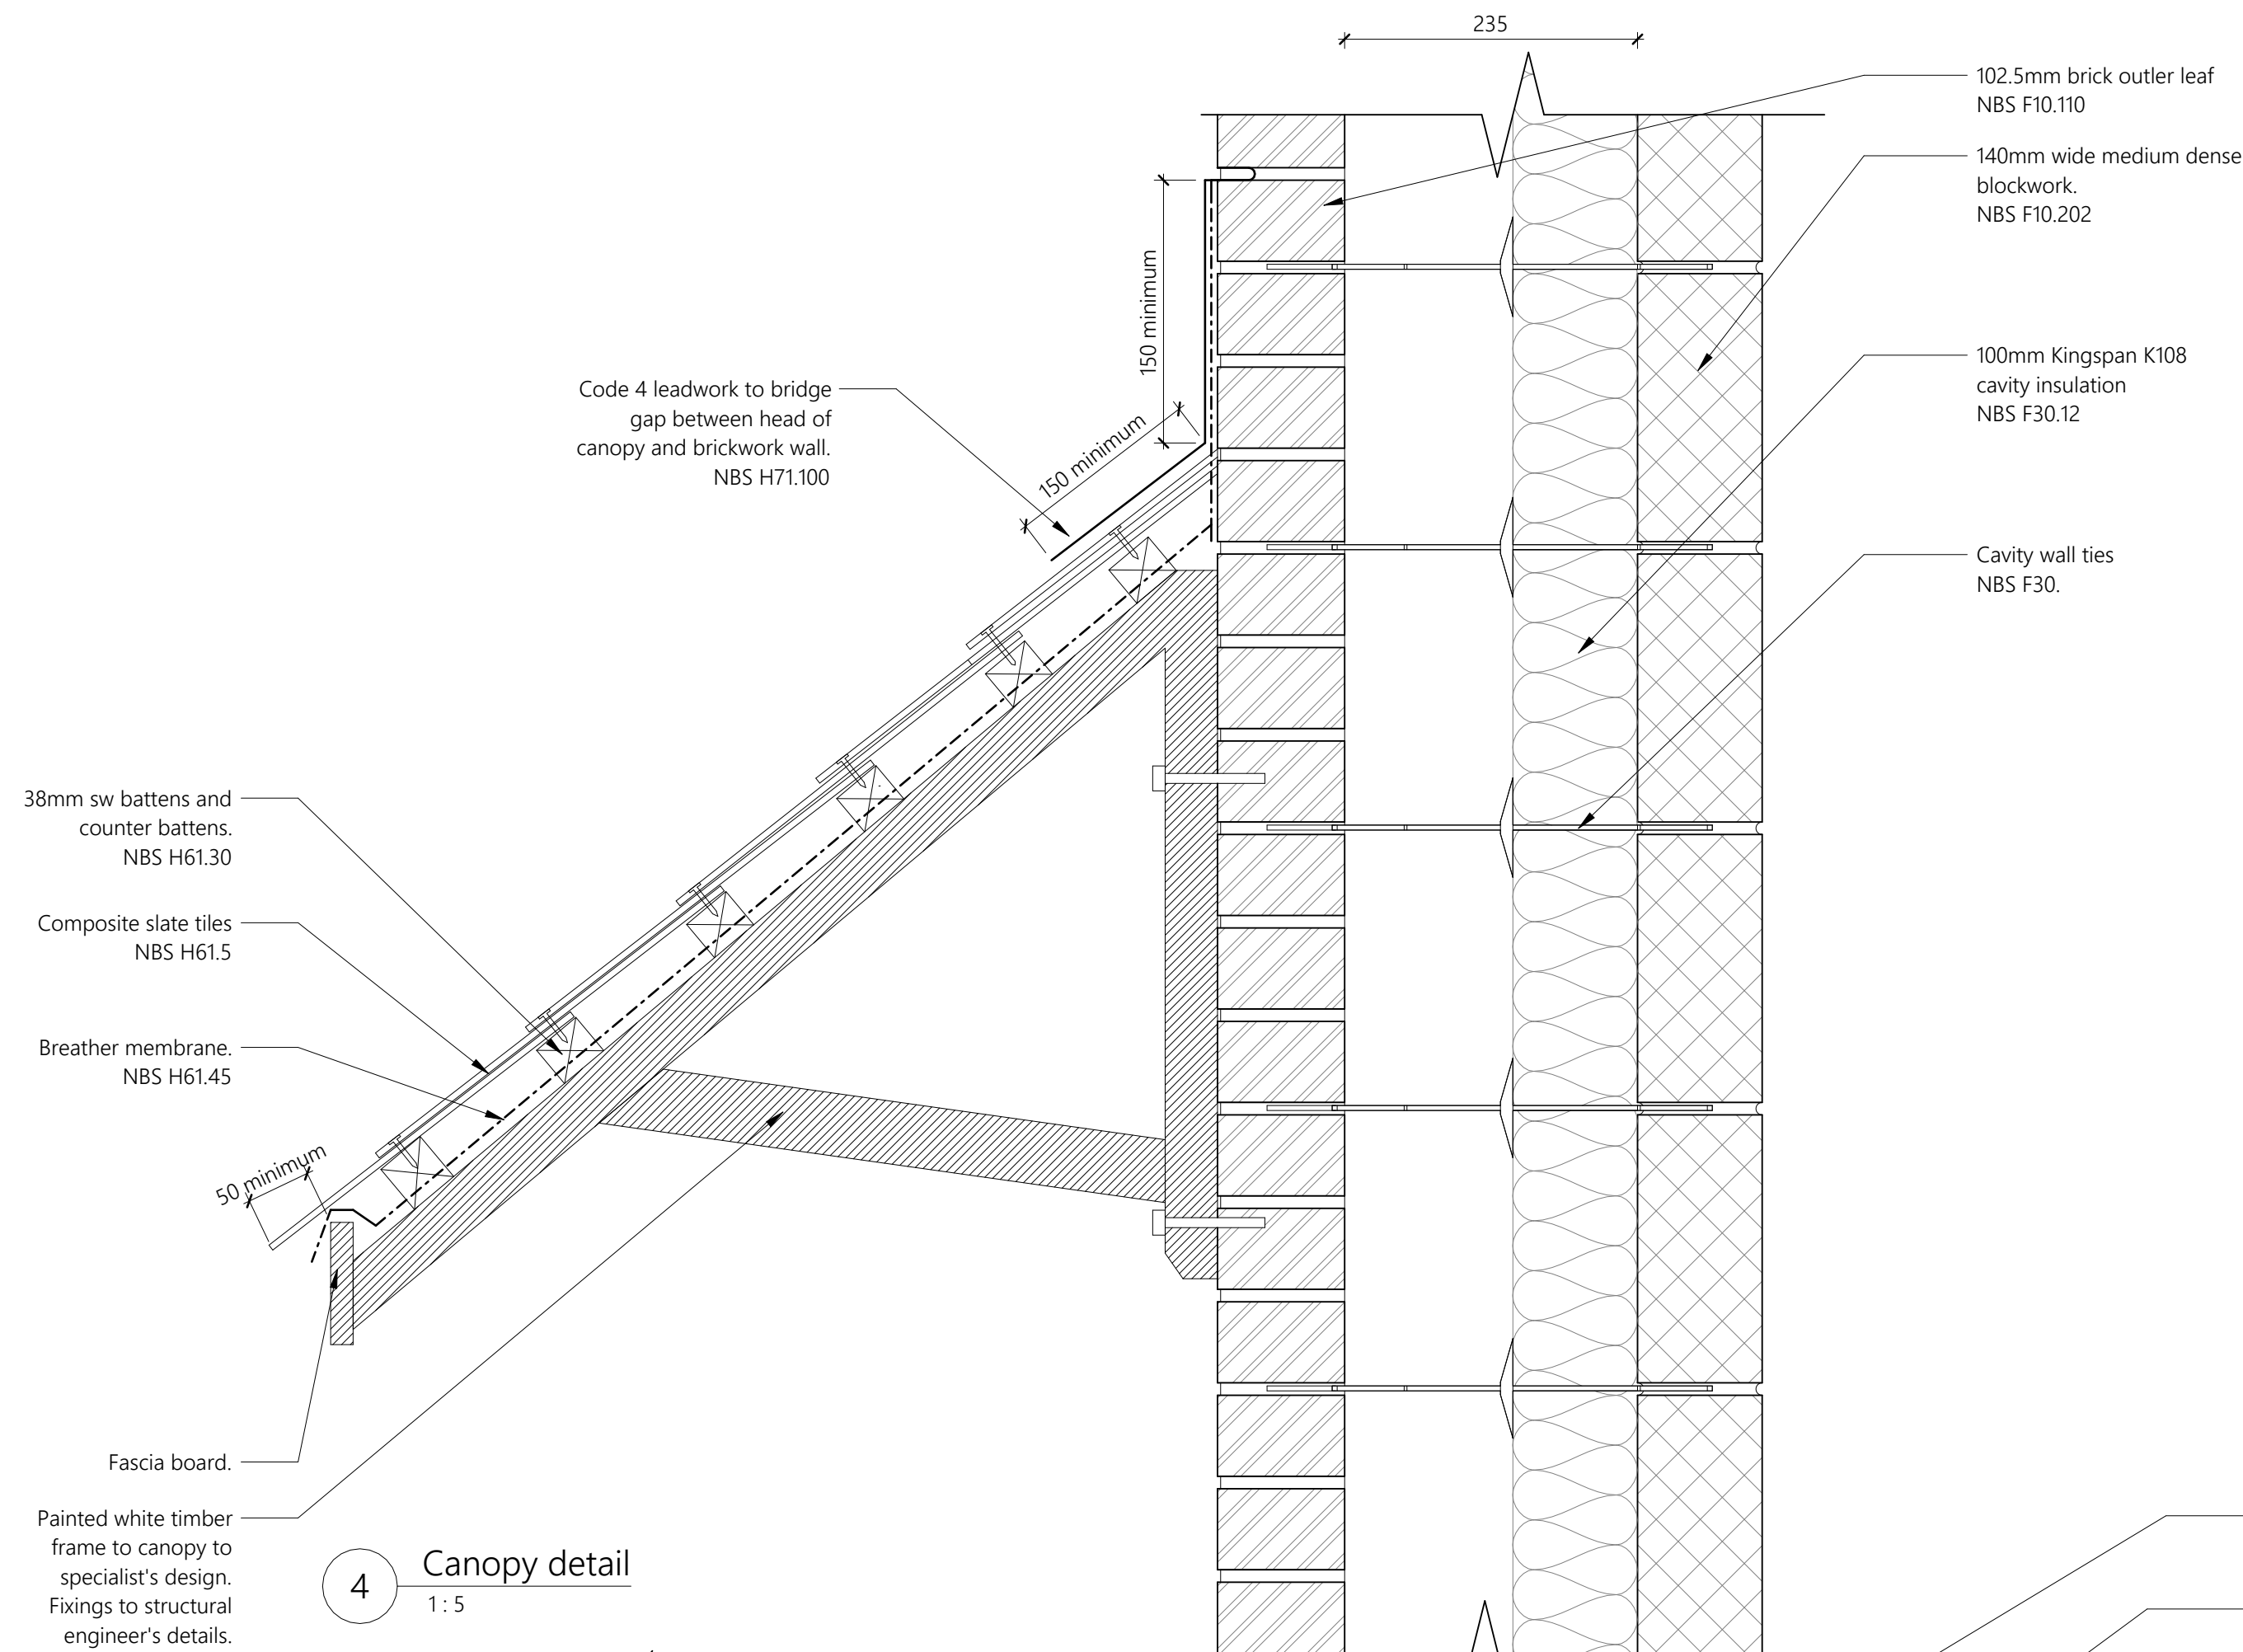

4 Canopy detail
1:5

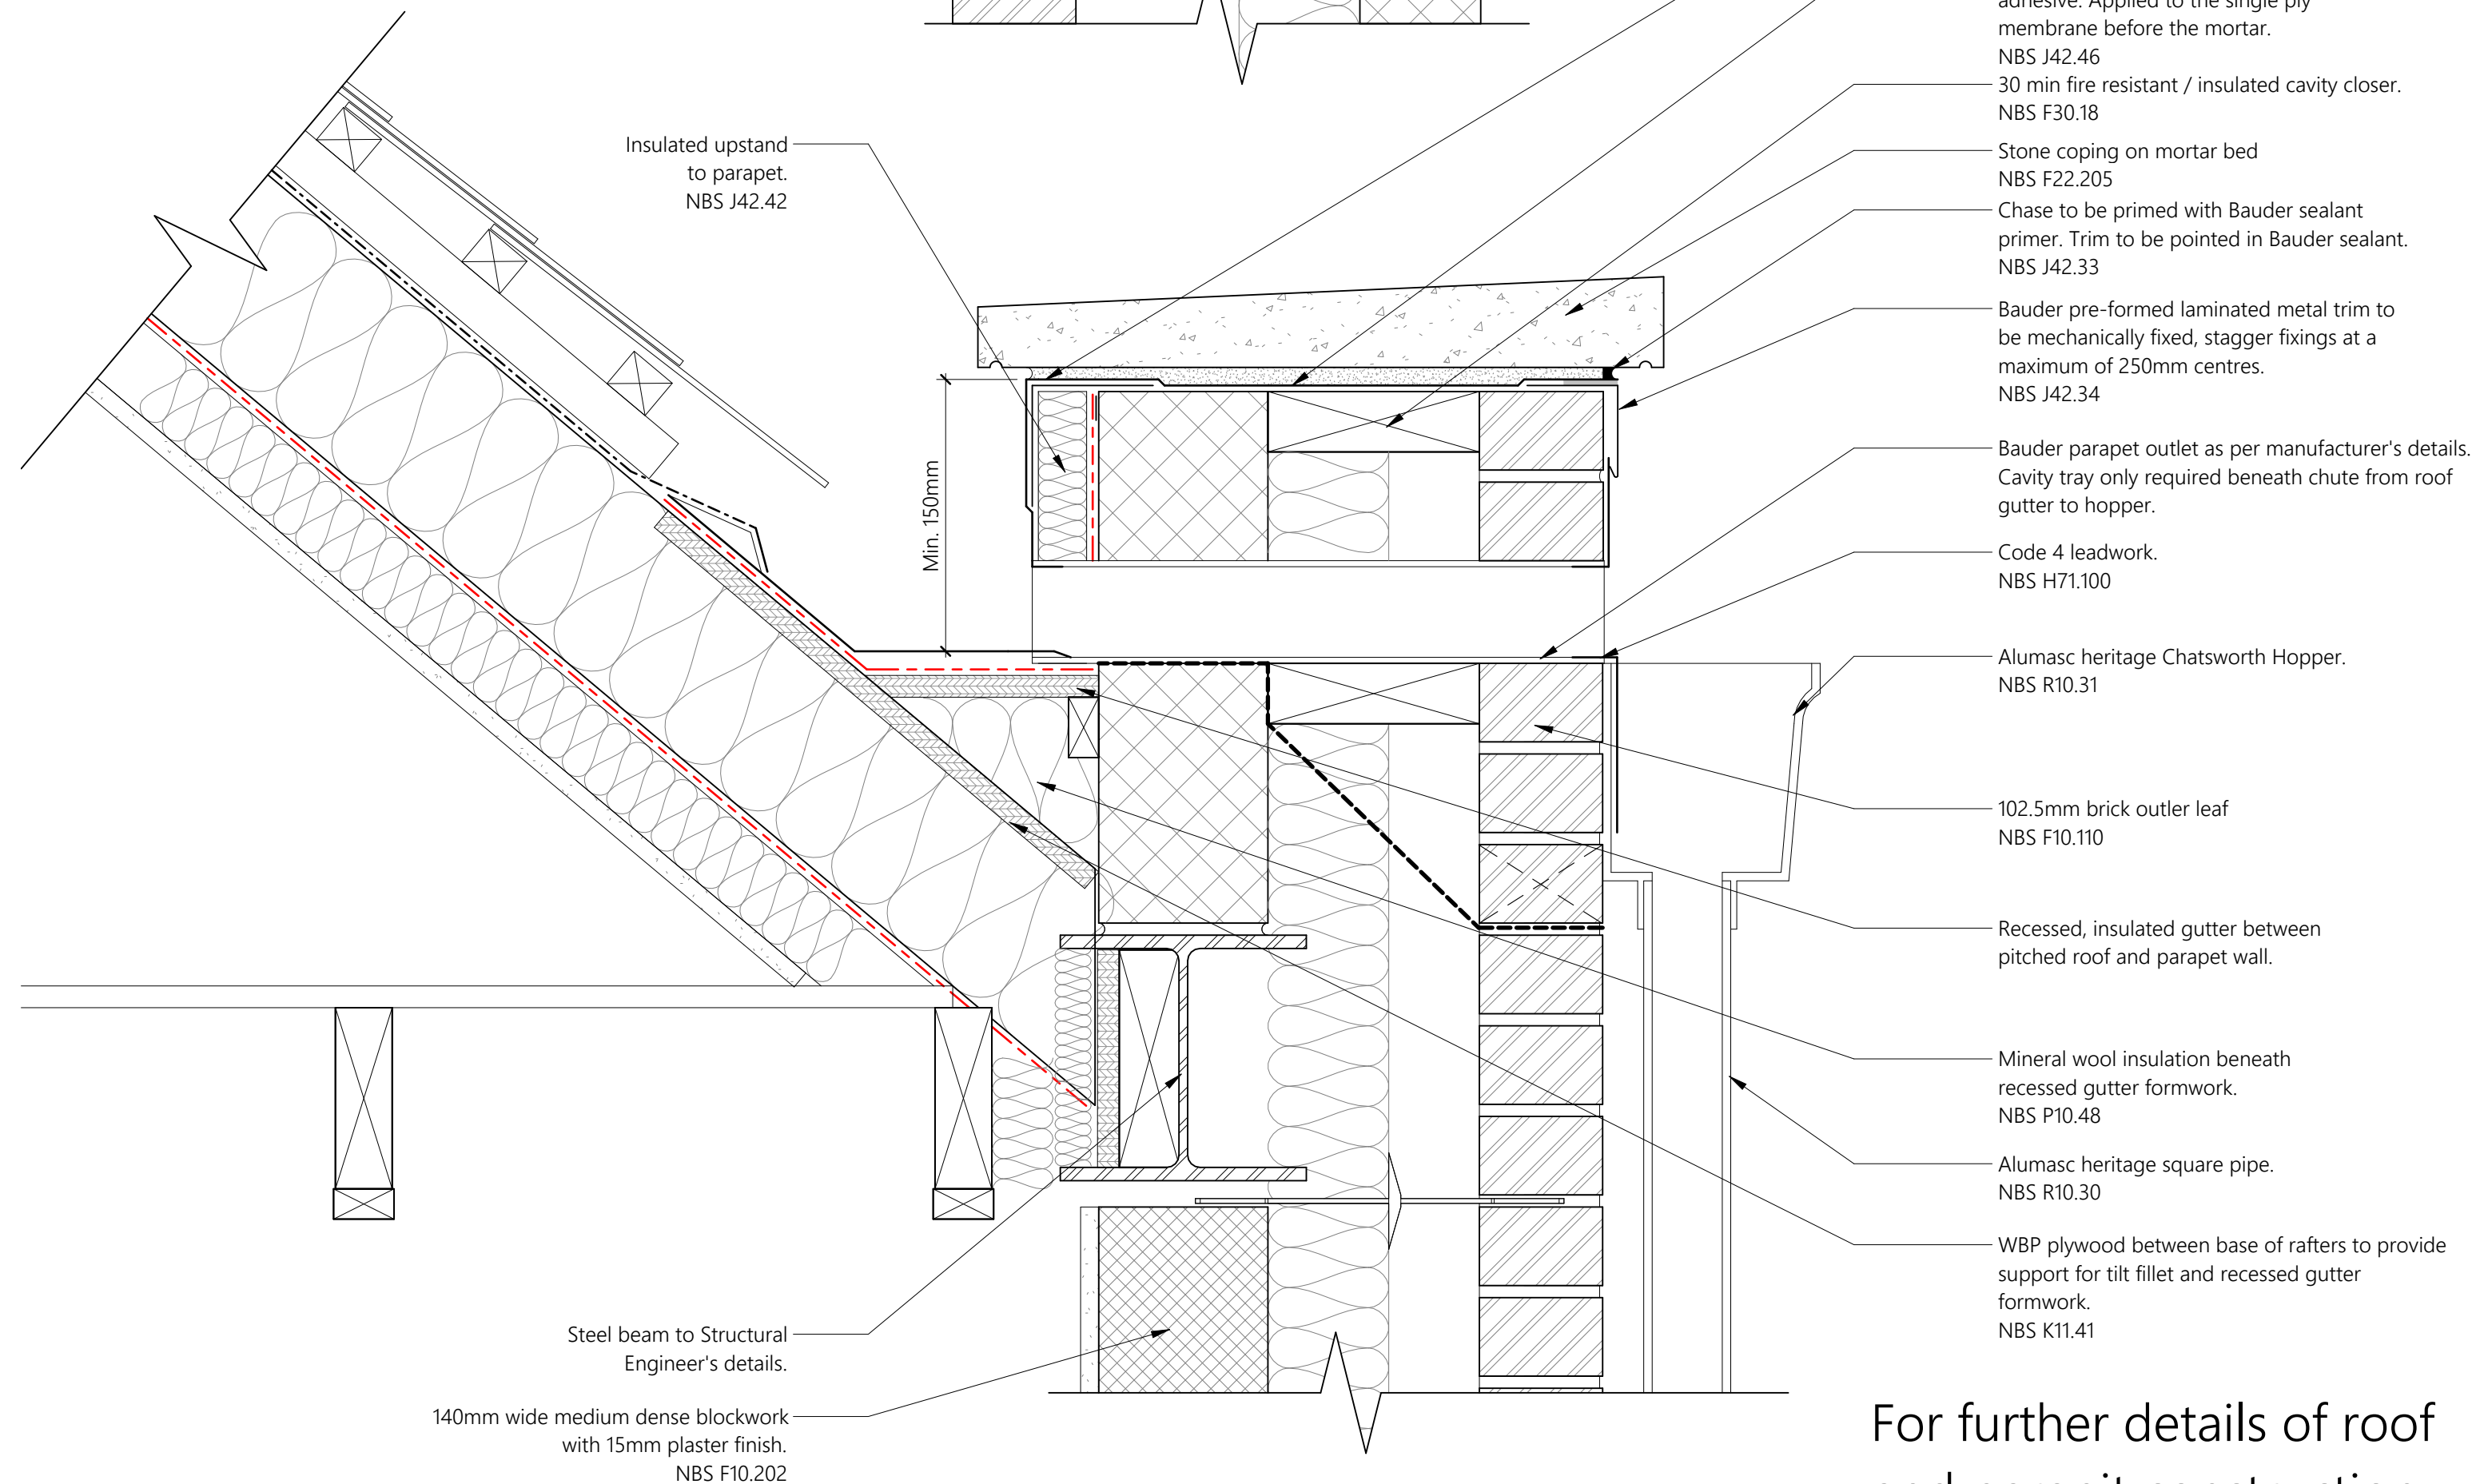

5 Chute detail
1:5

For further details of roof
and parapet construction,
see drawings 700-702.

(c) 2025 Sophem Limited
info@inspirearchitects.co.uk
www.inspirearchitects.co.uk

Sophem Limited t/a Inspire Architects
1 Northumberland Buildings, Wood Street,
Bath, BA11 2JB, 01225 436432

0m 0.1m 0.2m 0.3m 0.4m 0.5m

GENERAL NOTES

- (c) 2025 Sophem Limited t/a Inspire Architects
- All works proposed shall be conducted in accordance with the related H&S and CDM regulations. Where doubt arises over any aspect of safety, consult Inspire Architects.
- Should any discrepancy be found on this drawing or related project information then the matter should be brought to the attention of Inspire Architects for resolution as soon as possible.
- This drawing may be based on a measured survey or Ordinance Survey information. Do not scale from this drawing unless for planning purposes.
- All dimensions are in millimetres unless otherwise stated. Do not scale from this drawing. All information and layouts detailed on this drawing are subject to site dimension checks.
- Copyright - All Inspire Architects drawings are the property and copyright of Sophem Limited and are not to be used for any purpose without prior written agreement.

C2	SJB	CH	03.11.25
C1	PFR	CH	22.10.25
Revision	Drawn	Checked	Date



PROJECT NAME
67 Audley Road

CLIENT
Mr. Gerald Mitchell

SHEET NAME
Planning condition details

STATUS
CONSTRUCTION

SHEET SIZE A1	SCALE 1:5 @ A1
REVISION DATE 03.11.25	REVISION C2
PROJECT NUMBER 2216.02	DRAWING NUMBER 0706