


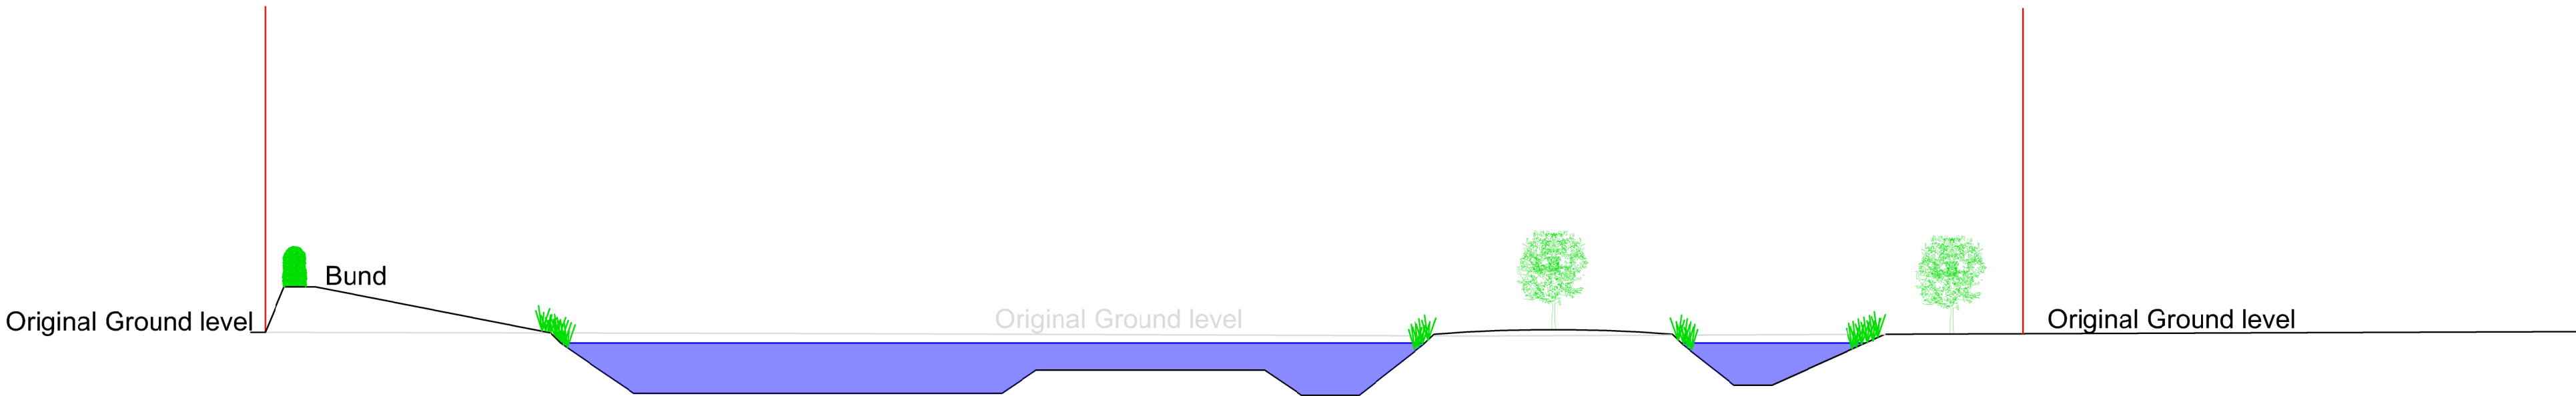


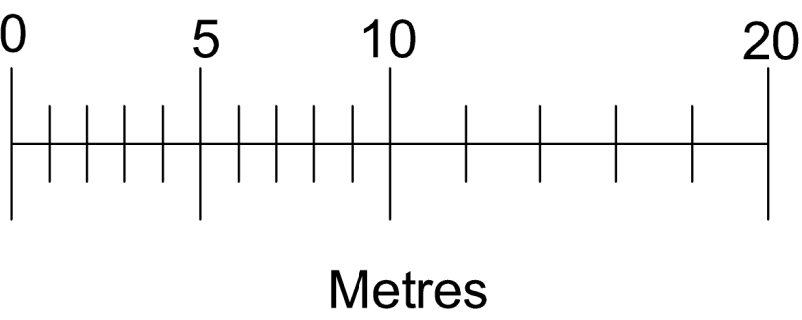

Existing Section Along Line A 1:200

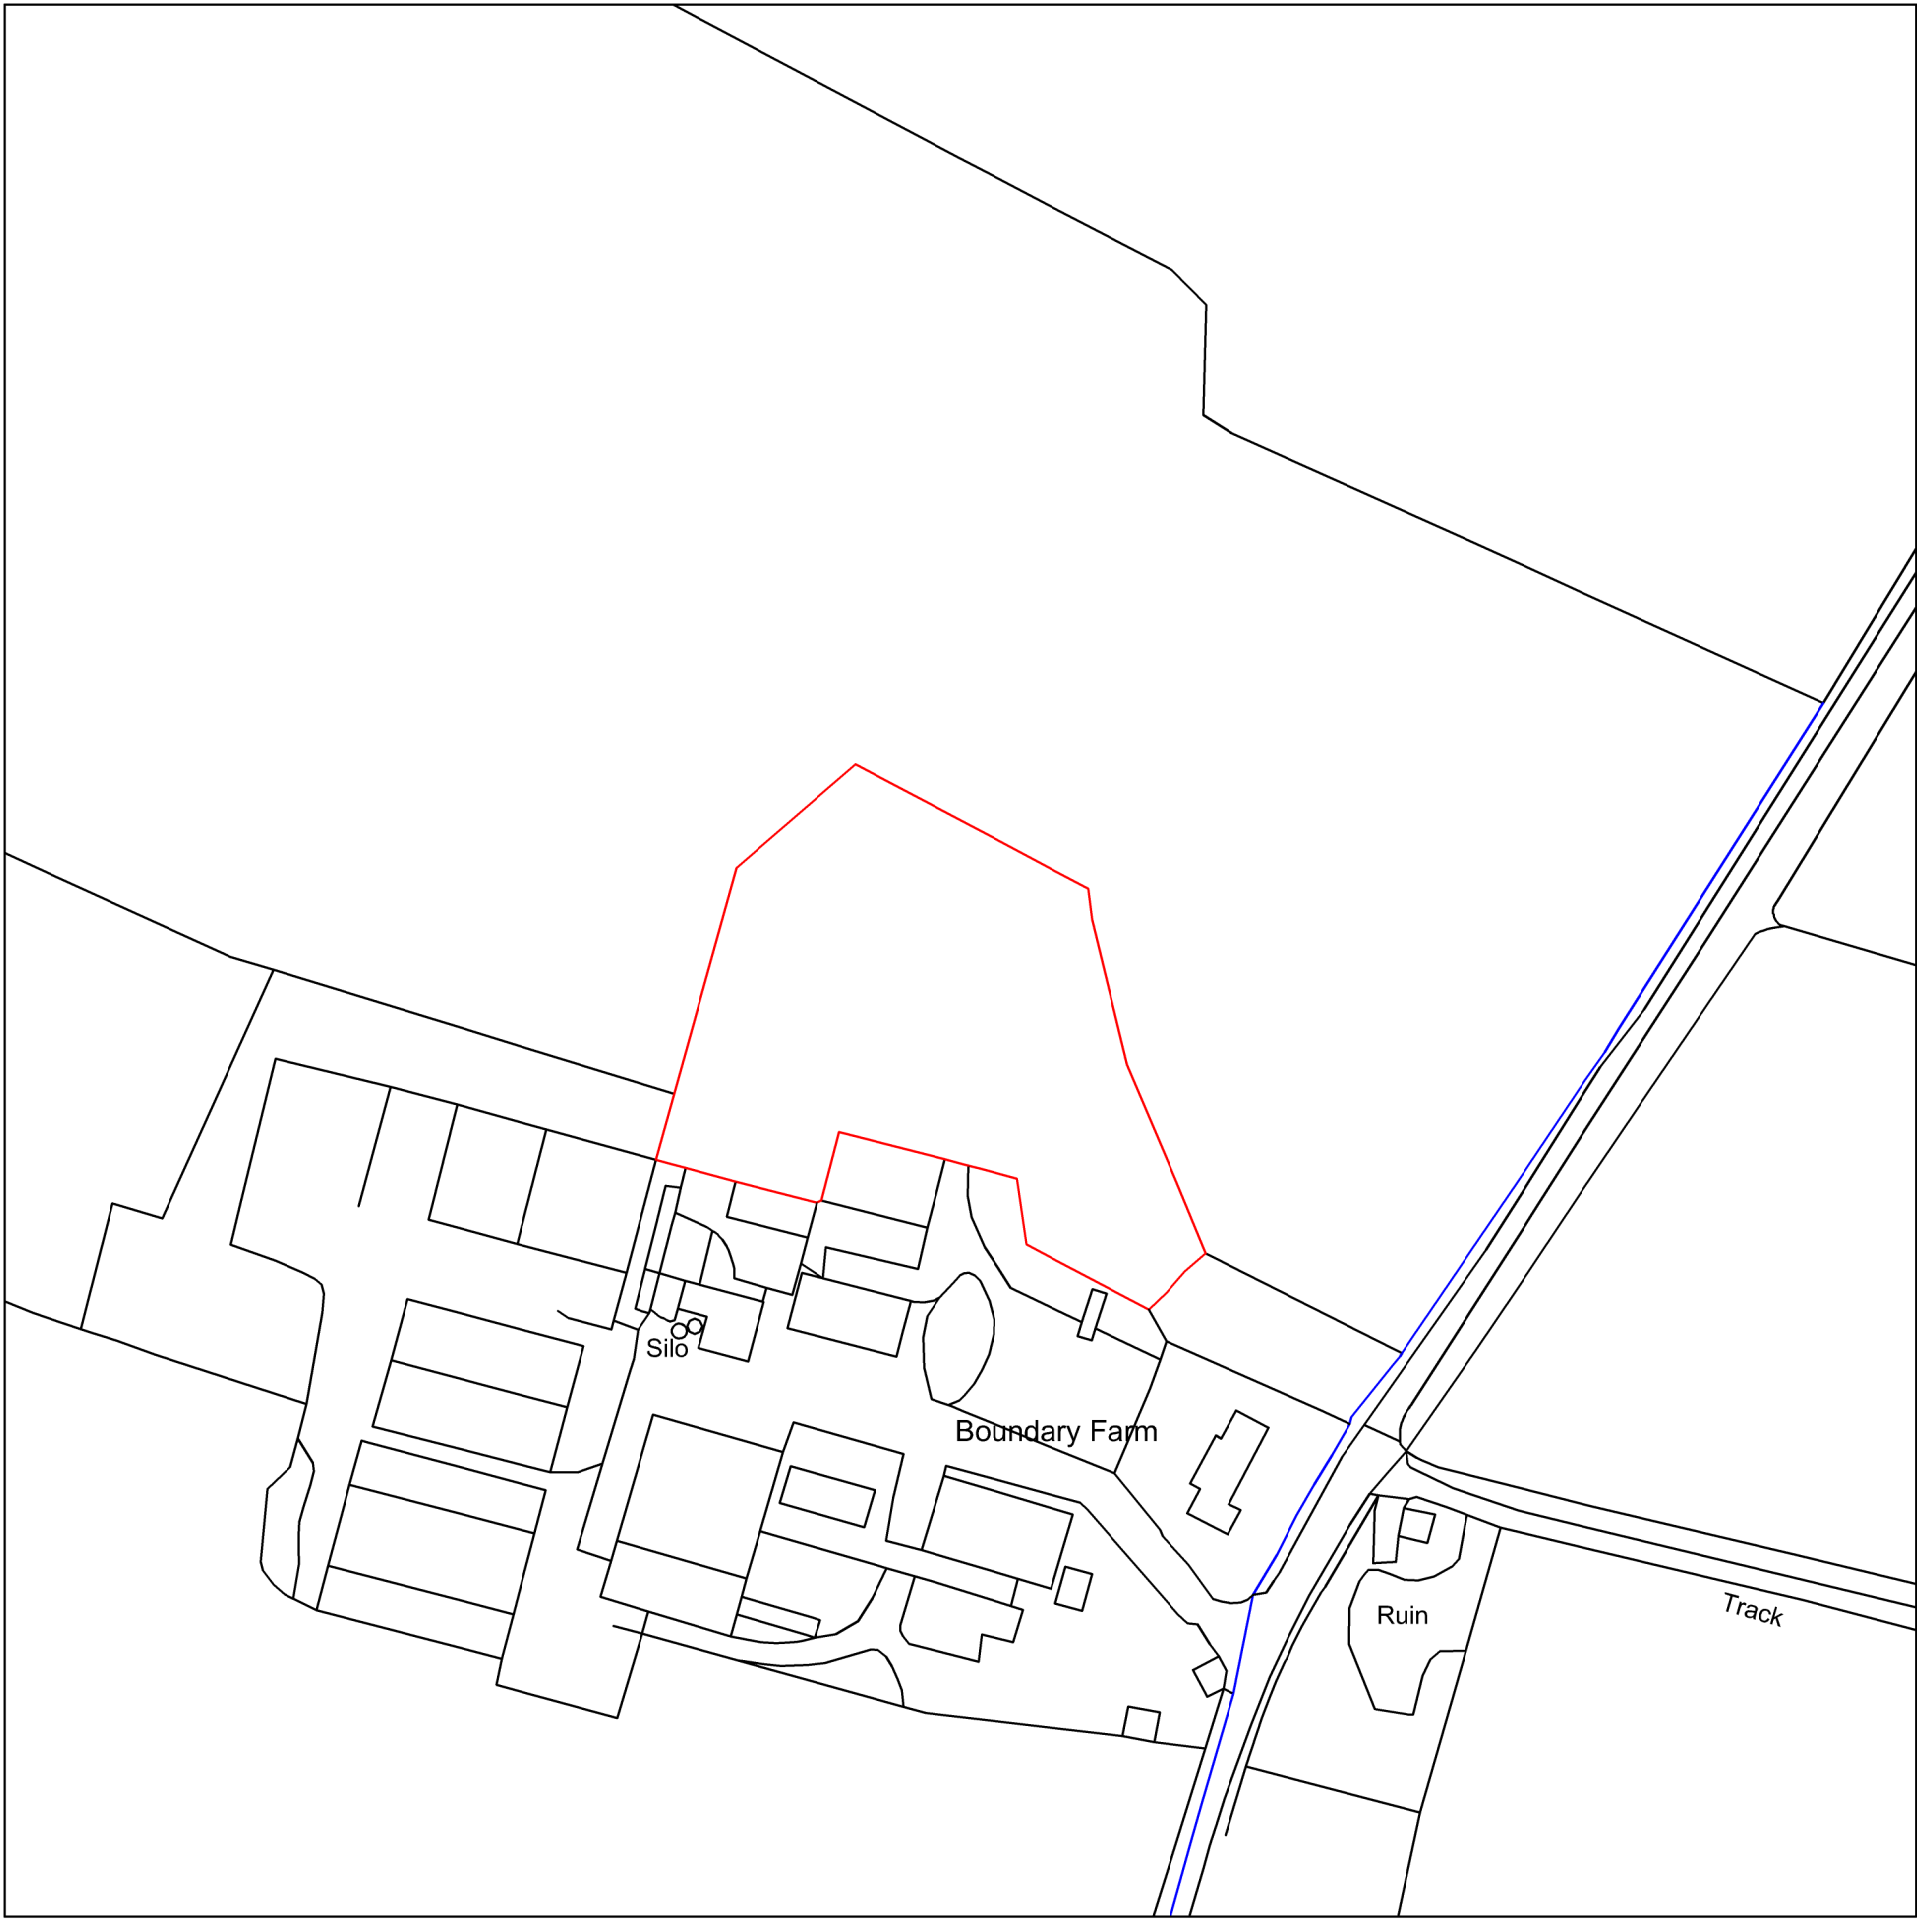


Proposed Section Along Line A 1:200

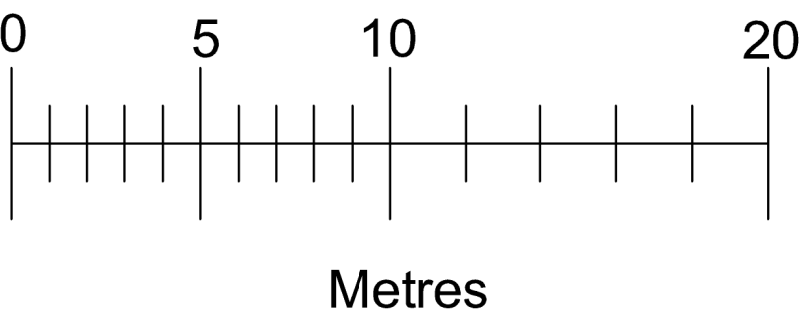

Produced on 08 July 2025 from the Ordnance Survey National Geographic Database and incorporating surveyed revision available at this date.
The map shows the area bounded by 289545 102866,389561 102866,389561 103002,289545 103002,289545 102866
Crown copyright and database right 2025. OS 100054130. Supplied by copyright to trading as UKPlanningMaps.com a licensed Ordnance Survey partner (OS 100054130).
Data licence expires 08 July 2026. Unique plan reference: v10511812221718268

Location Plan 1:1250

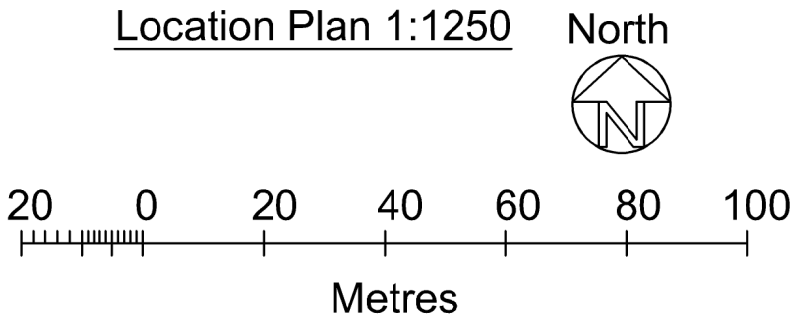

<u>Drawn by</u>	A Harlow & Son 01225 938329	
<u>Proposed Private Lake for</u> <u>Mr D Guley at</u> <u>Boundary Farm</u> <u>Berryfield Lane</u> <u>Melksham</u> <u>Wiltshire</u> <u>SN12 6EF</u>		
A1 Papersize		
<u>Scale</u>	1:1250, 1:200	<u>Drawing No AH2025/58</u> Sheet 2 of 2
<u>Date</u>	24th Nov 2025	