



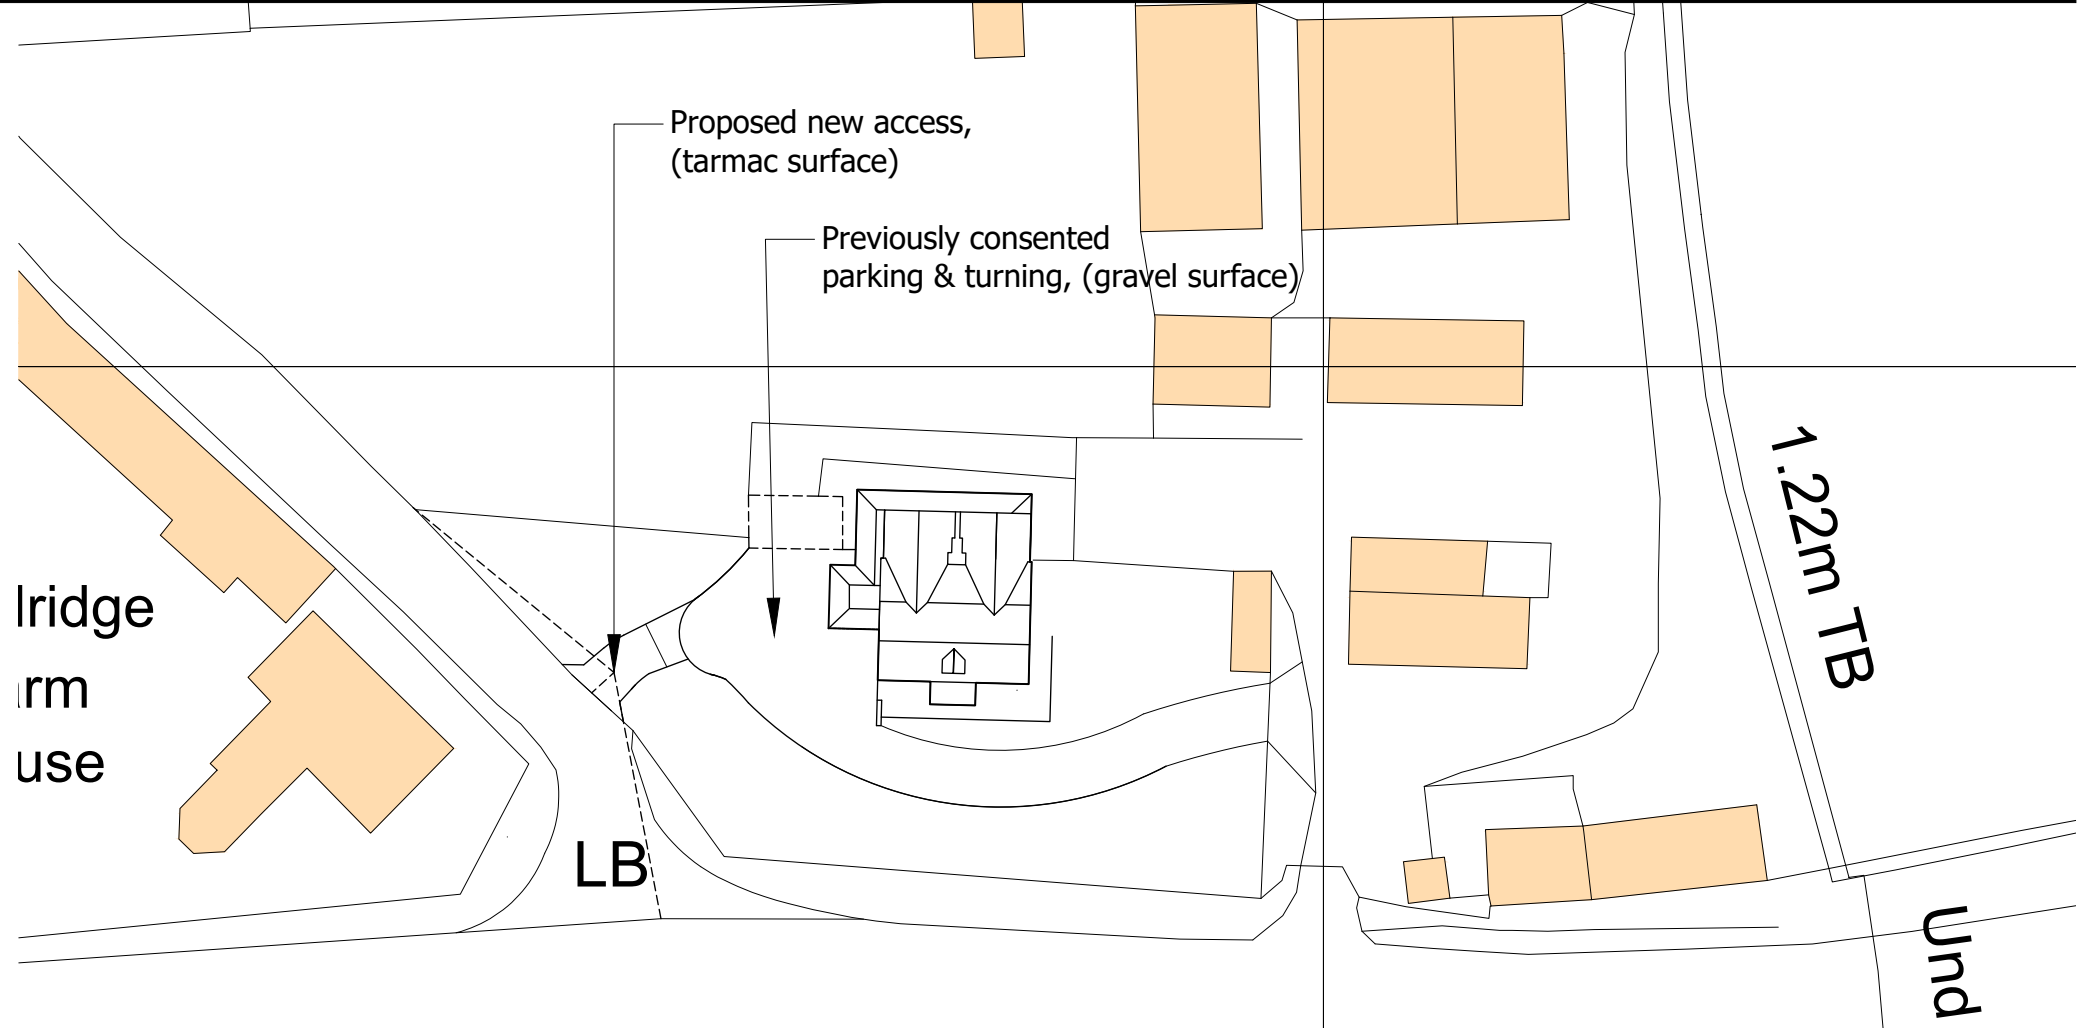

SITE LOCATION PLAN
SCALE 1:1250

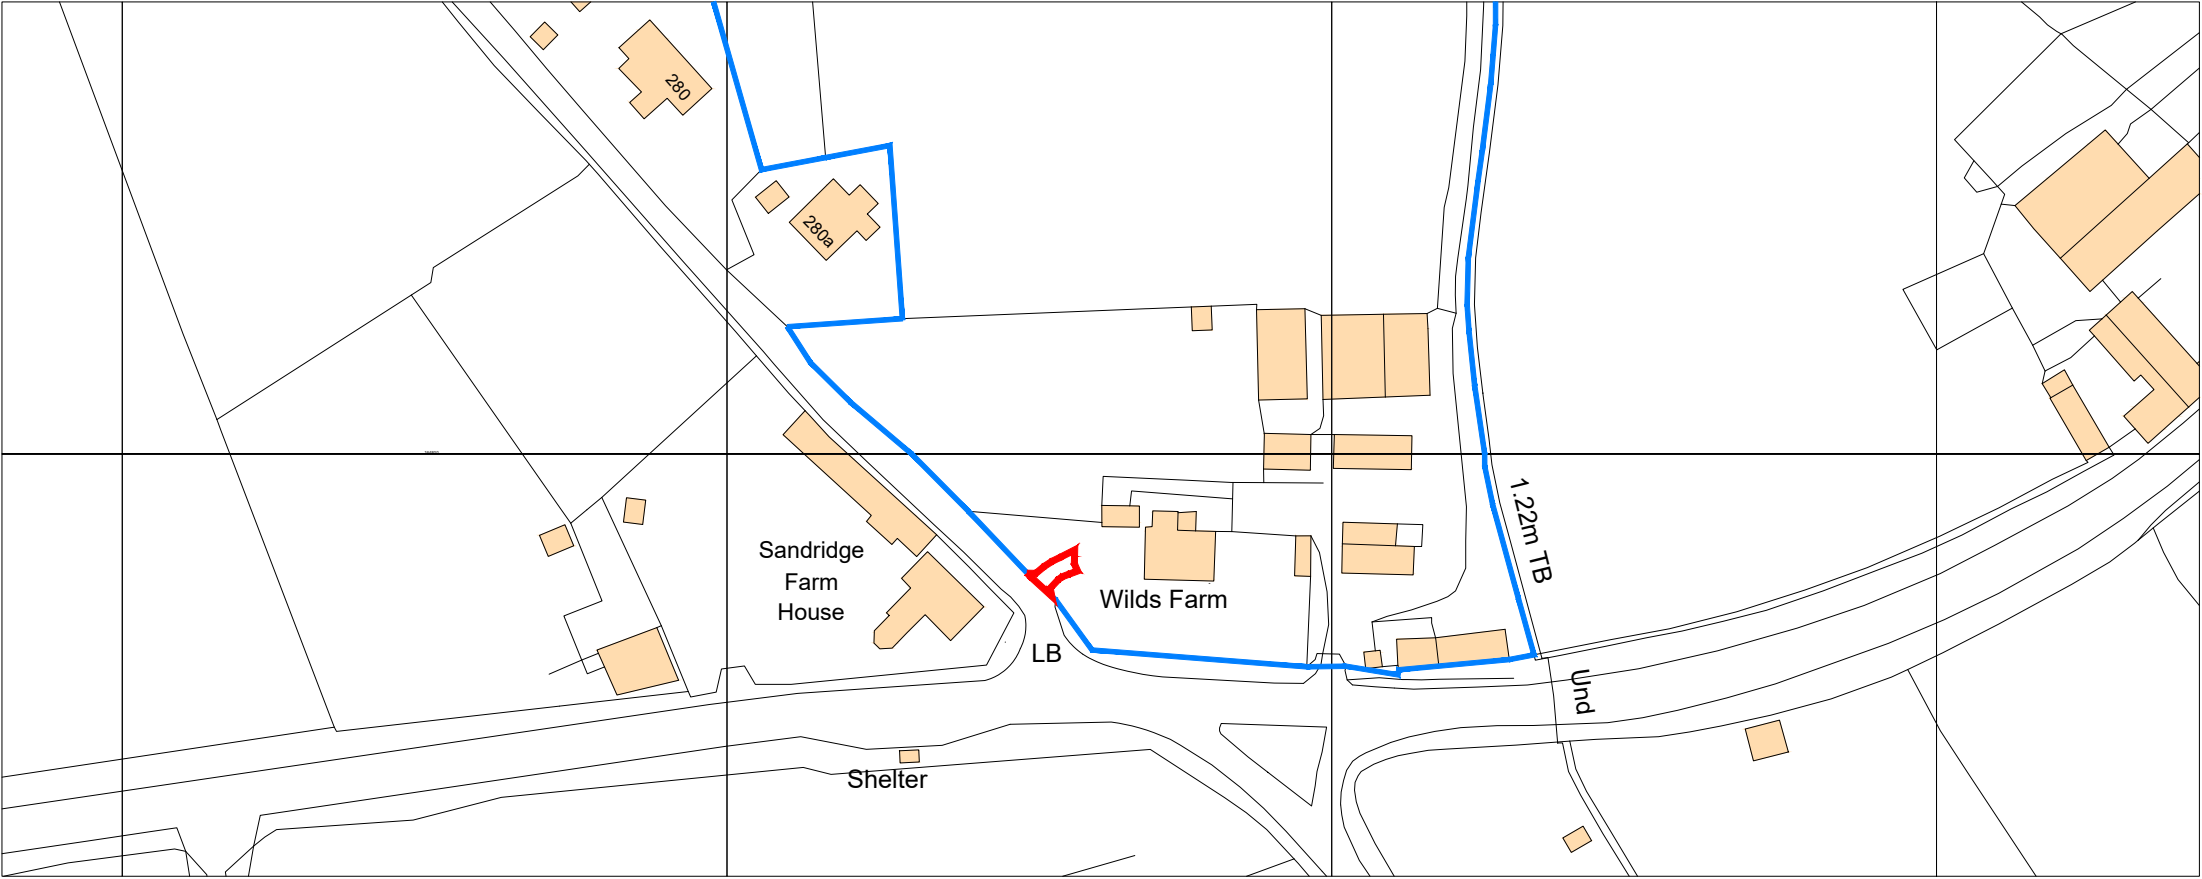


Ordnance Survey, (c) Crown Copyright 2025. All rights reserved. Licence number 100022432

BLOCK PLAN
SCALE 1:500



Wilds Farm, Sandridge, Bromham. SN15 2JN

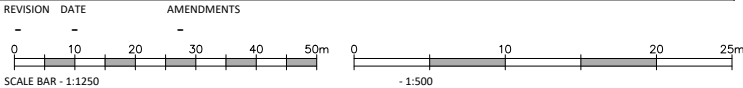

SITE LOCATION & BLOCK PLAN
MATHEWSON WATERS ARCHITECTS
1:1250/ 1:500 @ A3
enquiries@mw-architects.co.uk
01488 73131
www.mw-architects.co.uk
The Old Surgery
Crowle Road · Lambourn
Berkshire · RG17 8NR
RIBA #
24042-100-E
© MATHEWSON WATERS ARCHITECTS LTD
15/08/2025