



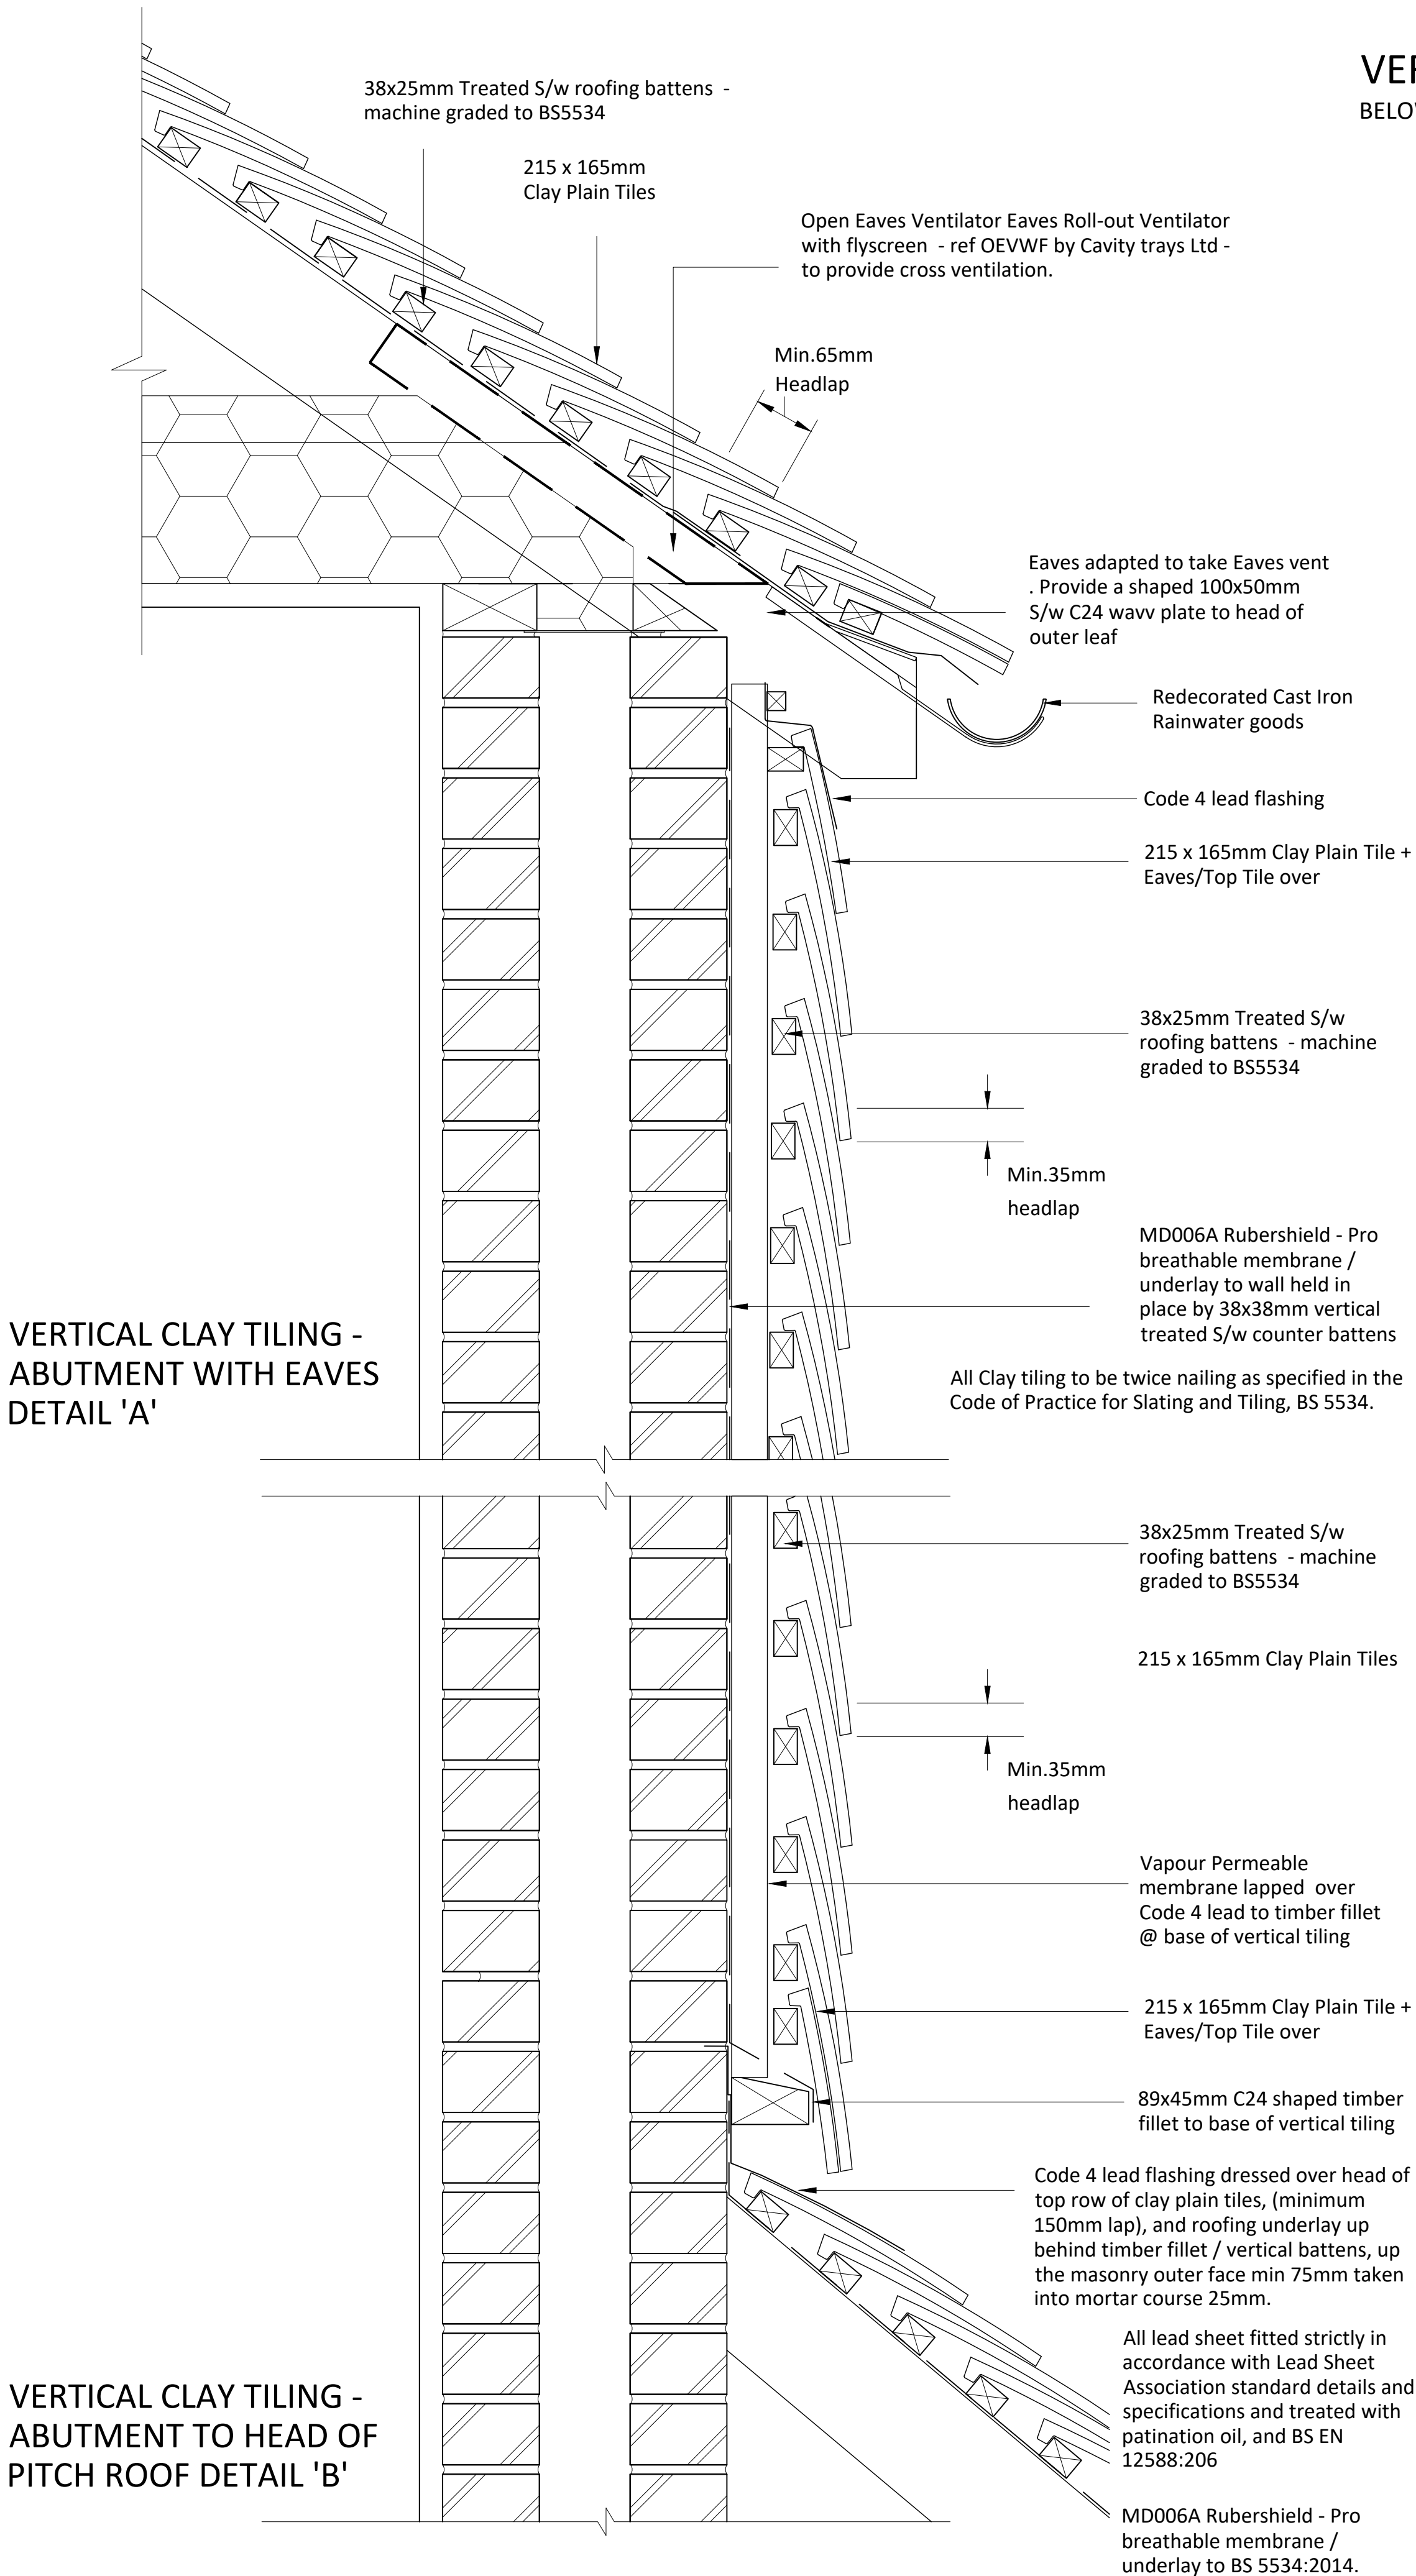

VERTICAL CLAY TILING -
BELOW ROOF 7 WITHIN COURTYARD



All lead sheet fitted strictly in accordance with Lead Sheet Association standard details and specifications, and BS EN 12588:206

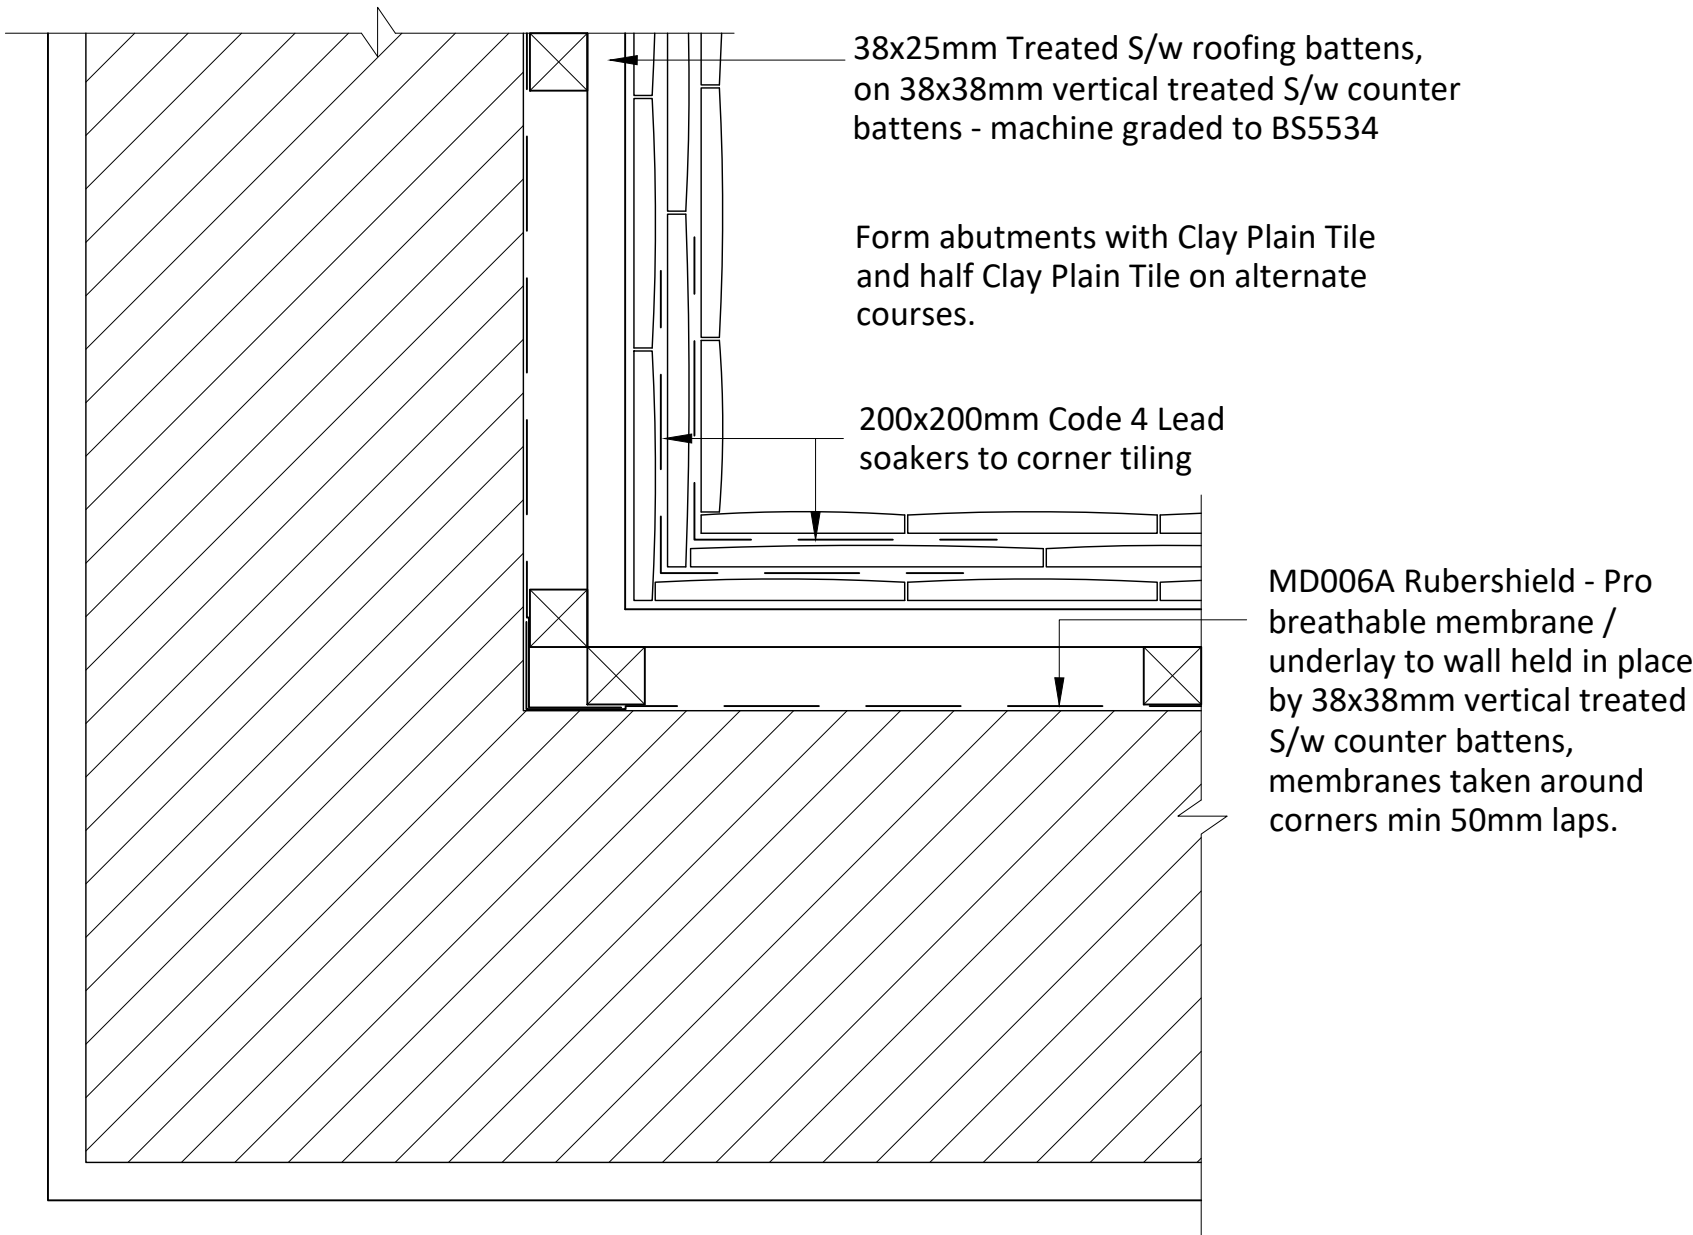

VERTICAL CLAY TILING - WALL ABUTMENT LAYOUT DETAIL 'C'

NOTE:

The Contractor is to check and verify all building and site dimensions, levels and sewer invert levels at connection points before work starts. This drawing must be read with and checked against any structural or other specialist drawings provided .

The Contractor is to comply in all respects with the current Building Regulations whether or not specifically stated on these drawings. This drawing is not intended to show details of foundation or ground conditions. Each area of ground relied upon to support the structure depicted must be investigated by the Contractor and suitable methods of foundation be provided.

Rev.		By	Date

Hollington AGENCY LTD E-mail : Ben@hollington-architects.co.uk Tel. 01974 763424			
Site THE CHAPTER HOUSE 9-13 ST JOHNS ST, SALISBURY SP1 2SB			
Title PROPOSED VERTICAL CLAY TILING DETAILS			
Project Manager/ Checked	Drawn By APH	Scale 1:5@A1	Date 10.02.25
Arch./Des.	Drawing Number	Rev. 25:23 / 10	