


SLATE ROOF DETAILS


ROOF 2 - DOUBLE LAP SLATE ROOF COVERING WITH LEAD TIMBER ROLL HIP AND RIDGE.

ALL ROOFING TILES TO BE EITHER, EXISTING CLEANED AND REUSED, OR RECLAIMED. RECLAIMED TILES TO BE AN EXACT MATCH TO THE EXISTING IN TERMS OF COLOUR, TEXTURE AND SIZE.


Grade slates into 3 or 4 groups of equal thickness.
Lay thicker slates at eaves, thinner towards the ridge.
Lay slates of equal thickness in the same course.
Sort slates in each group so that thin end of slates will be towards the ridge.
Hole slates from the rear.

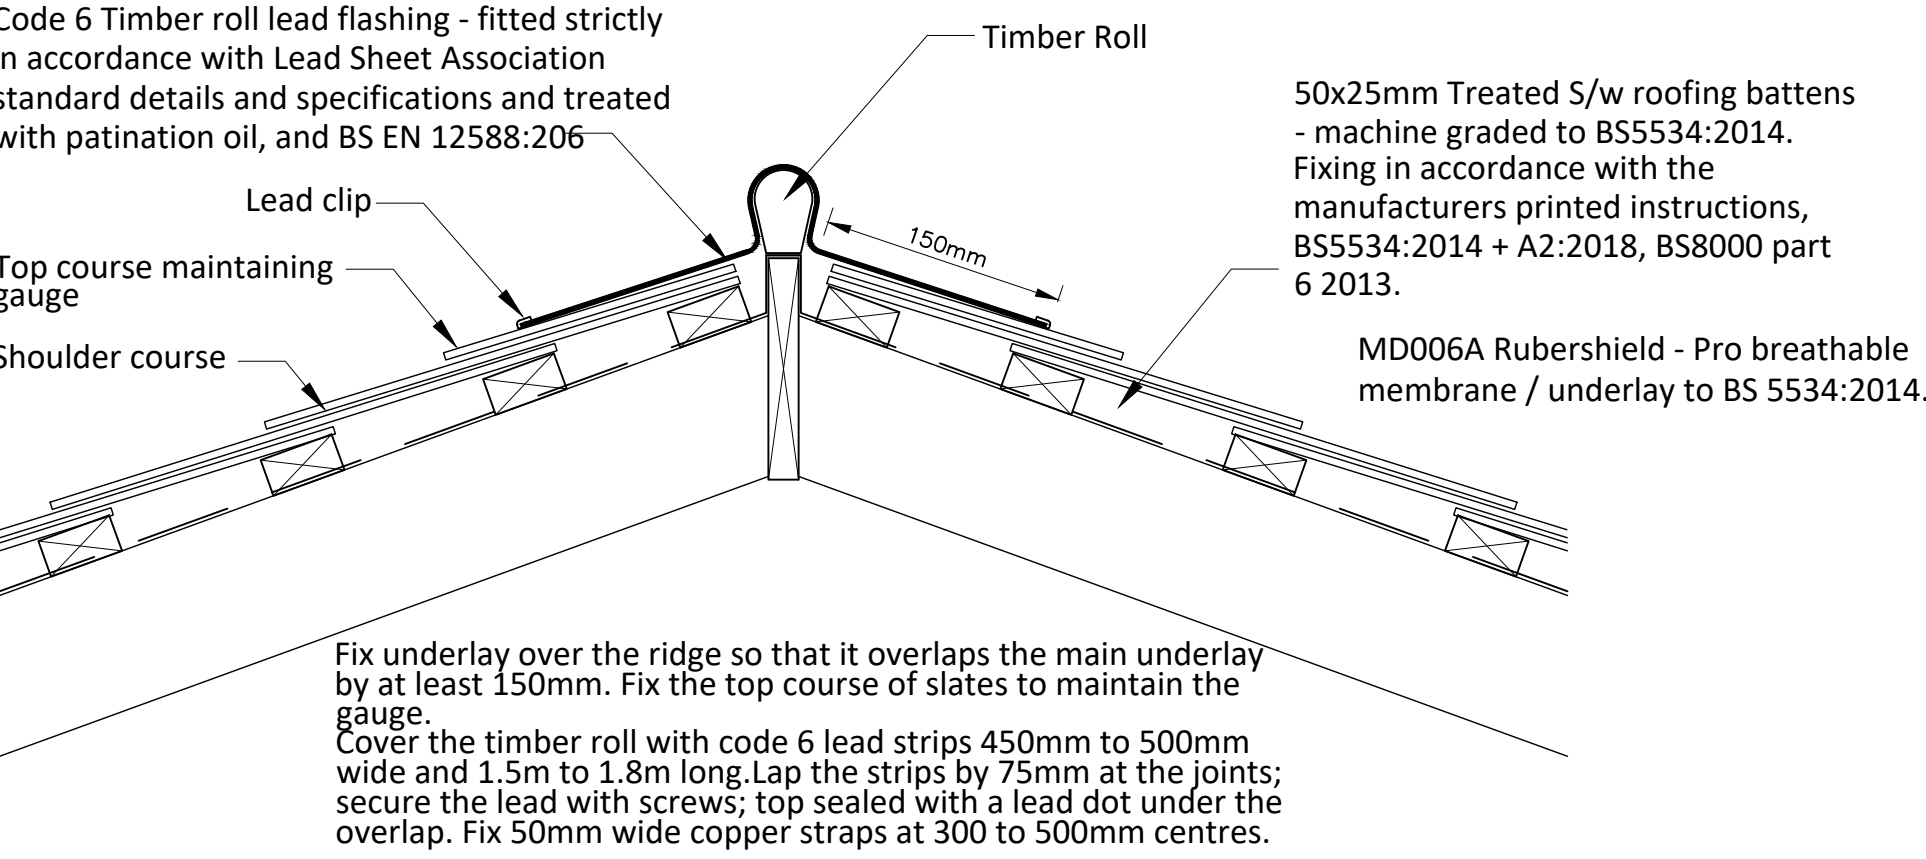





SLATE WITH TIMBER ROLL RIDGE DETAIL 'A' - ROOF 2

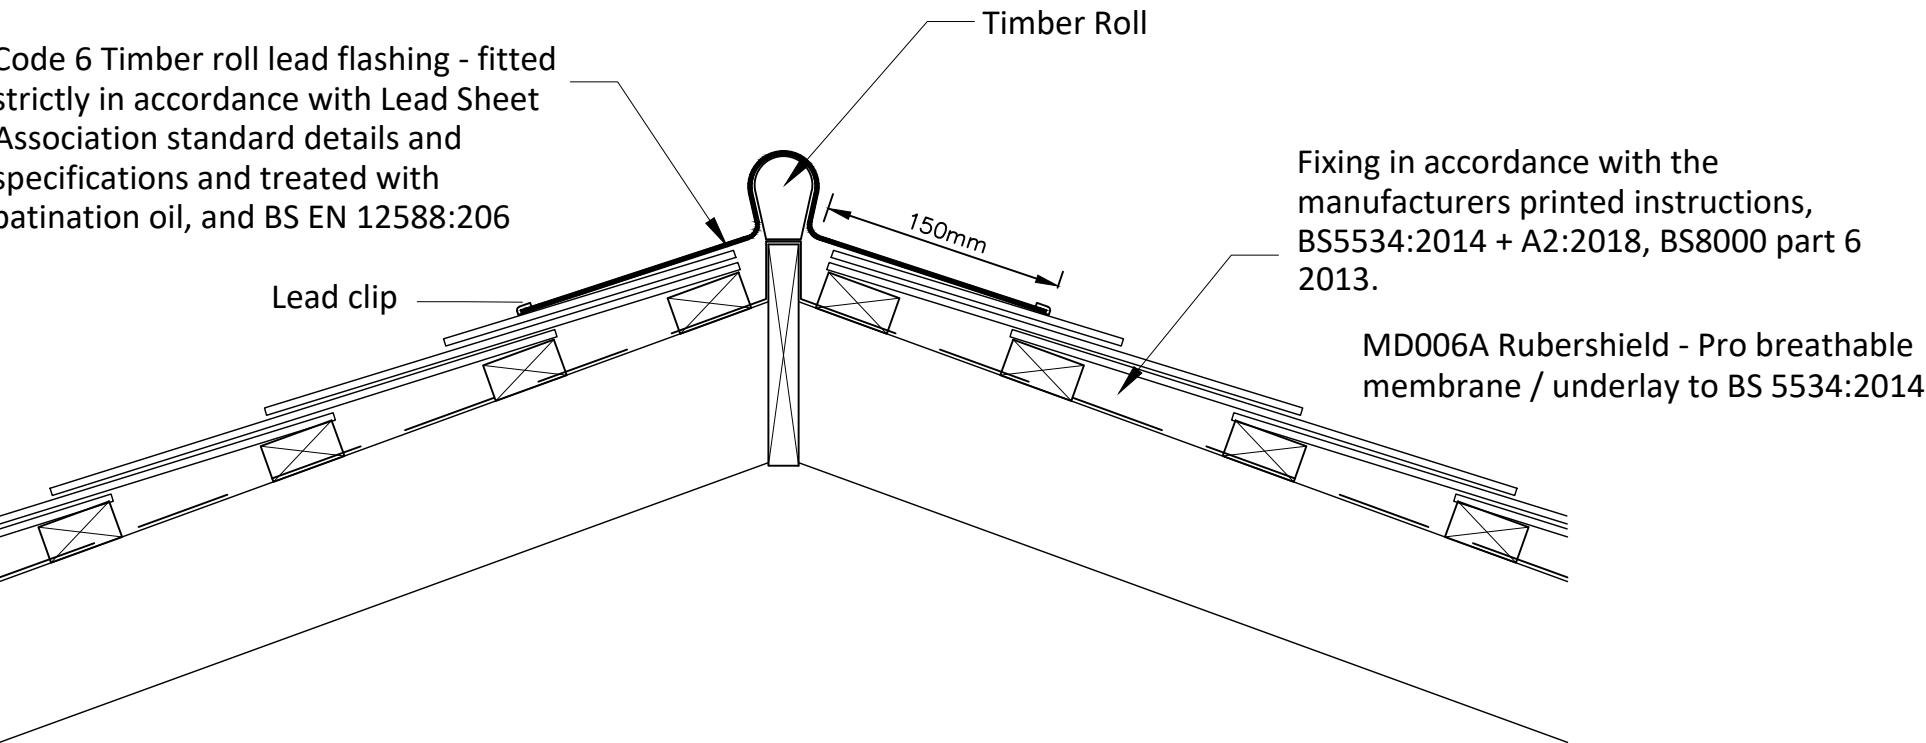

MITRED SLATE WITH TIMBER ROLL HIP DETAIL 'B' - ROOF 2

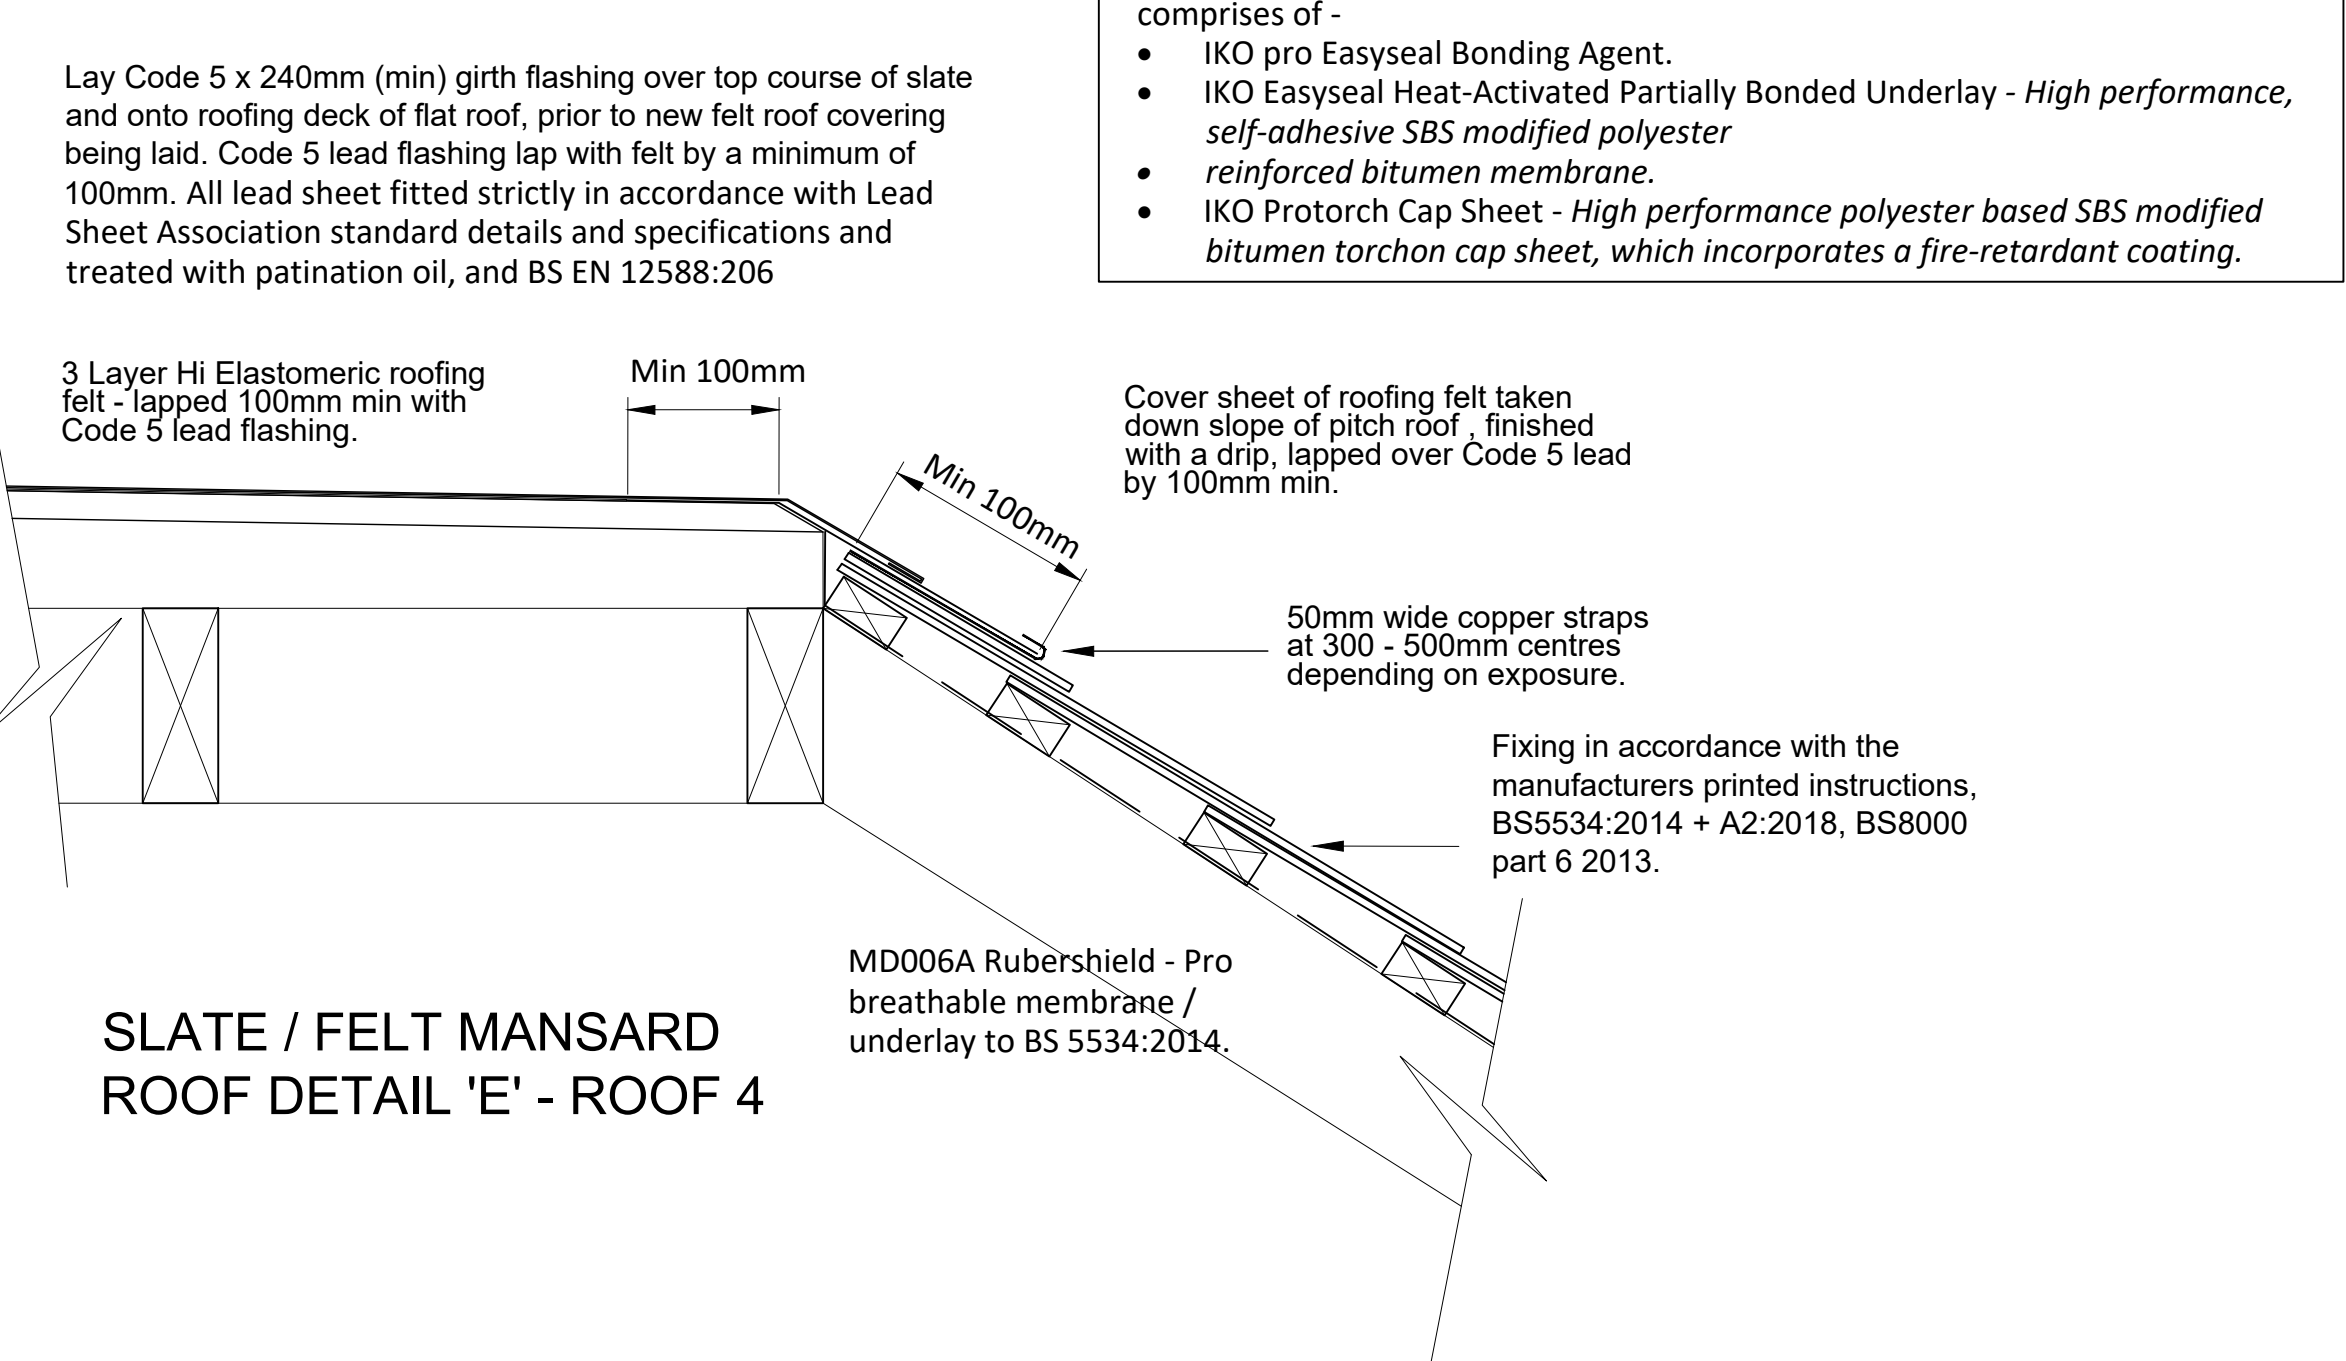

SLATE / FELT MANSARD ROOF DETAIL 'E' - ROOF 4

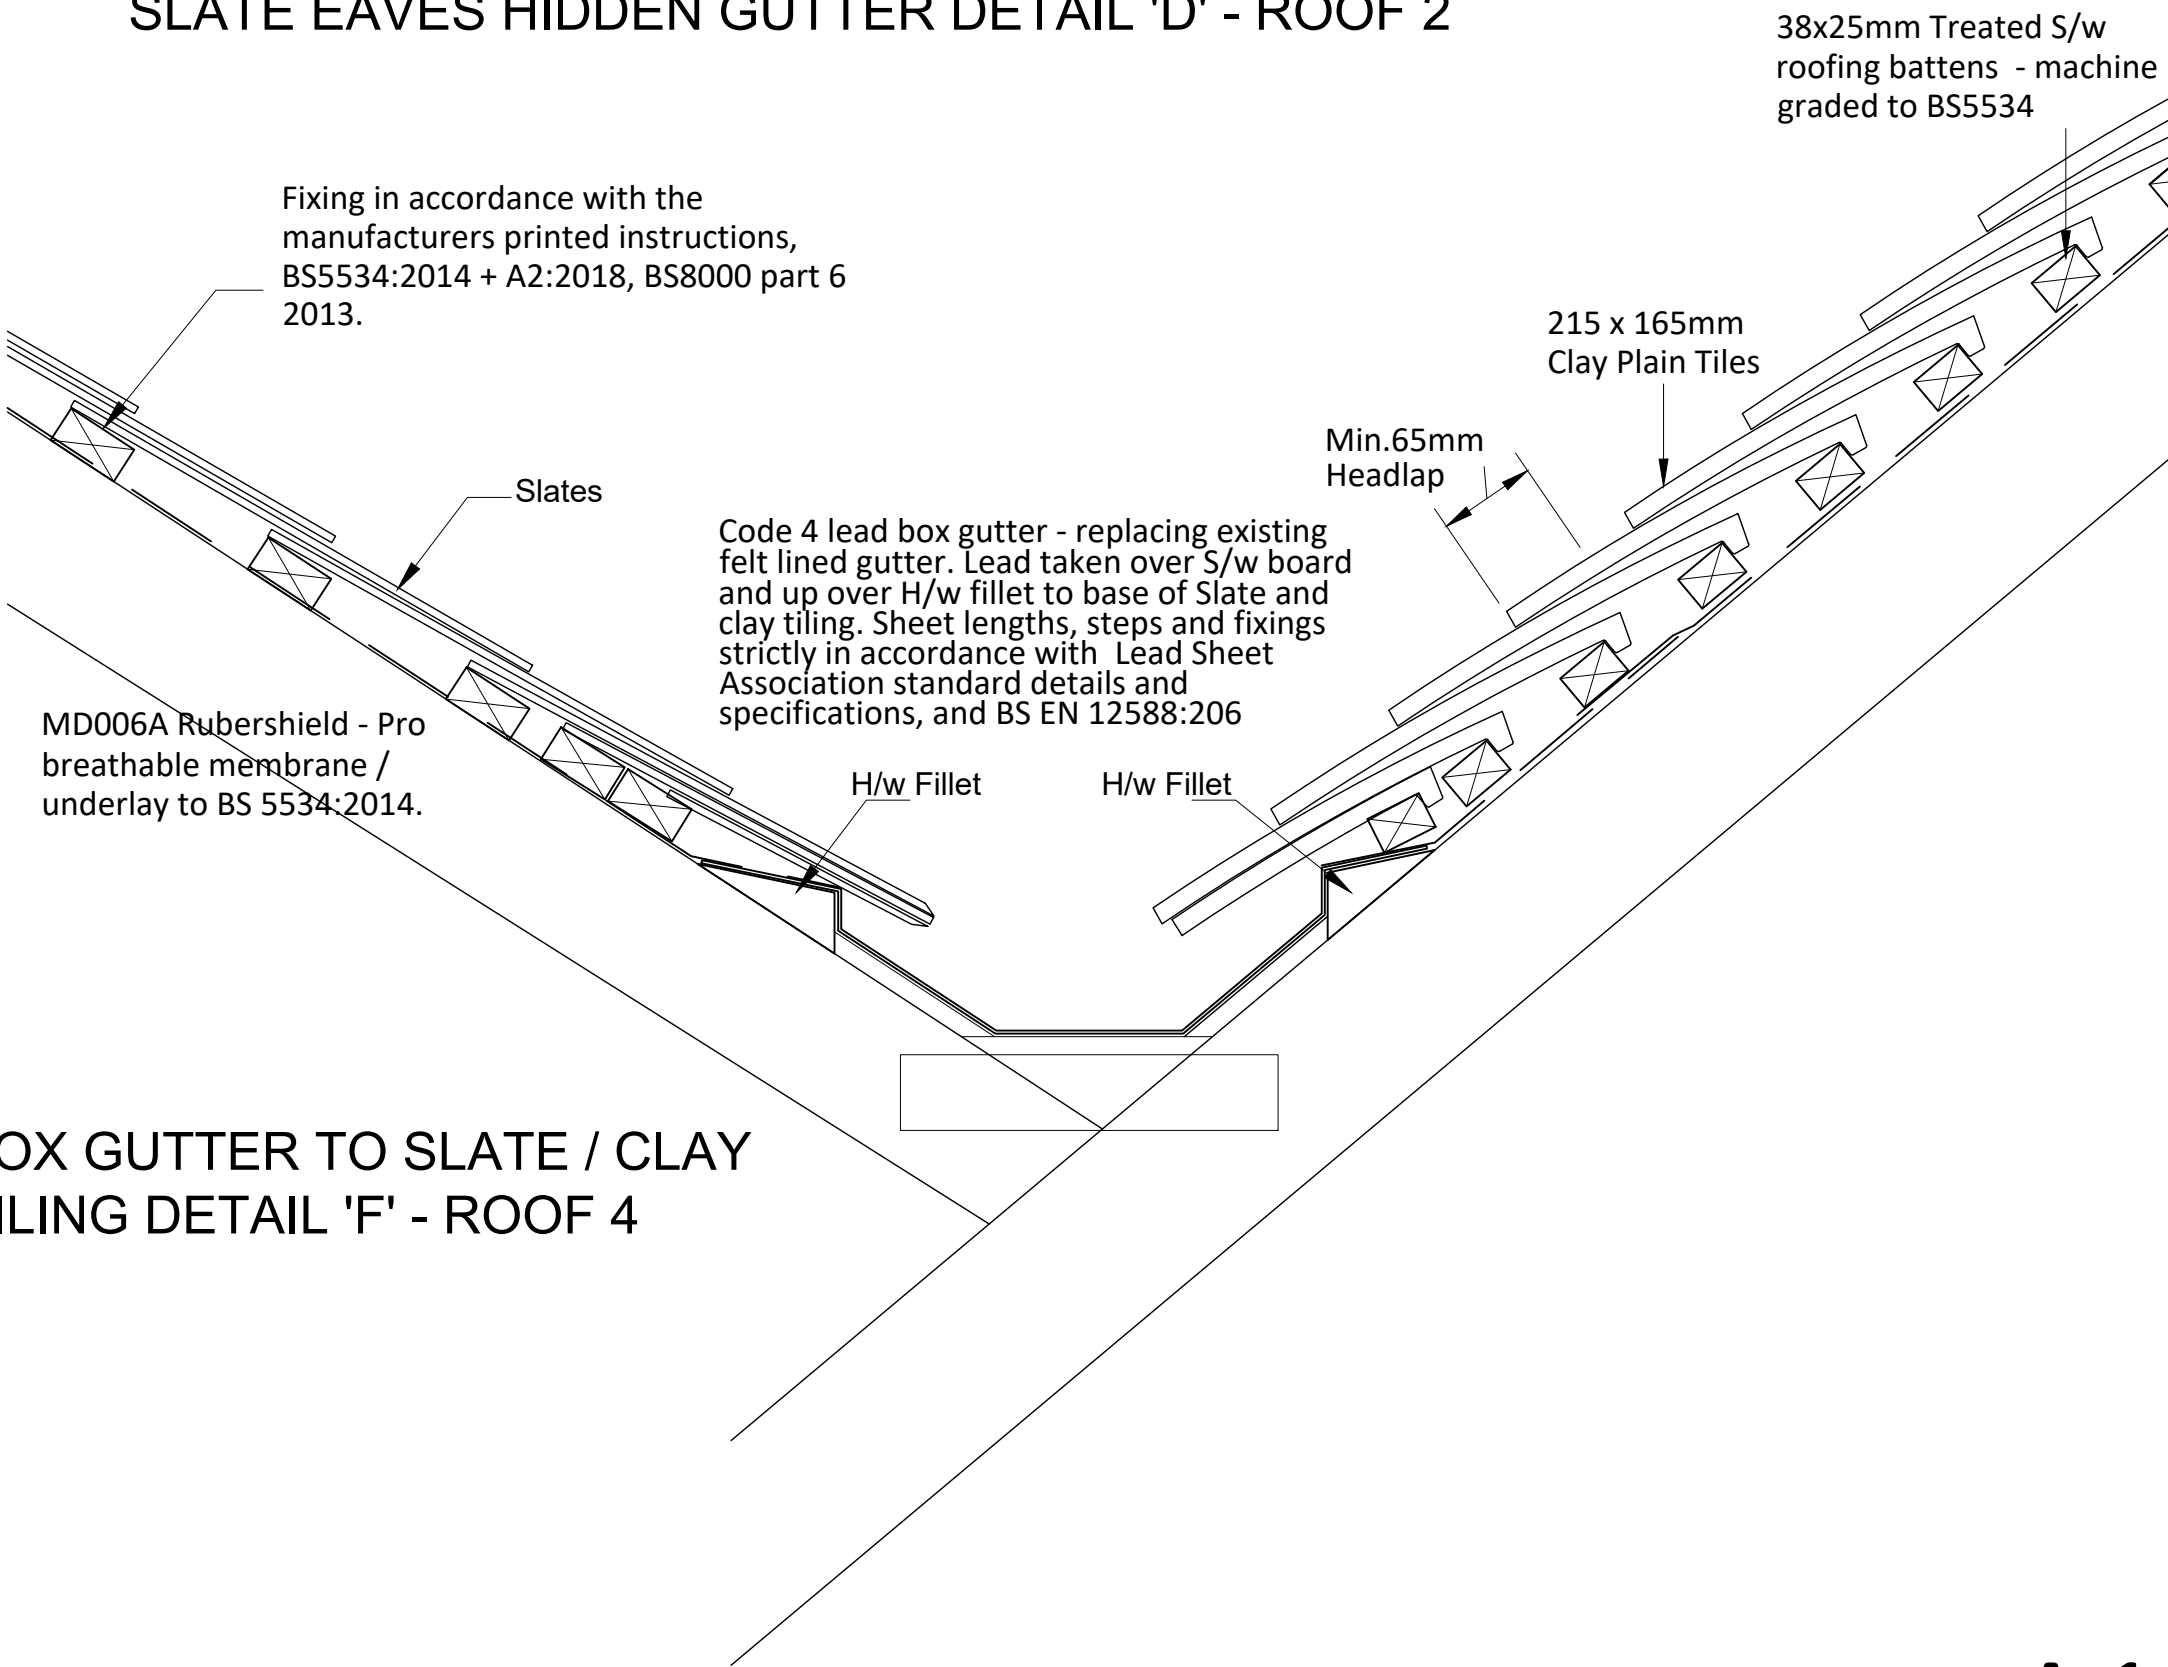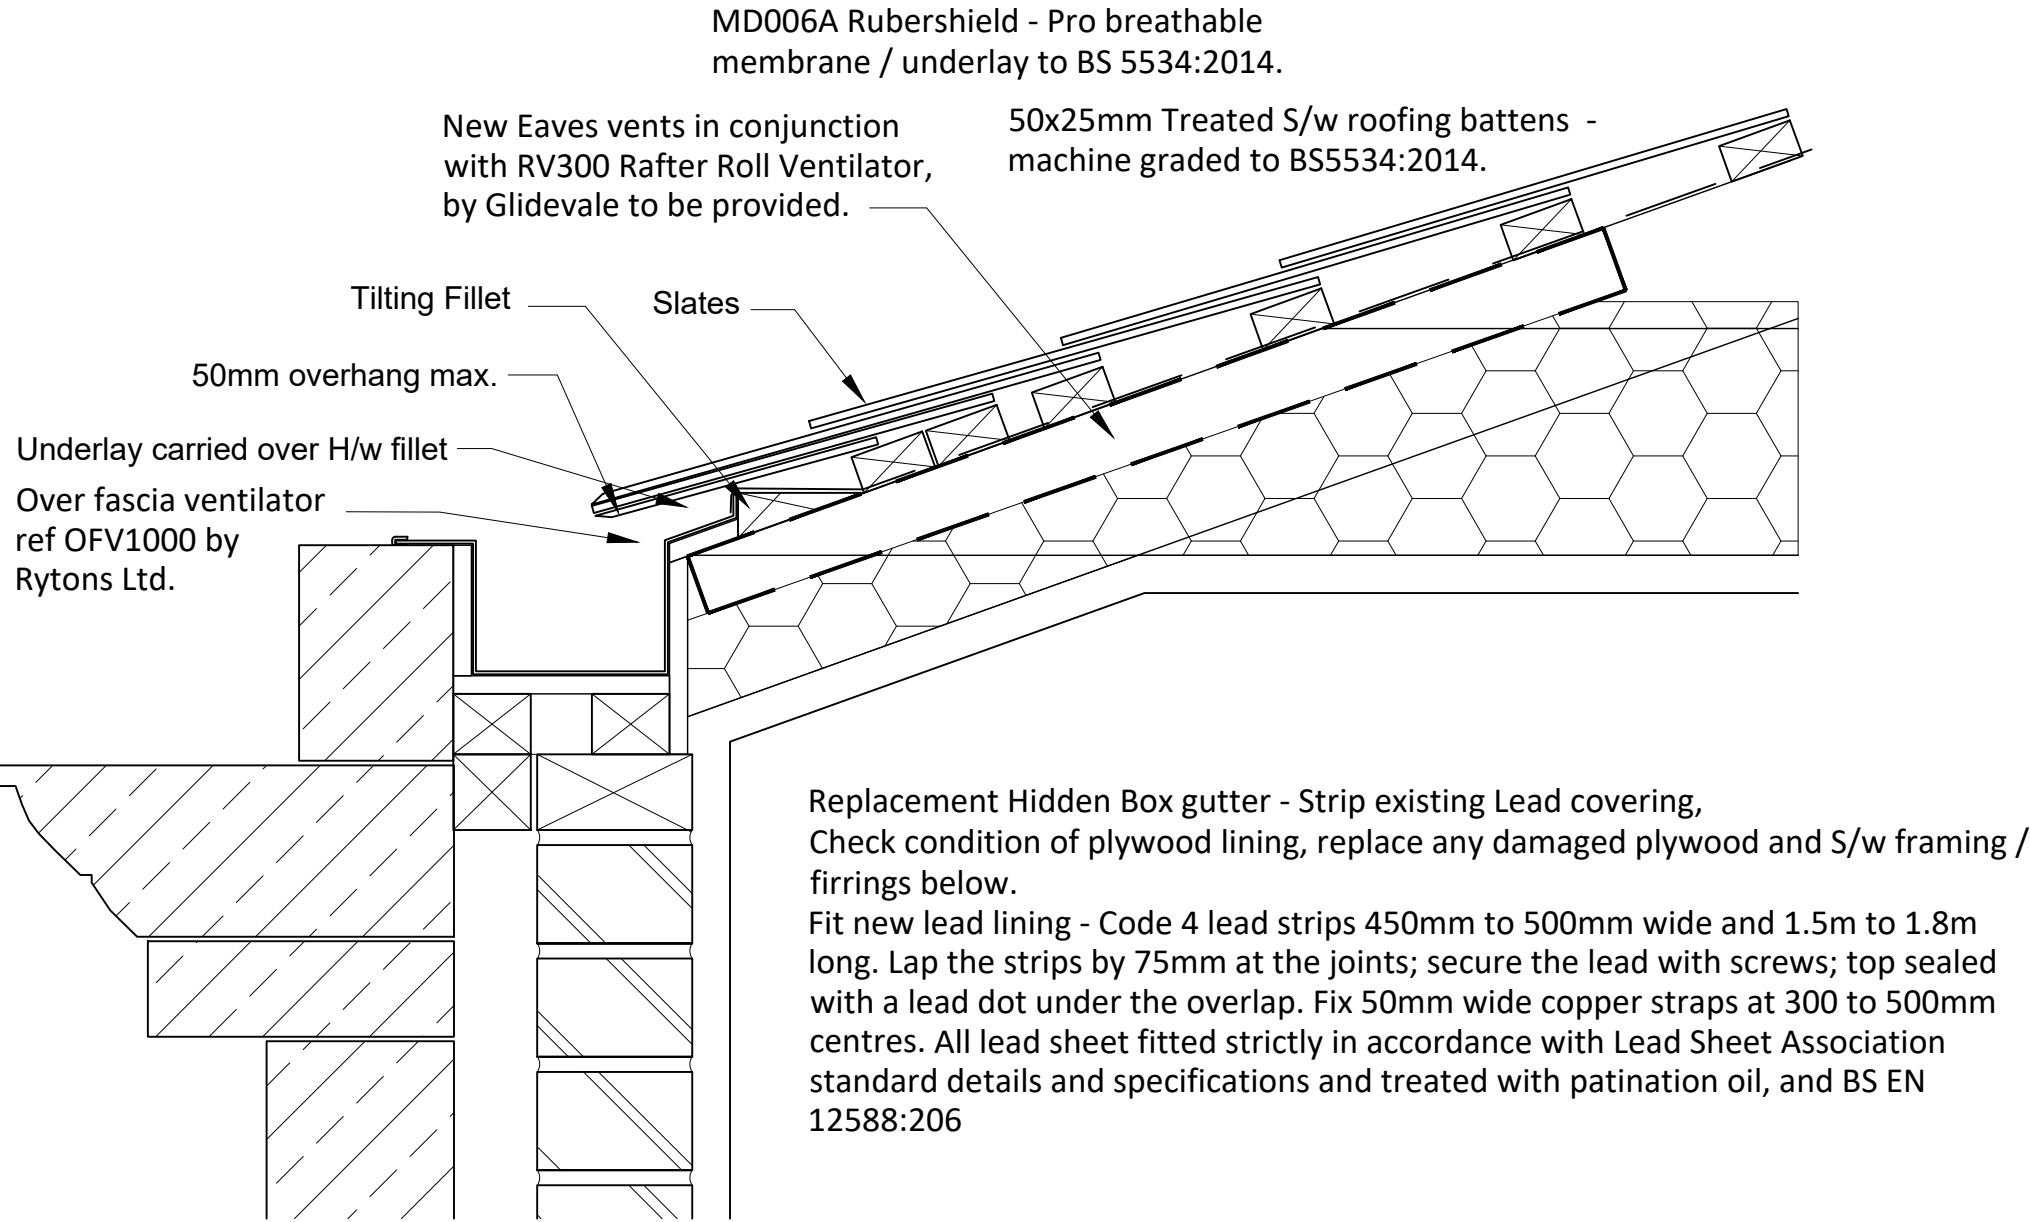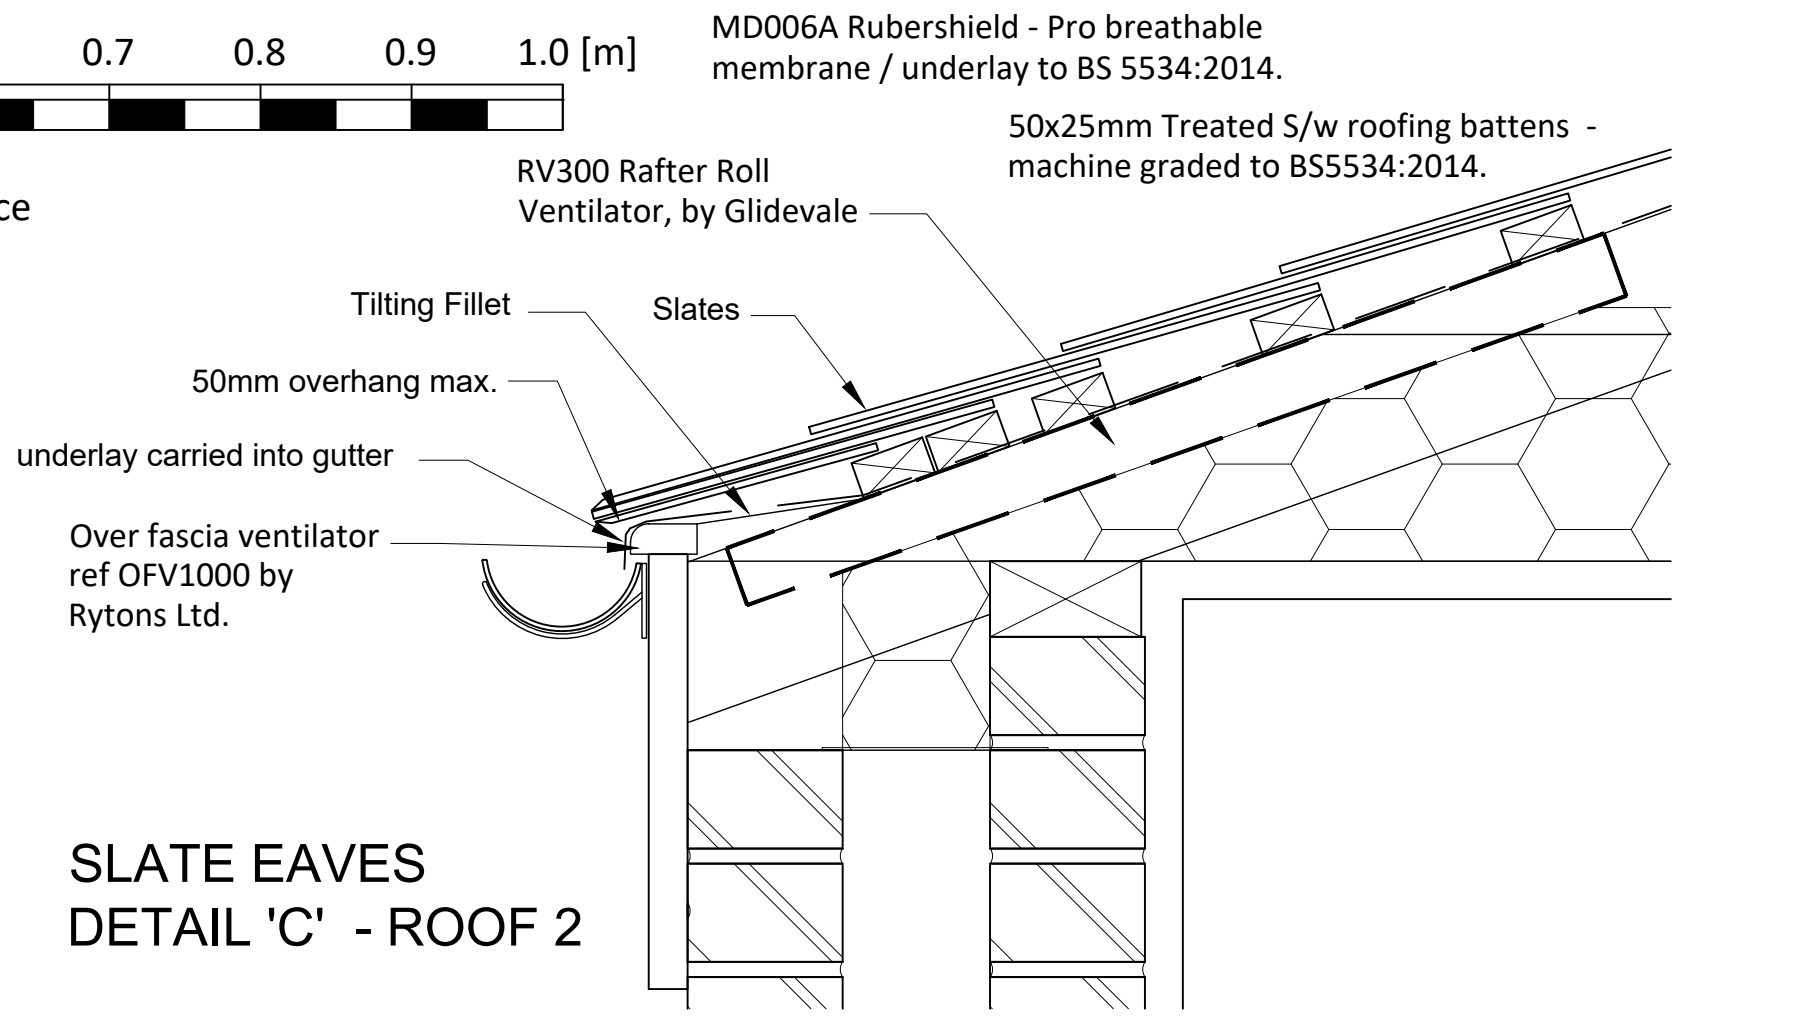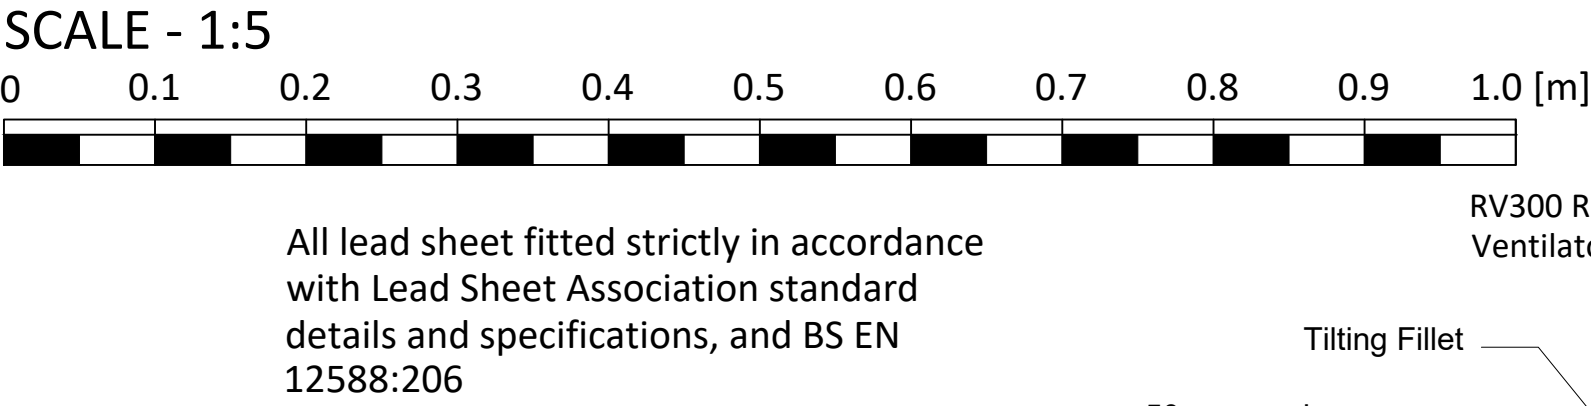

NOTE:

The Contractor is to check and verify all building and site dimensions, levels and sewer invert levels at connection points before work starts. This drawing must be read with and checked against any structural or other specialist drawings provided.
The Contractor is to comply in all respects with the current Building Regulations whether or not specifically stated on these drawings. This drawing is not intended to show details of foundation or ground conditions. Each area of ground relied upon to support the structure depicted must be investigated by the Contractor and suitable methods of foundation be provided.

Rev.		By	Date

Hollington AGENCY LTD E-mail : Ben@hollington-architects.co.uk Tel. 07974 763624			
Site THE CHAPTER HOUSE 9-13 ST JOHNS ST, SALISBURY SP1 2SB			
Title PROPOSED SLATE TILING DETAILS			
Project Manager/Checked	Drawn By APH	Scale 1:5@A1	Date 10.02.25
Arch./Des.	Drawing Number 25:23 / 08	Rev.	