

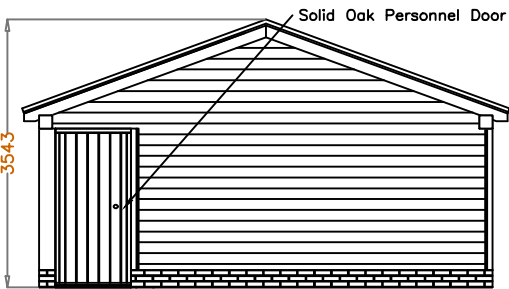


TRADE OAK

Client Andrew Fitton			
Site 42 Oxford Street Ramsbury SN8 2PG			
Title 3 Bay Garage			
Scale 1:100 @A3	Date 06/10/25	Drawn BA	Checked BA
Project No 35405	Drawing No 35405		Rev A

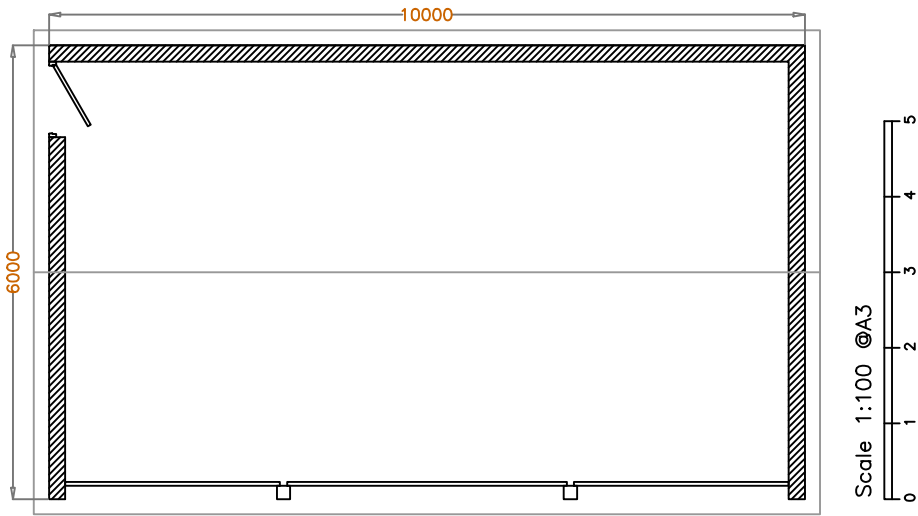


Left side

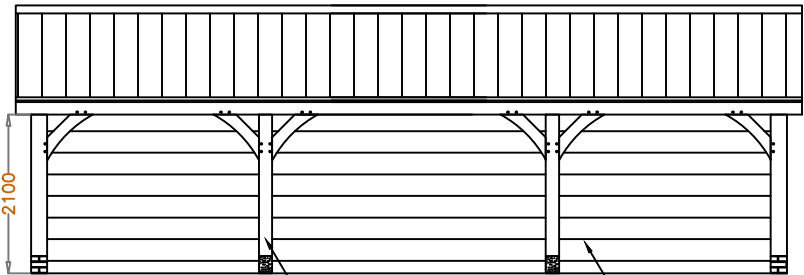

Front


Green Oak Frame

Garador roller shutter Doors

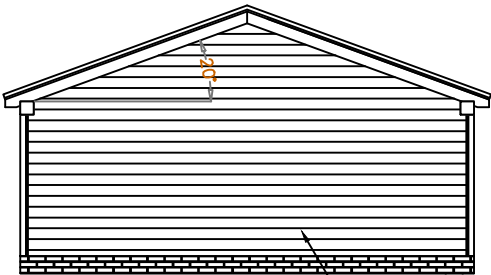

Right Side

Sawn Oak Cladding

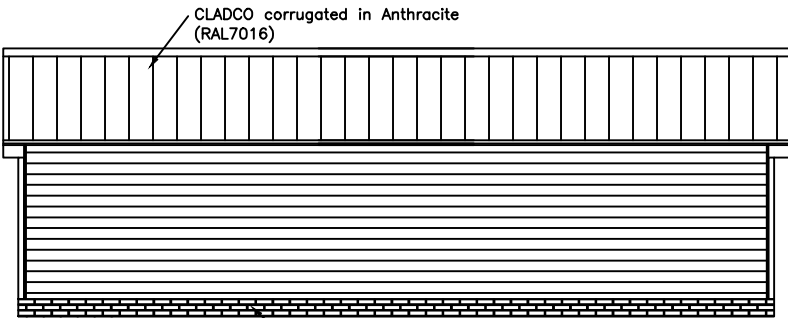

Back

CLADCO corrugated in Anthracite
(RAL7016)

Old cottage style bricks

