




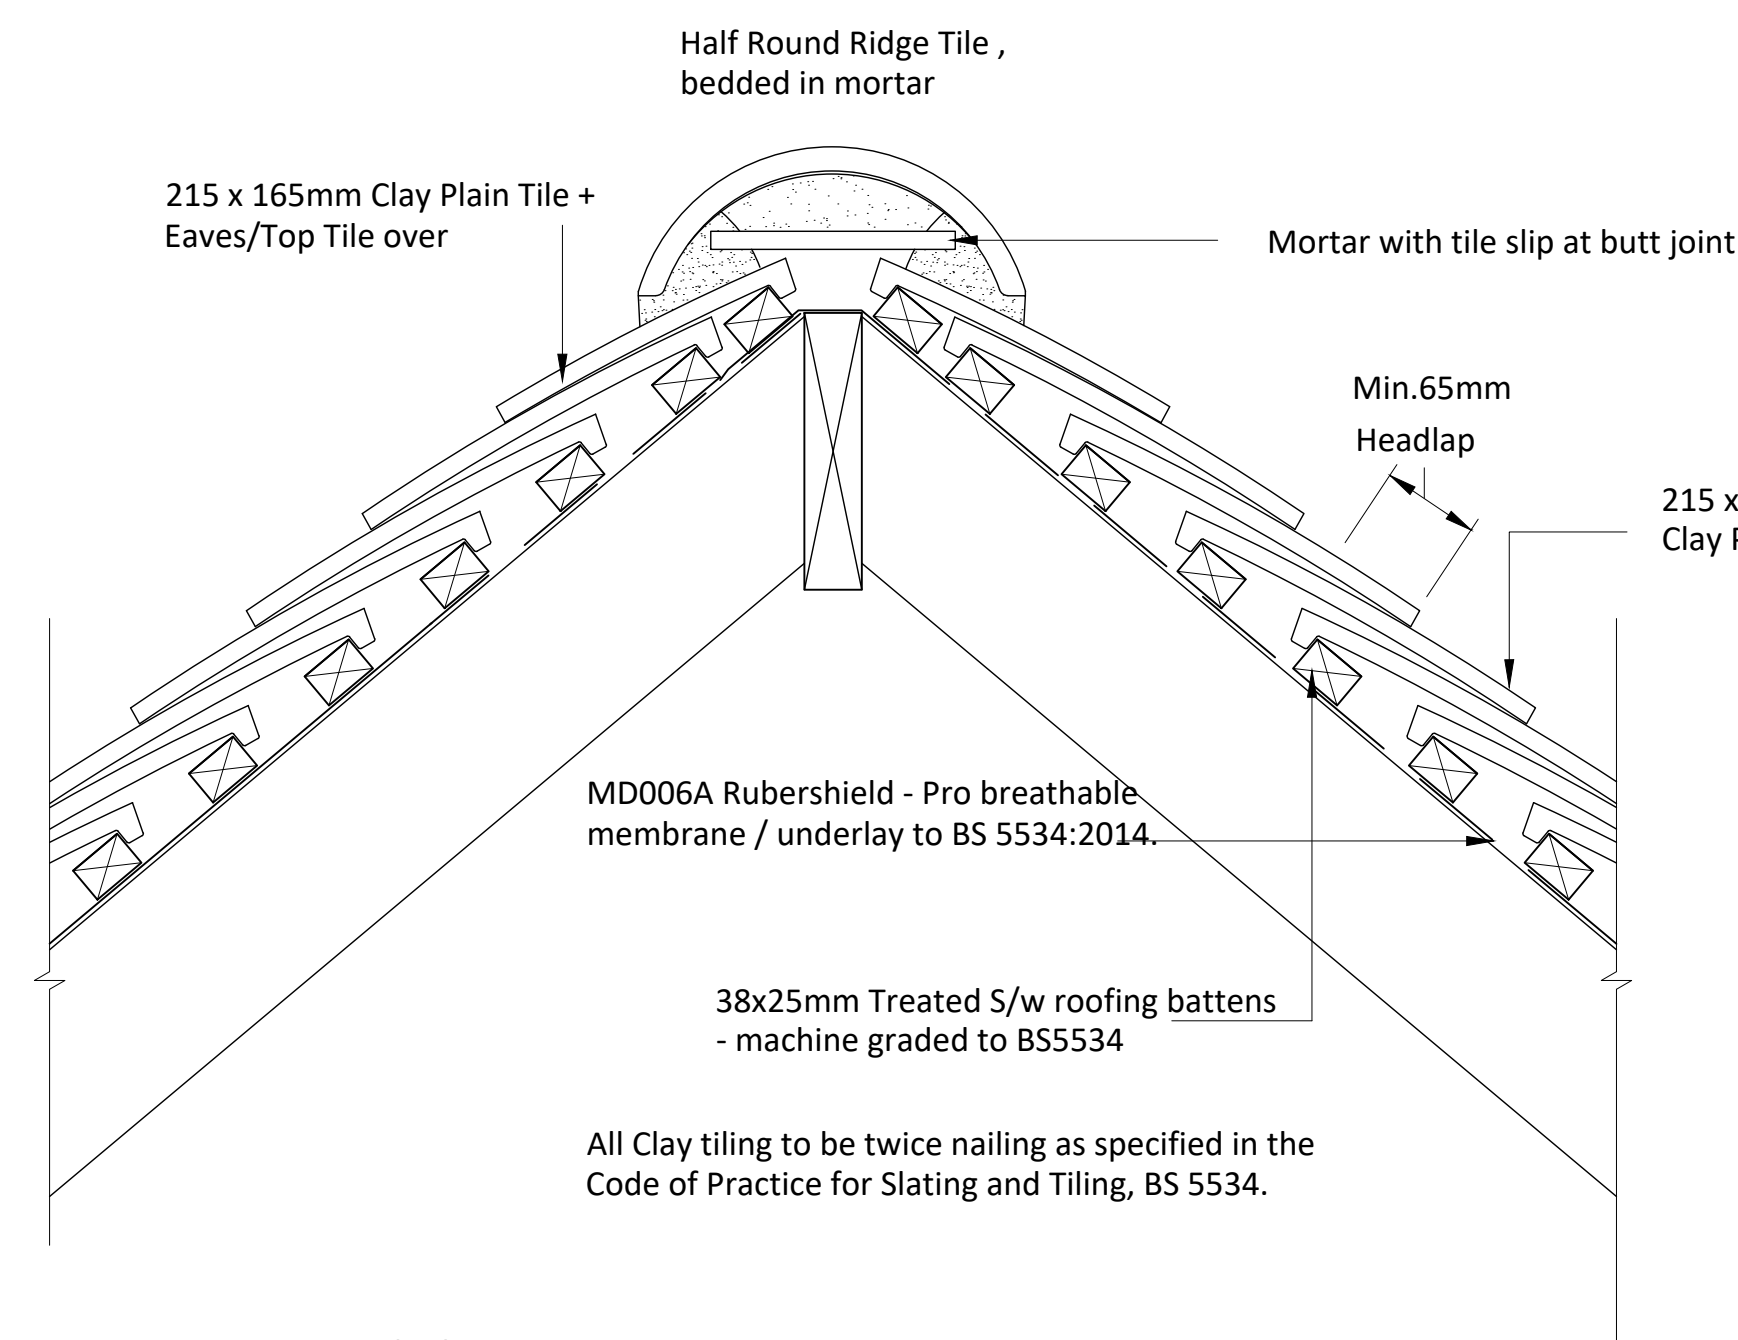

RIDGE DETAIL 'A' - ROOFS 4, 7 and 12

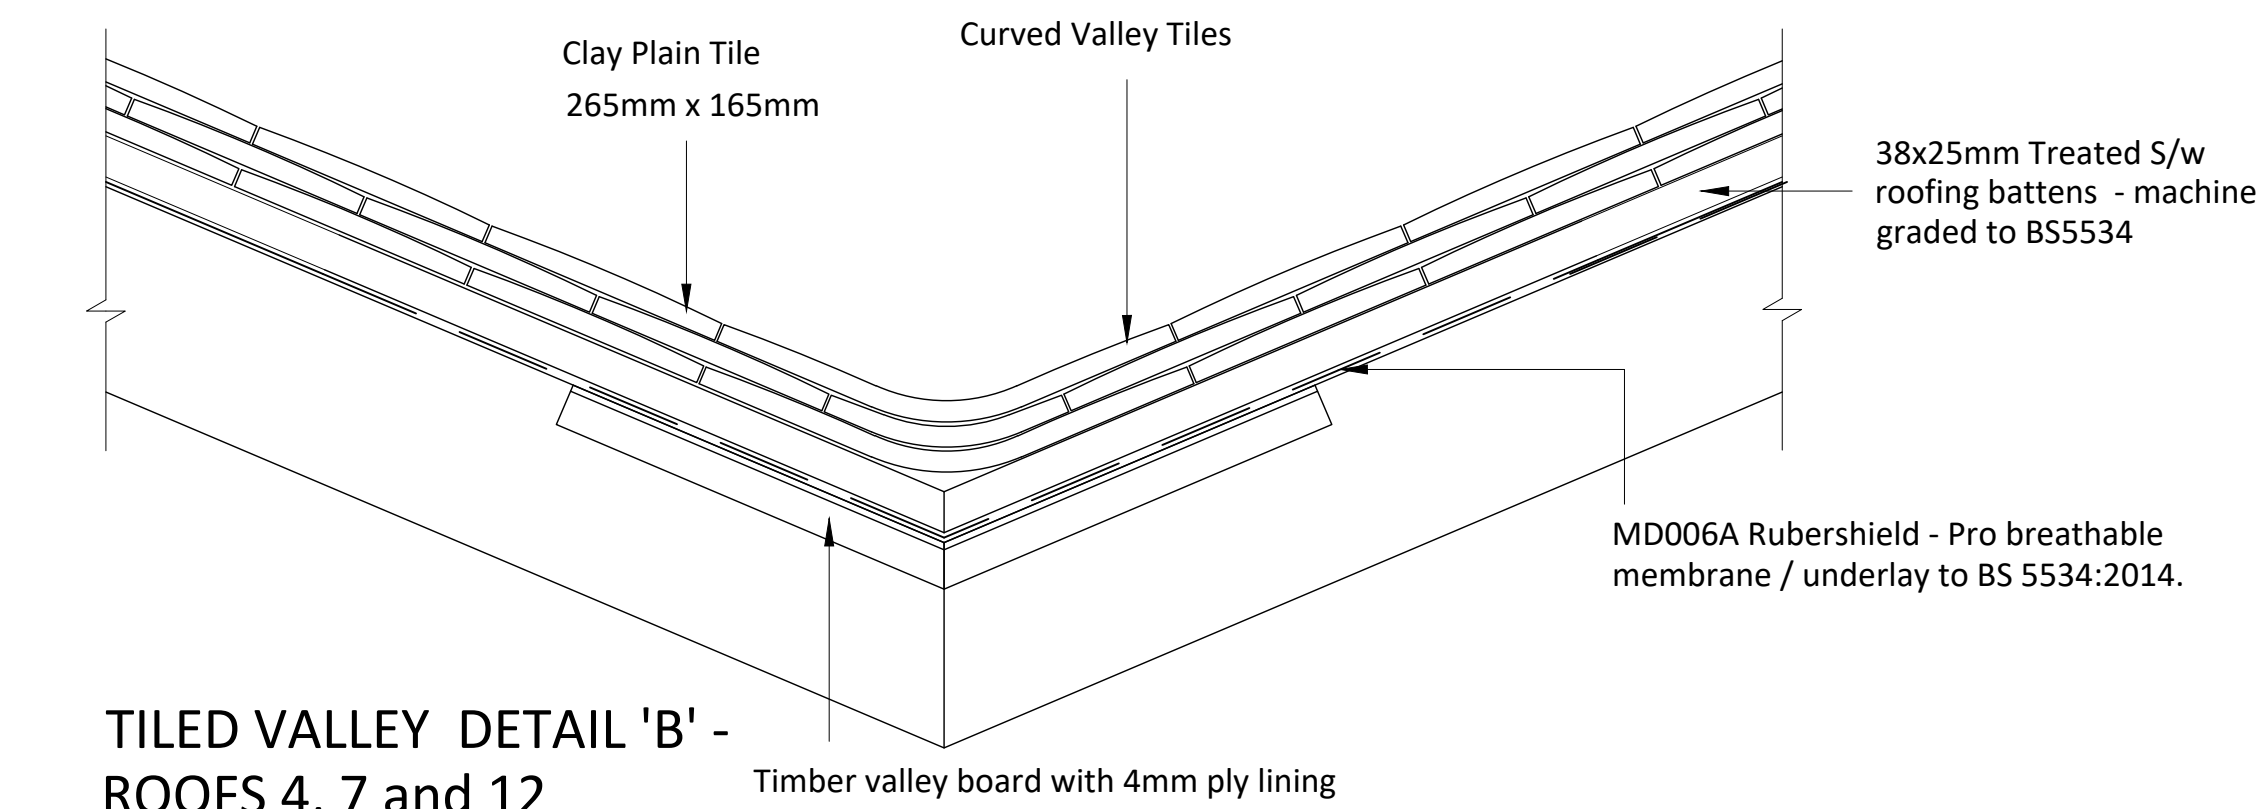

TILED VALLEY DETAIL 'B' - ROOFS 4, 7 and 12

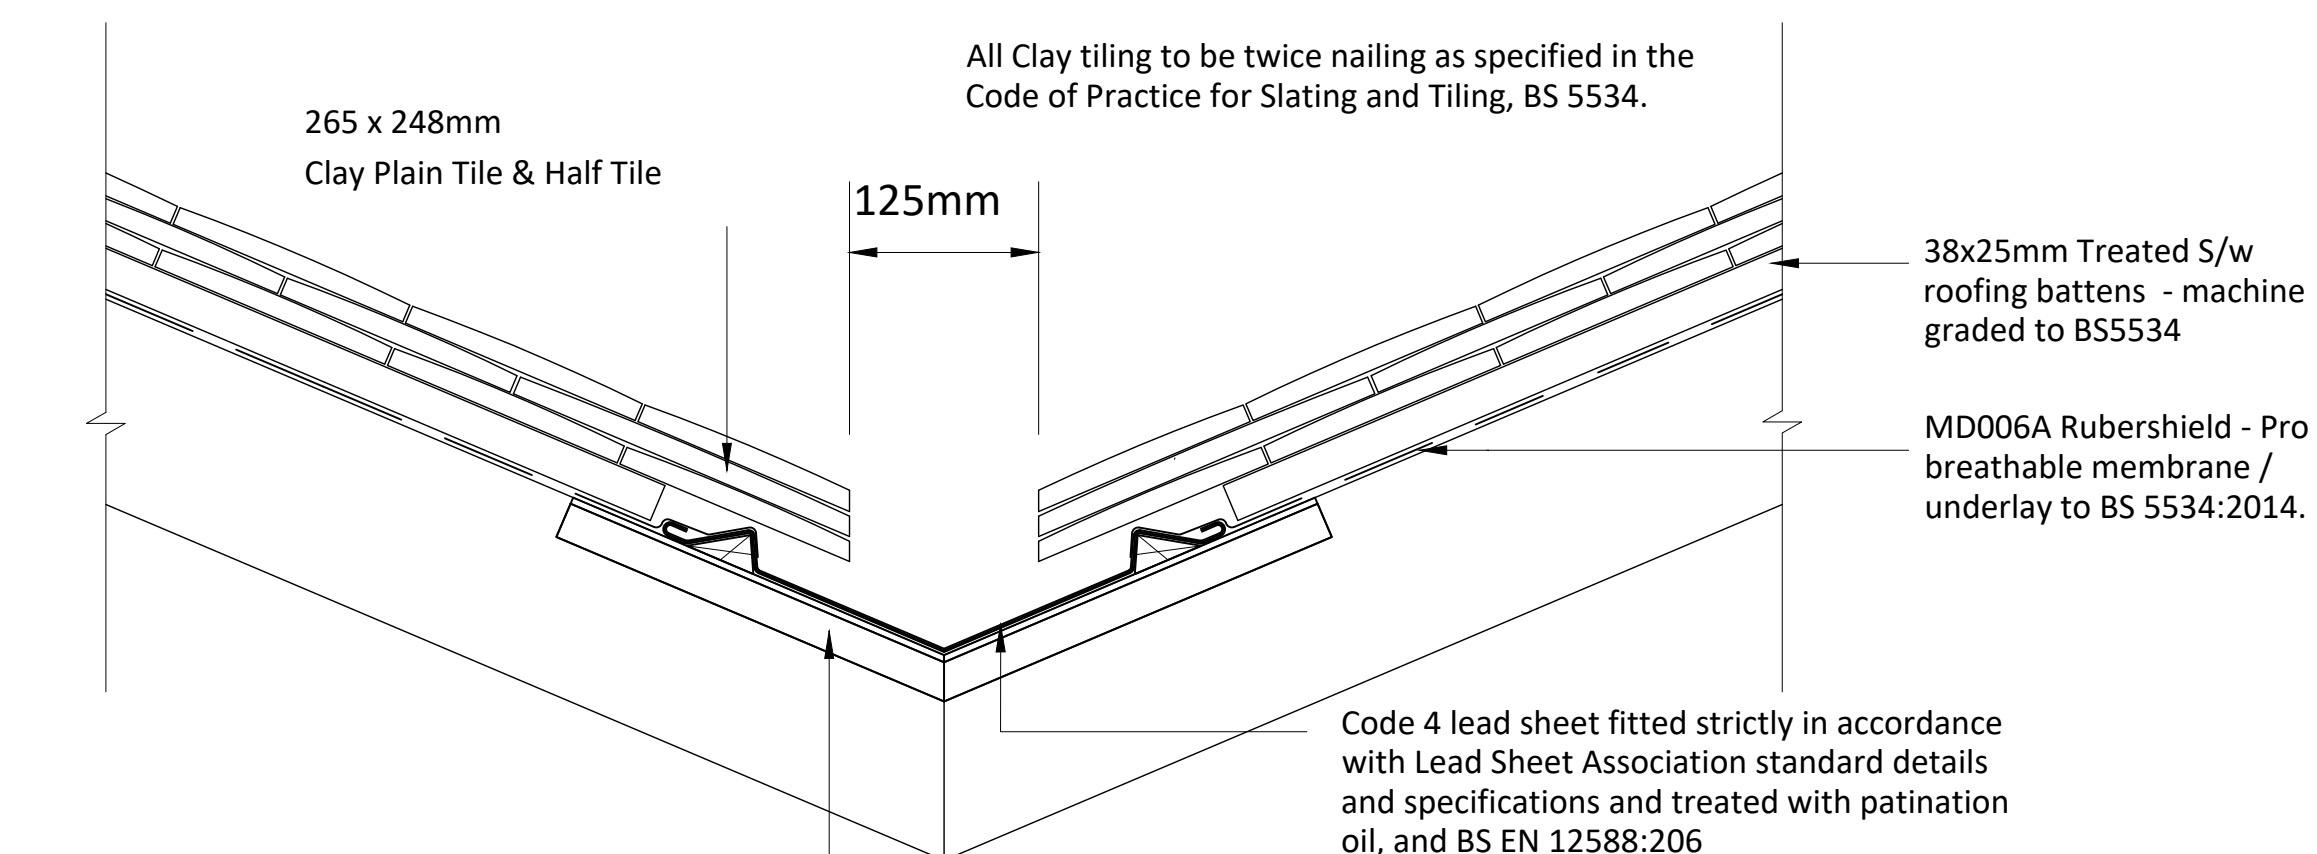


LEAD VALLEY DETAIL 'C' - ROOF 7


DOUBLE LAY - CLAY ROOF TILE DETAILS

ALL ROOFING TILES TO BE EITHER, EXISTING CLEANED AND REUSED, OR RECLAIMED. RECLAIMED TILES TO BE AN EXACT MATCH TO THE EXISTING IN TERMS OF COLOUR, TEXTURE AND SIZE.


All lead sheet fitted strictly in accordance with Lead Sheet Association standard details and specifications and treated with patination oil, and BS EN 12588:206

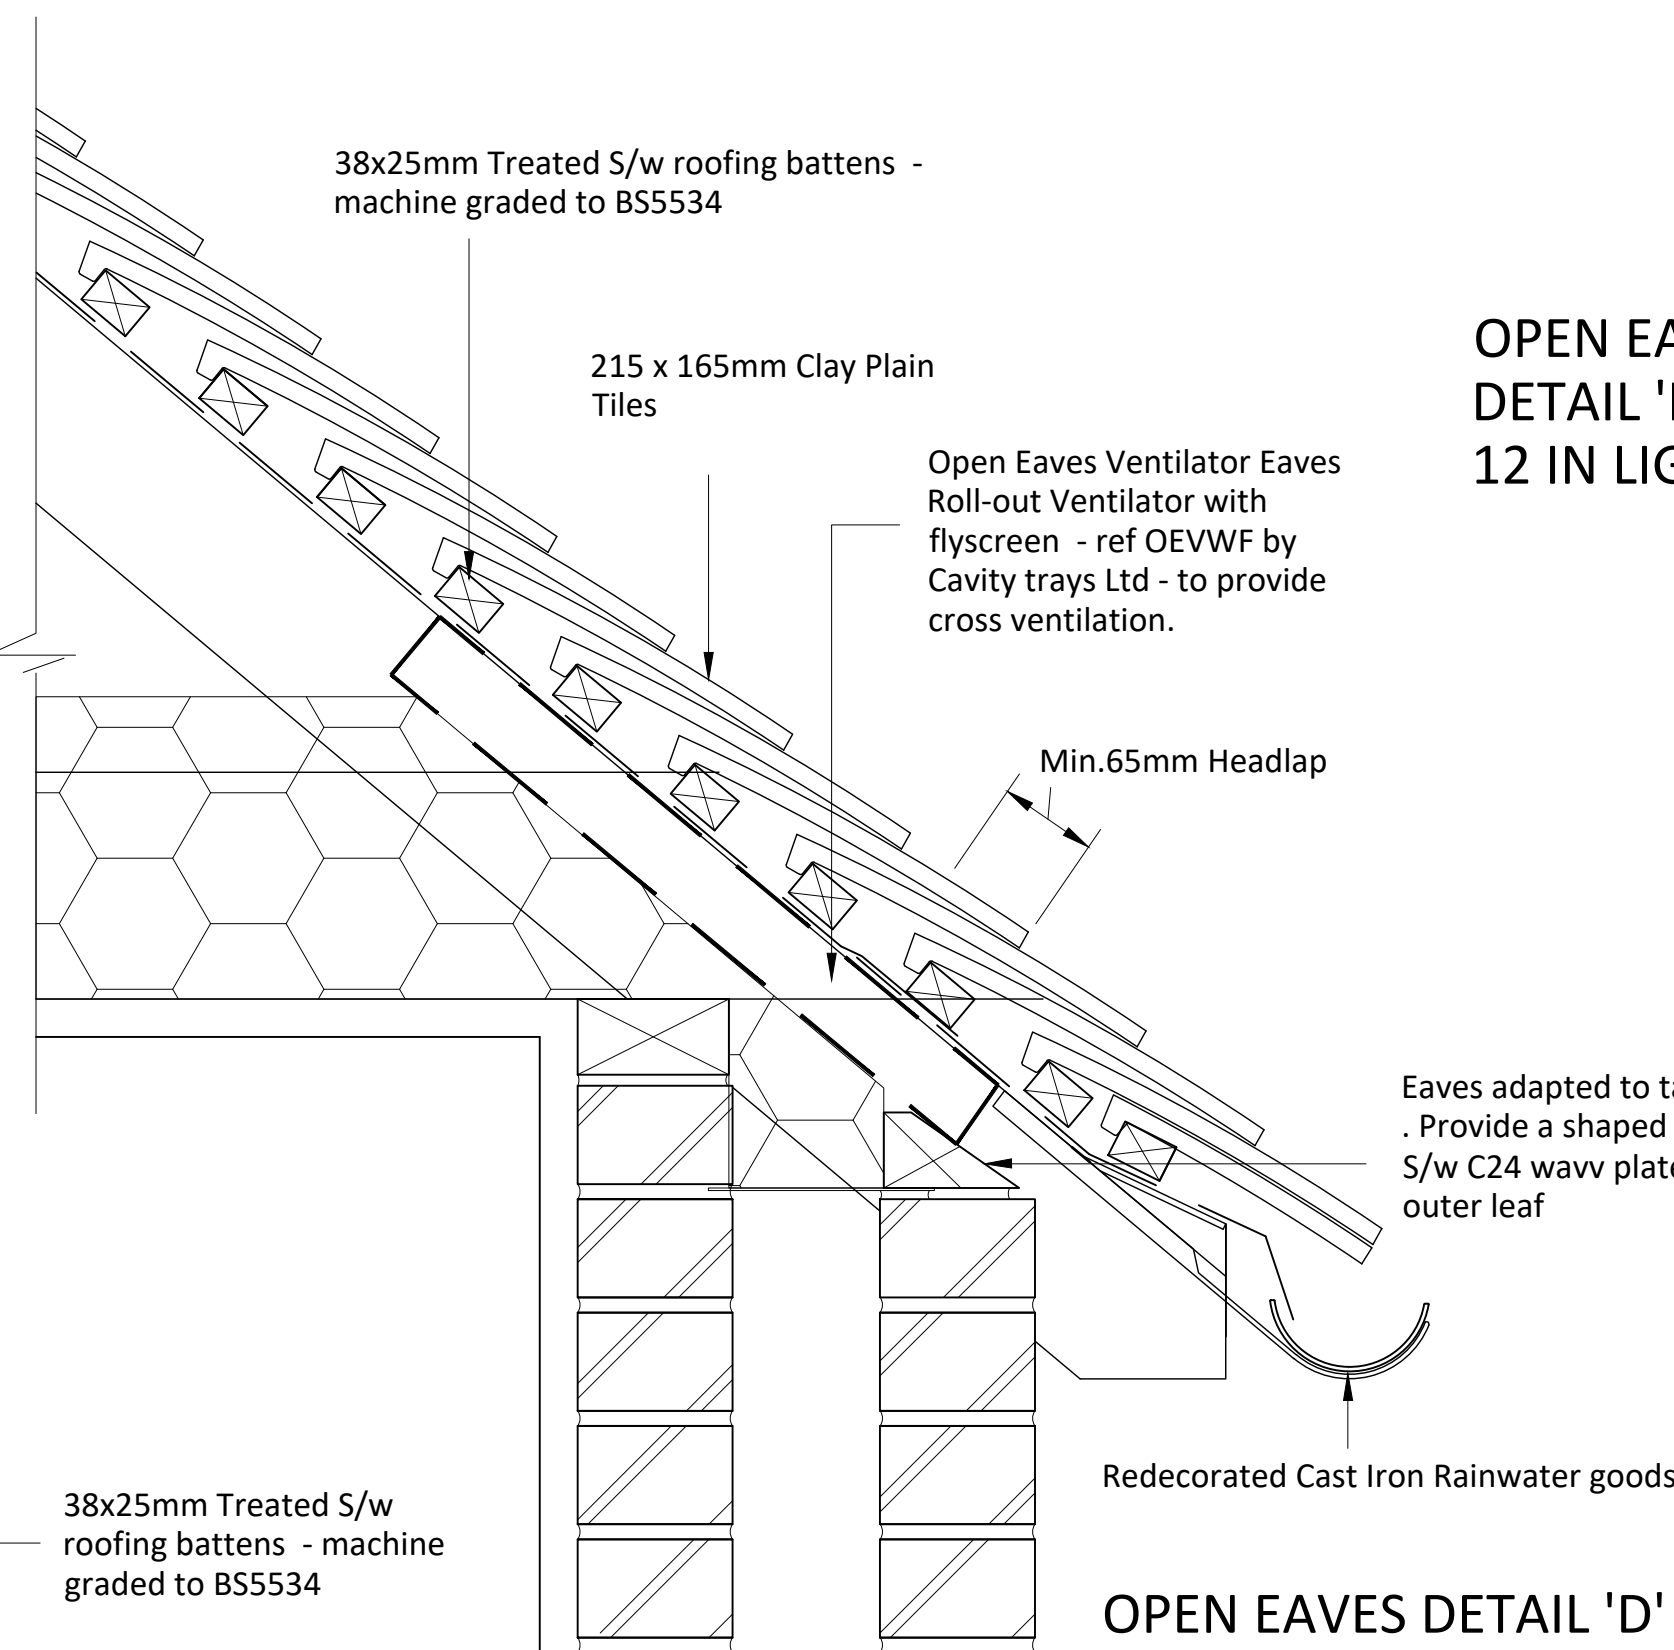


OPEN EAVES DETAIL 'D' - ROOFS 4, 7 and 12

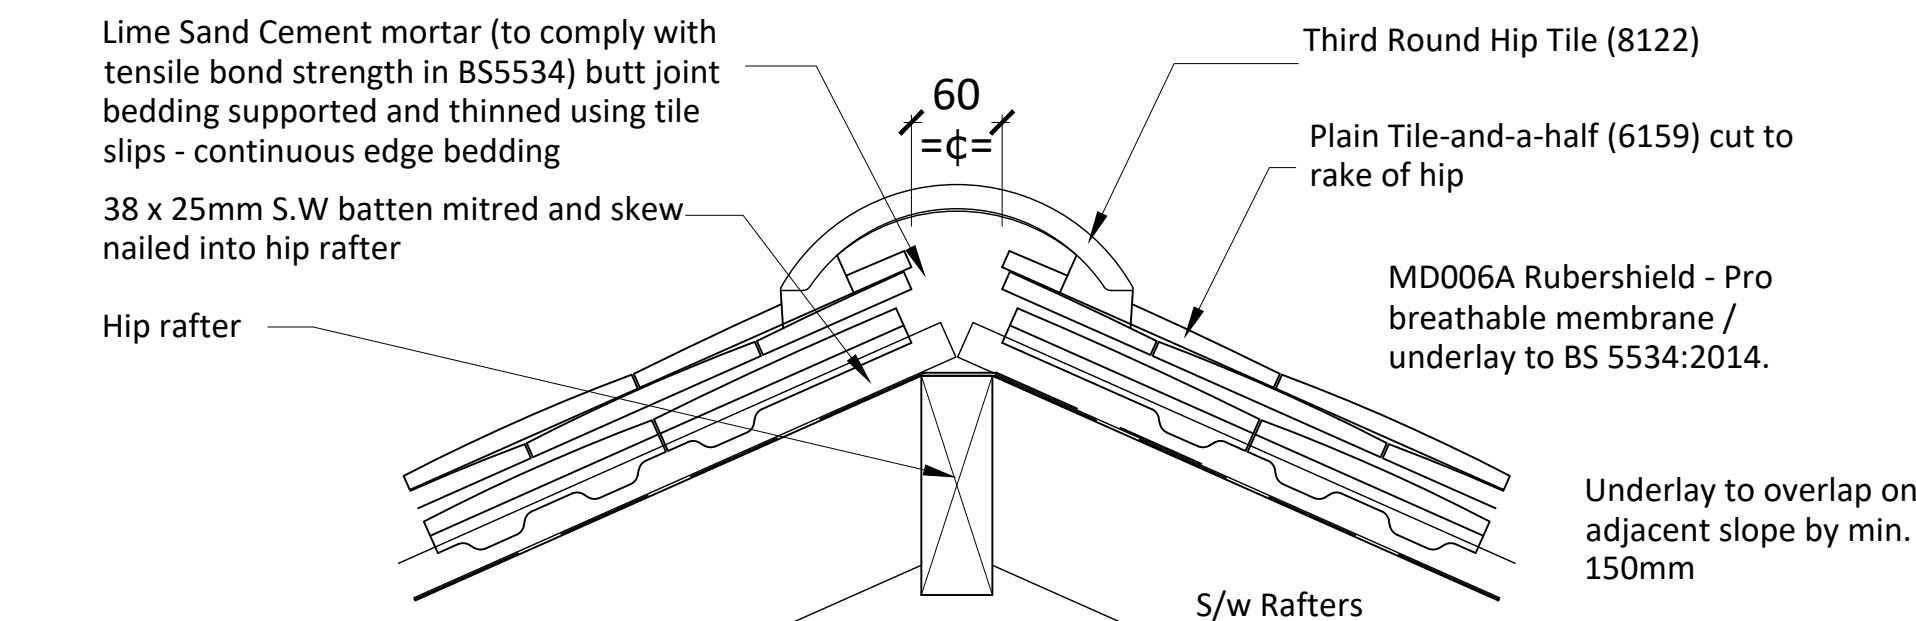


MORTAR BEDDED HIP DETAIL 'E' - ROOFS 4, 7 and 12

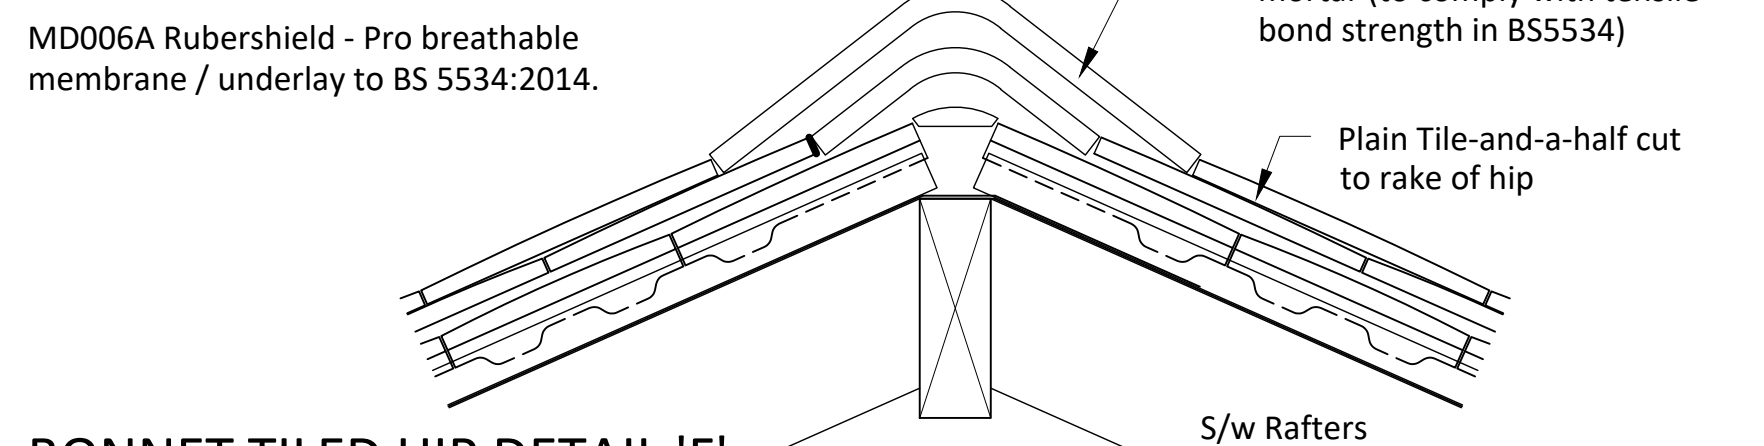

BONNET TILED HIP DETAIL 'F' - ROOFS 4, 7 and 12

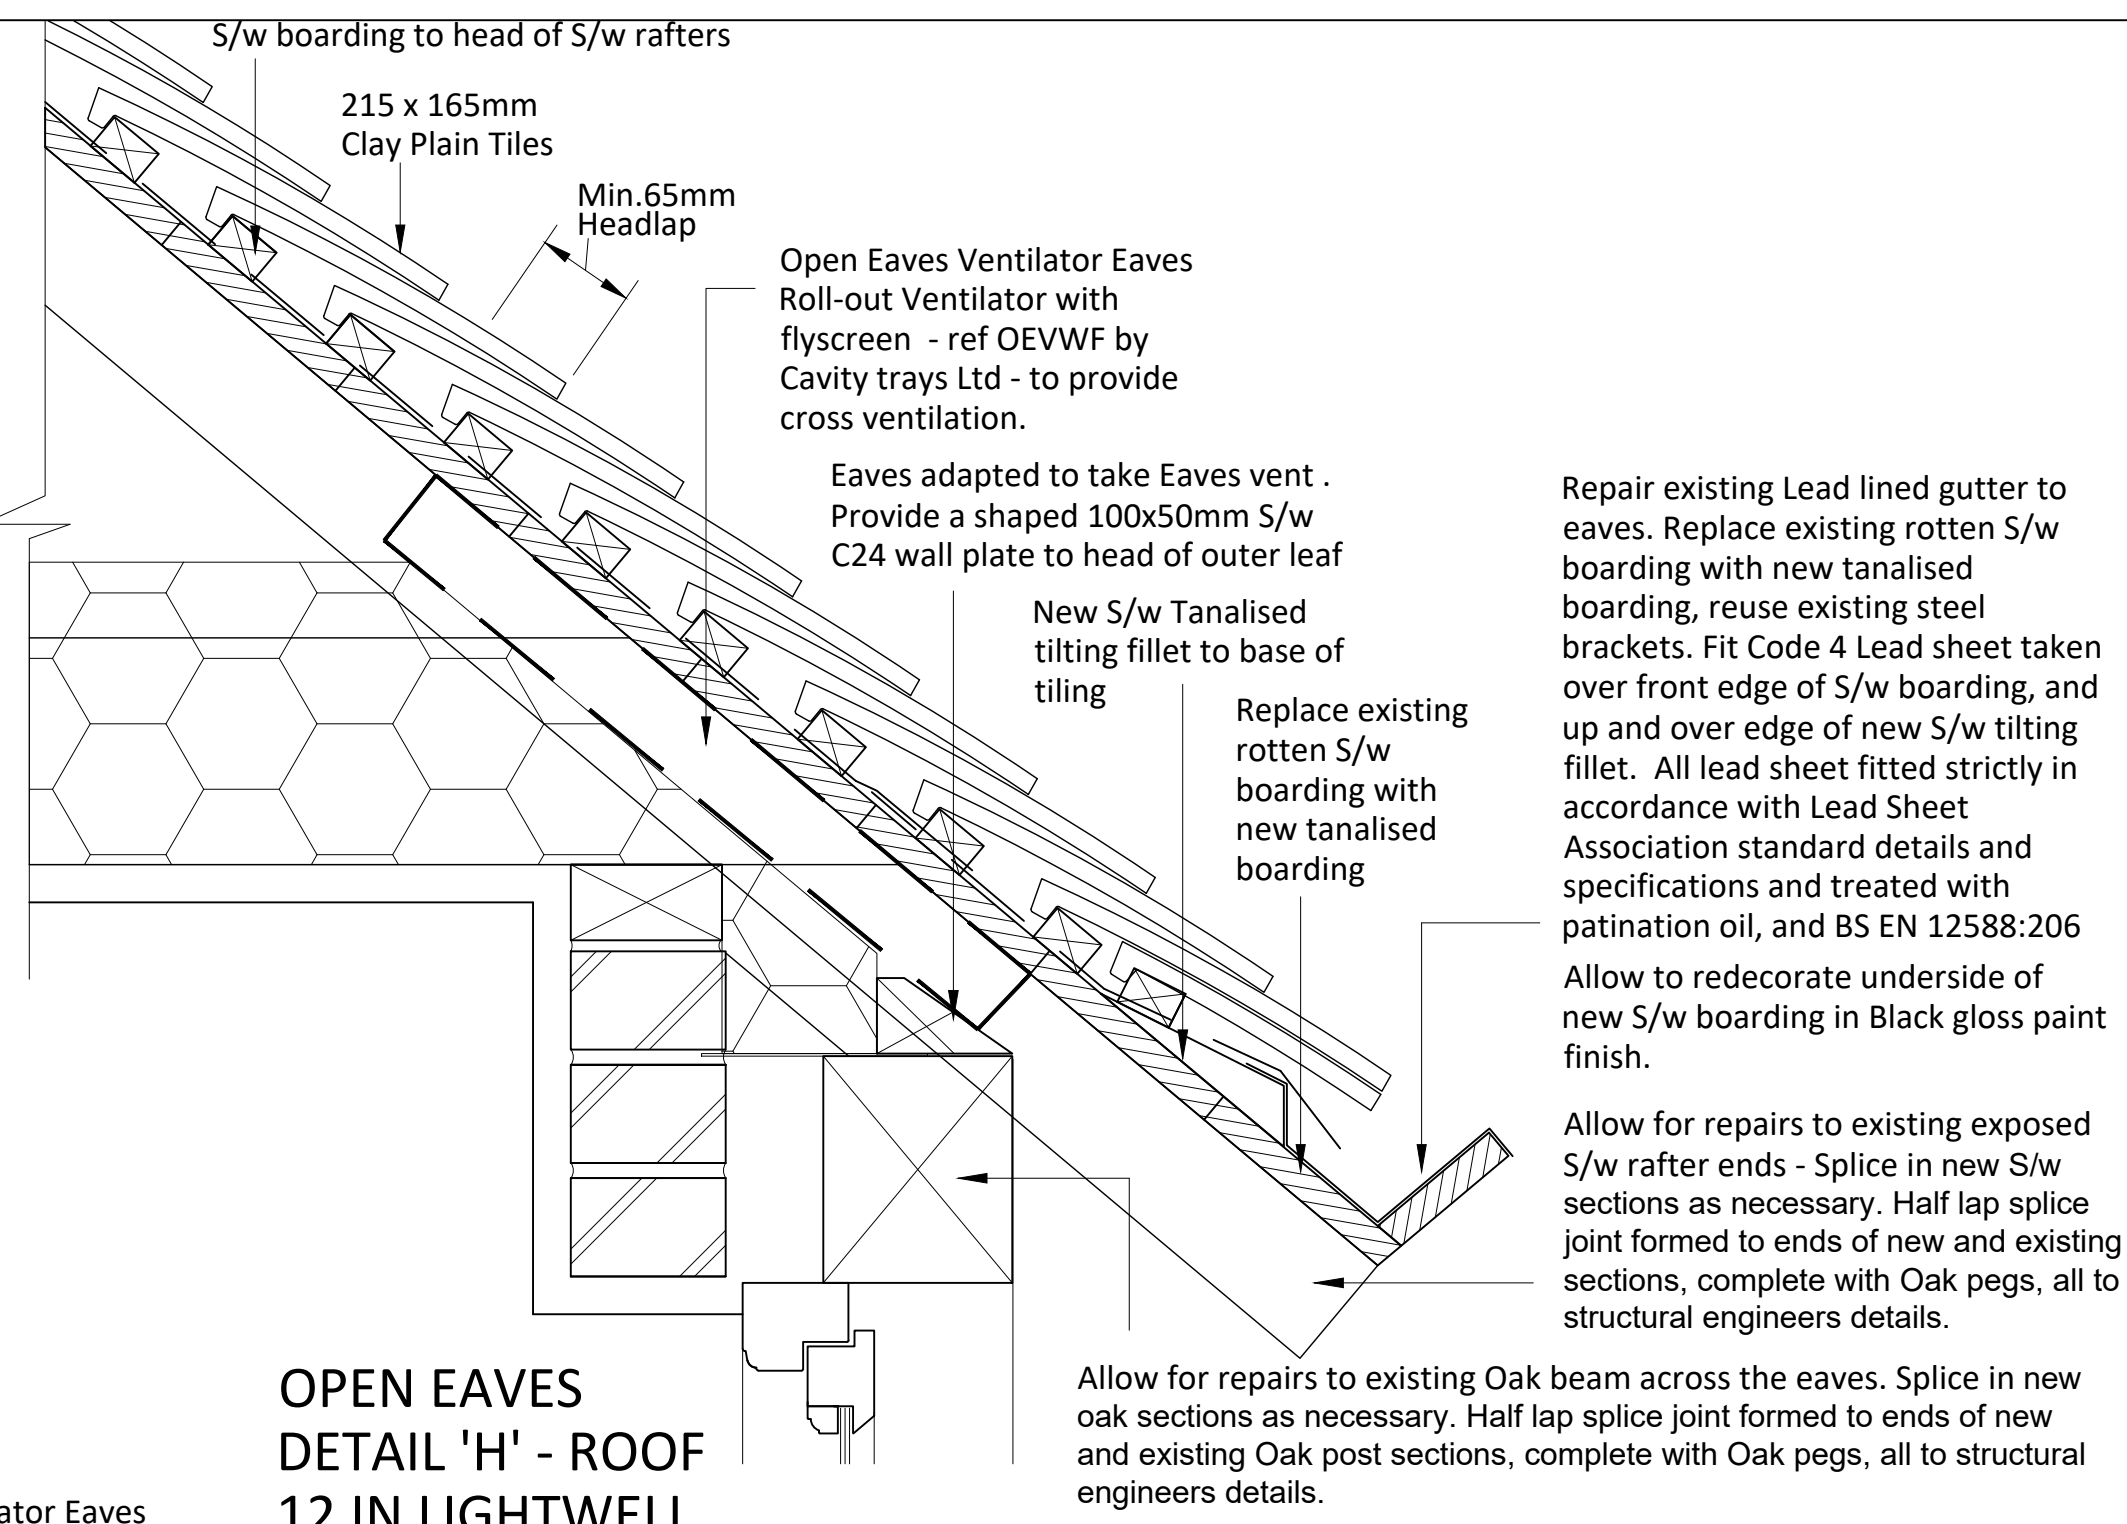

OPEN EAVES DETAIL 'H' - ROOF 12 IN LIGHTWELL

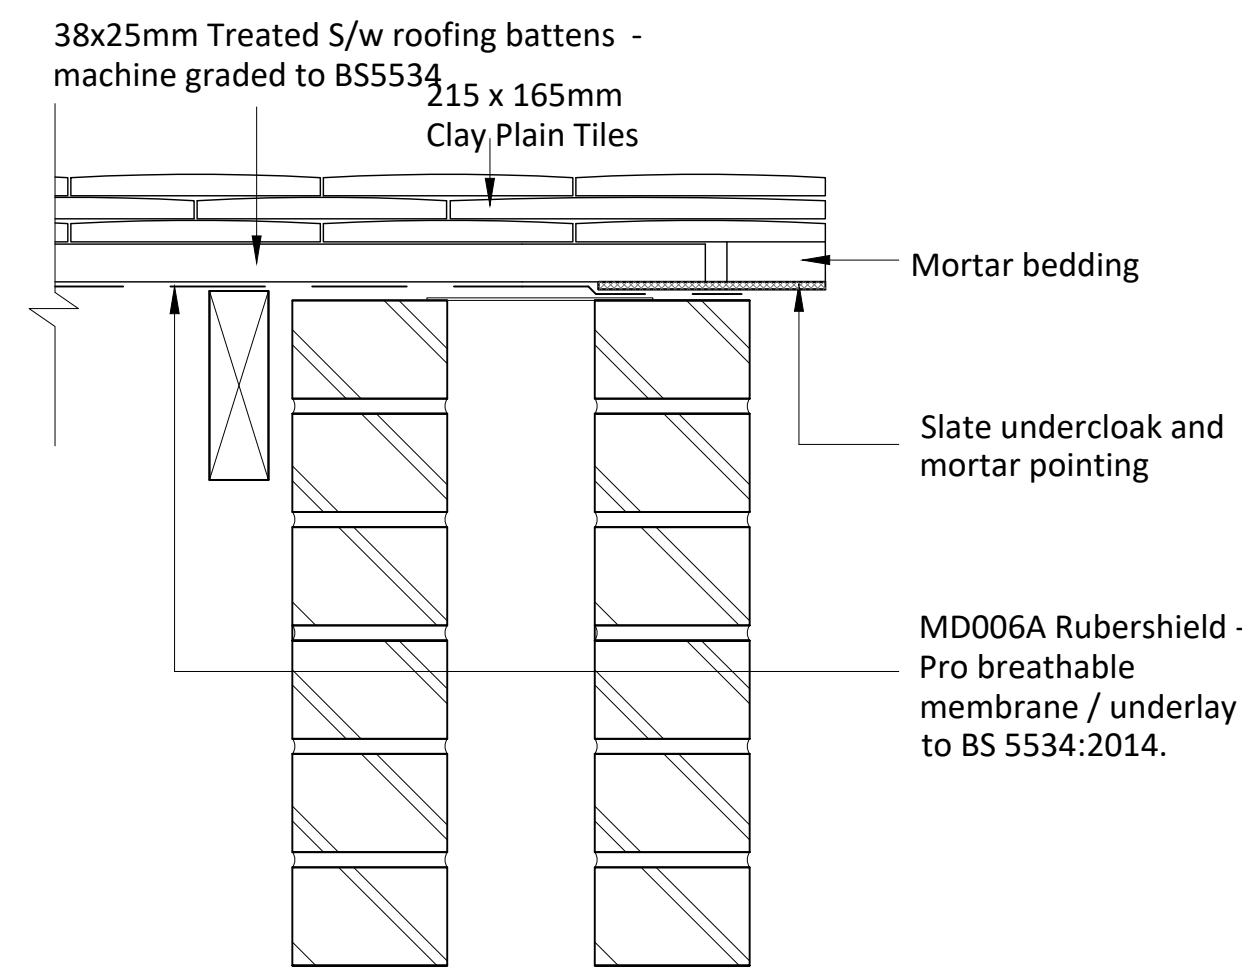

VERGE DETAIL 'G' - ROOF 7

NOTE:

The Contractor is to check and verify all building and site dimensions, levels and sewer invert levels at connection points before work starts. This drawing must be read with and checked against any structural or other specialist drawings provided. The Contractor is to comply in all respects with the current Building Regulations whether or not specifically stated on these drawings. This drawing is not intended to show details of foundation or ground conditions. Each area of ground relied upon to support the structure depicted must be investigated by the Contractor and suitable methods of foundation be provided.

Rev.		By	Date
------	--	----	------

Hollington
AGENCY LTD
E-mail : Ben@hollington-architects.co.uk Tel. 07974 783424

Site
THE CHAPTER HOUSE
9-13 ST JOHNS ST, SALISBURY SP1 2SB

Title
**PROPOSED ROOFING
CLAY TILING DETAILS**

Project Manager/ Checked	Drawn By APH	Scale 1:5@A1	Date 10.02.25
Arch./Des.	Drawing Number	25:23 / 07	
		Rev.	

A1 PRINT