


ROOFLIGHT FLASHING DETAILS




NOTE:

The Contractor is to check and verify all building and site dimensions, levels and sewer invert levels at connection points before work starts. This drawing must be read with and checked against any structural or other specialist drawings provided.

The Contractor is to comply in all respects with the current Building Regulations whether or not specifically stated on these drawings. This drawing is not intended to show details of foundation or ground conditions. Each area of ground relied upon to support the structure depicted must be investigated by the Contractor and suitable methods of foundation be provided.

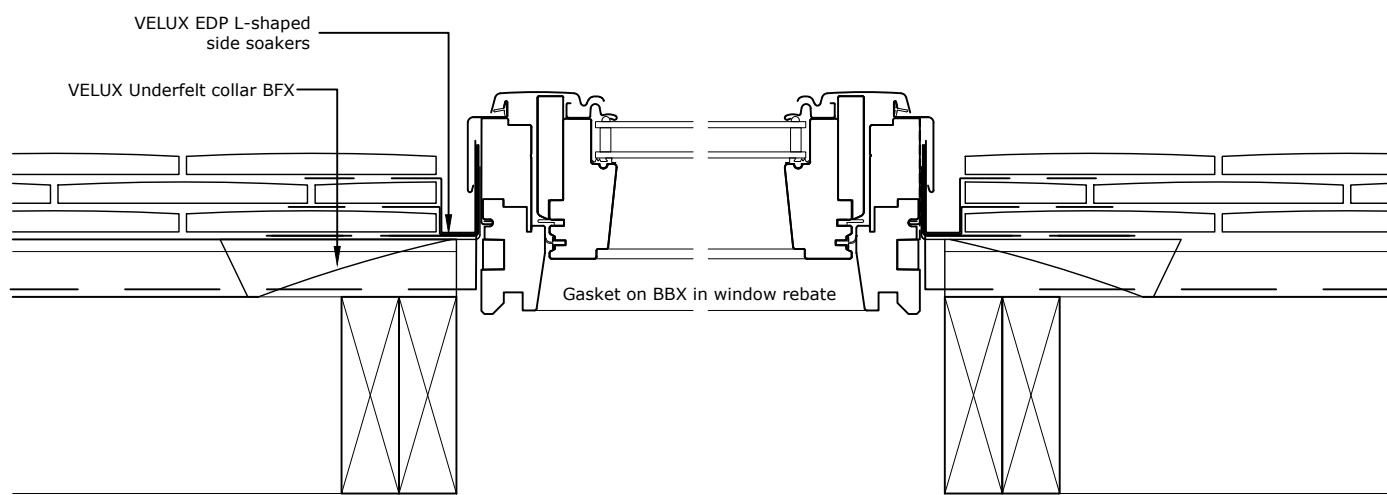

VELUX - JAMB DETAIL 'A' - ROOF 4

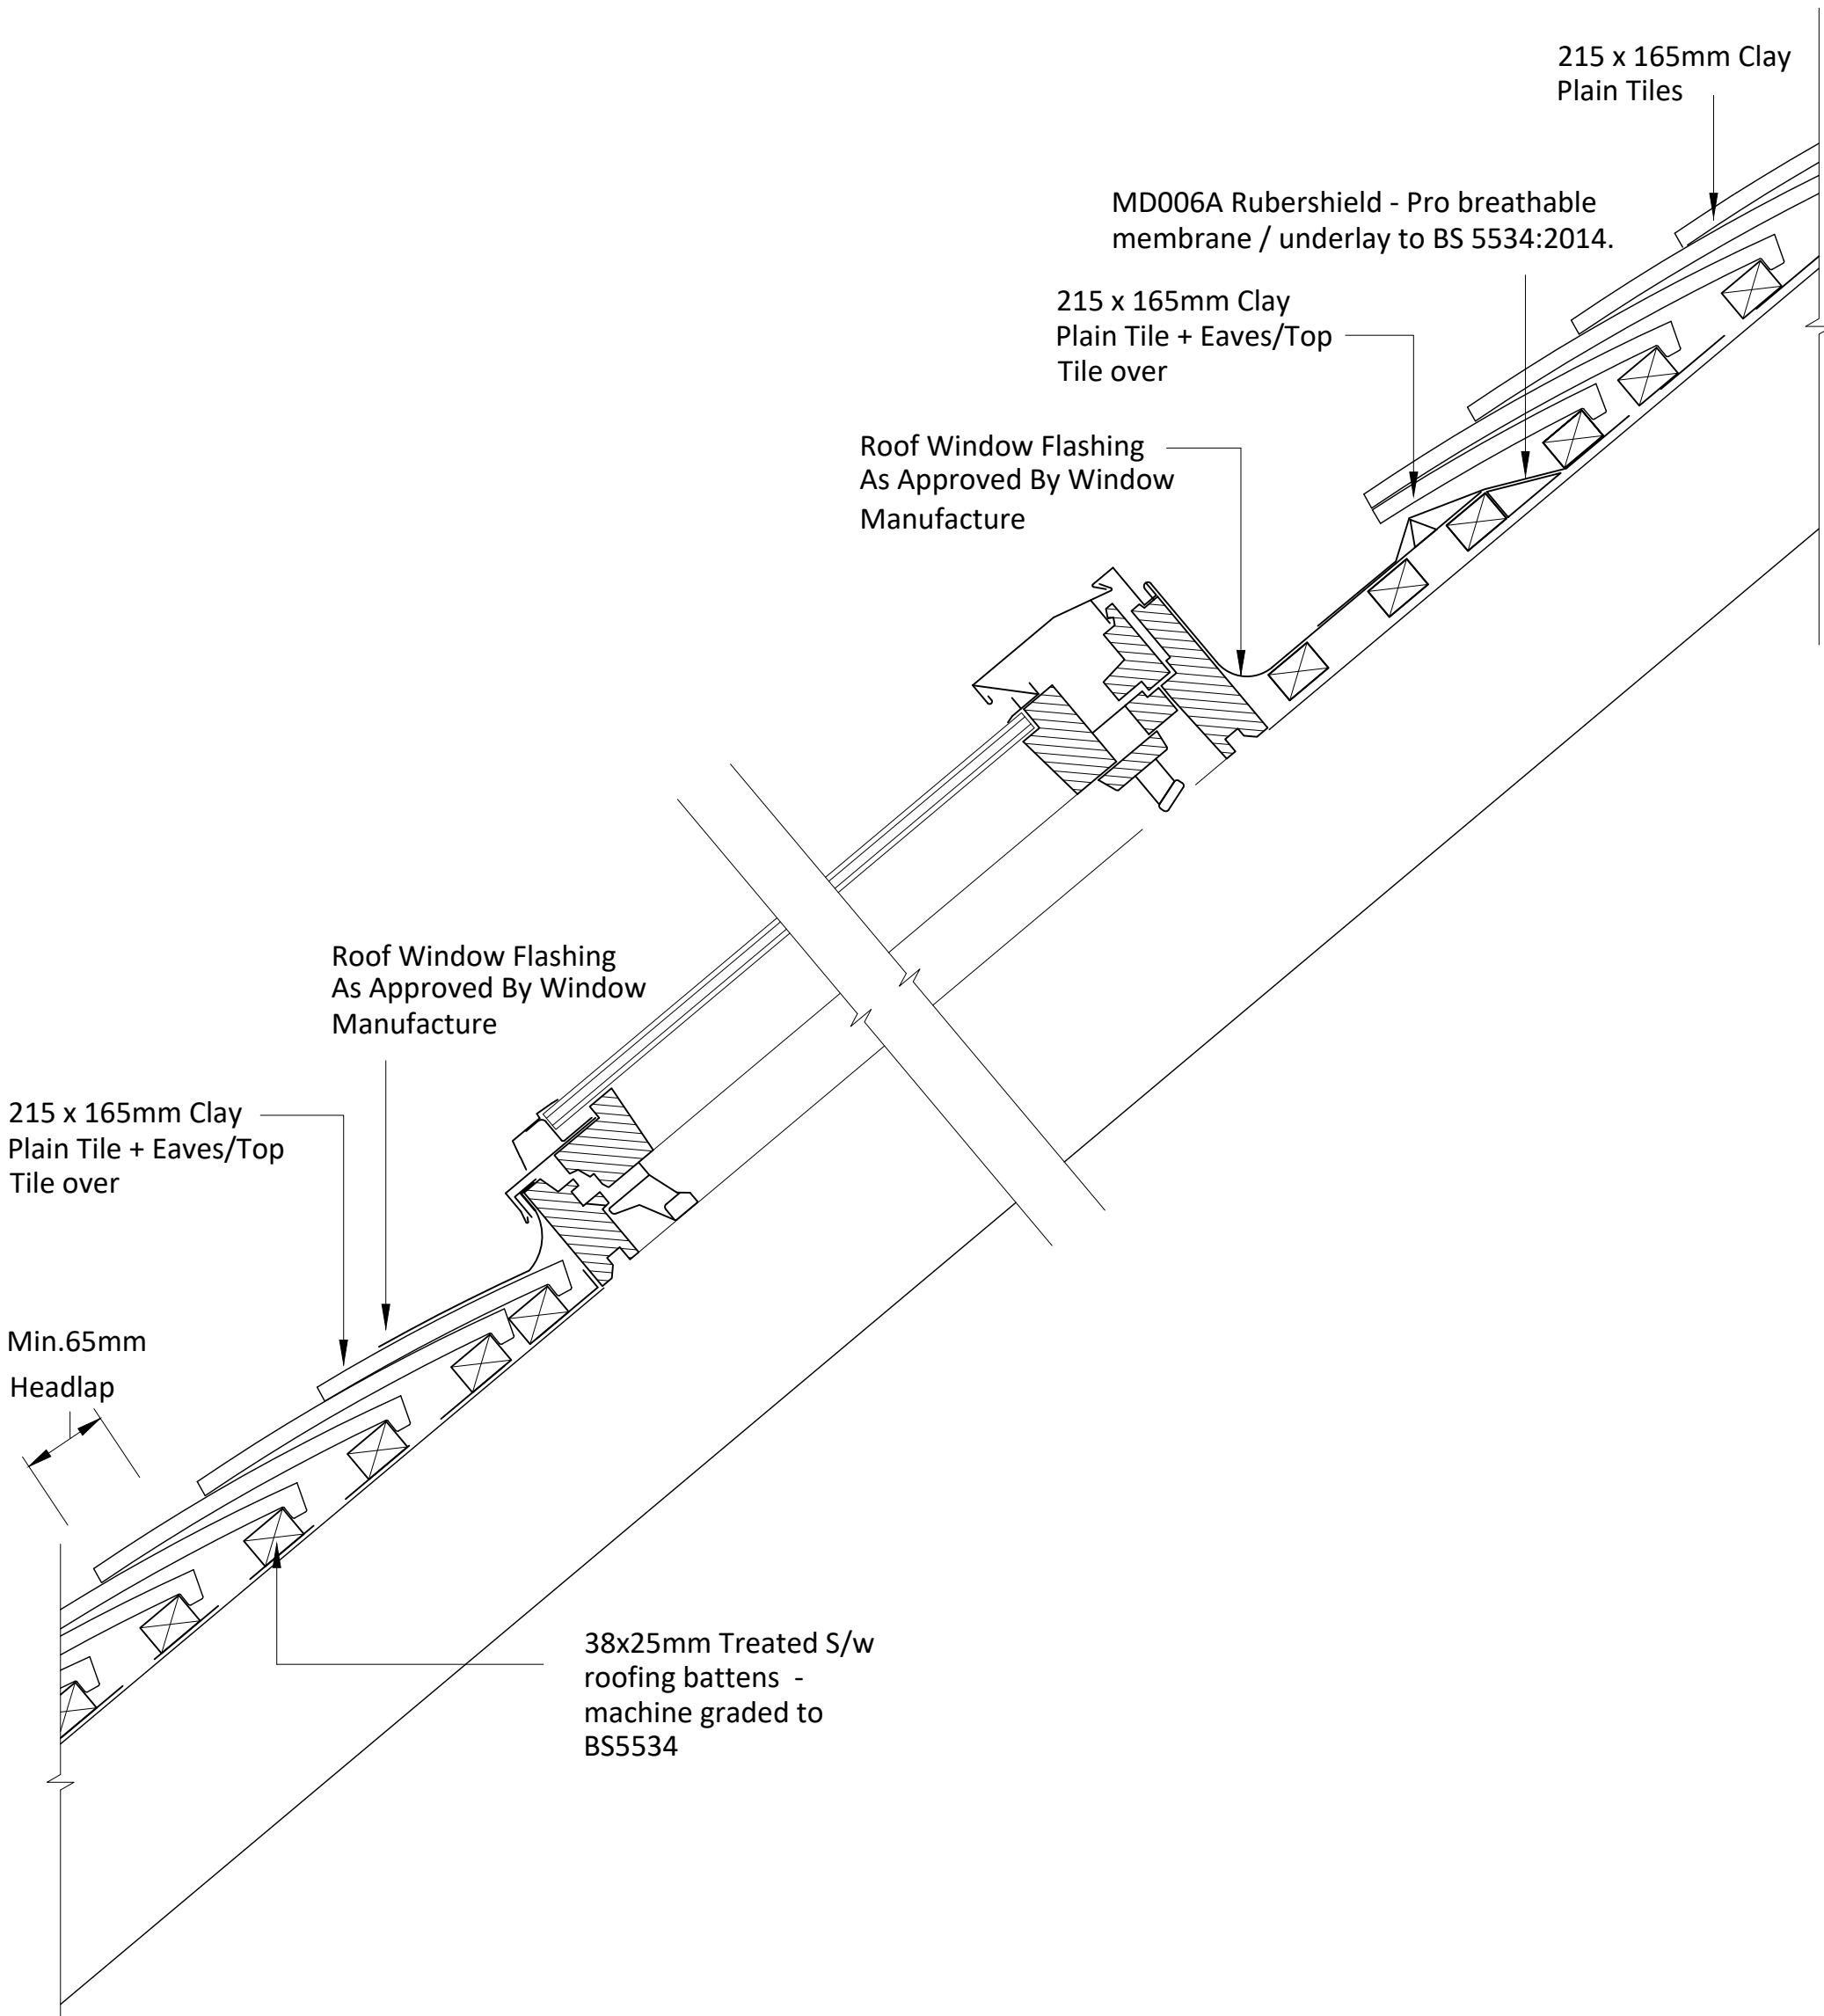

VELUX - HEAD AND CILL DETAIL 'B' - ROOF 4

A1 PRINT

Rev.		By	Date
AGENCY LTD E-mail : Ben@hollington-architects.co.uk Tel.07914 763624			
Site THE CHAPTER HOUSE 9-13 ST JOHNS ST, SALISBURY SP1 2SB			
Title PROPOSED ROOFLIGHT FLASHING DETAILS			
Project Manager/ Checked	Drawn By APH	Scale 1:5@A1	Date 10.02.25
Arch./Des.	Drawing Number 25:23 / 12	Rev.	