

THE CABIN, HYDE LANE

NOTES


THIS DRAWING IS THE COPYRIGHT OF THE ARCHITECTS AND MAY NOT BE REPRODUCED WITHOUT PERMISSION

THE CONTRACTOR IS RESPONSIBLE FOR CHECKING DIMENSIONS, TOLERANCES AND REFERENCE. ANY DISCREPENCIES TO BE CHECKED WITH THE ARCHITECT BEFORE PROCEEDING WITH THE WORKS


WHERE AN ITEM IS COVERED BY DRAWINGS TO DIFFERENT SCALES, THE LARGER SCALE DRAWING IS TO BE WORKED TO

DO NOT SCALE FROM DRAWING, FIGURED DIMENSIONS TO BE WORKED TO AT ALL TIMES


ALL WORK AND MATERIALS TO BE IN ACCORDANCE WITH THE BUILDING REGULATIONS AND TO COMPLY WITH THE RELEVANT CODES OF PRACTICE AND BRITISH STANDARDS

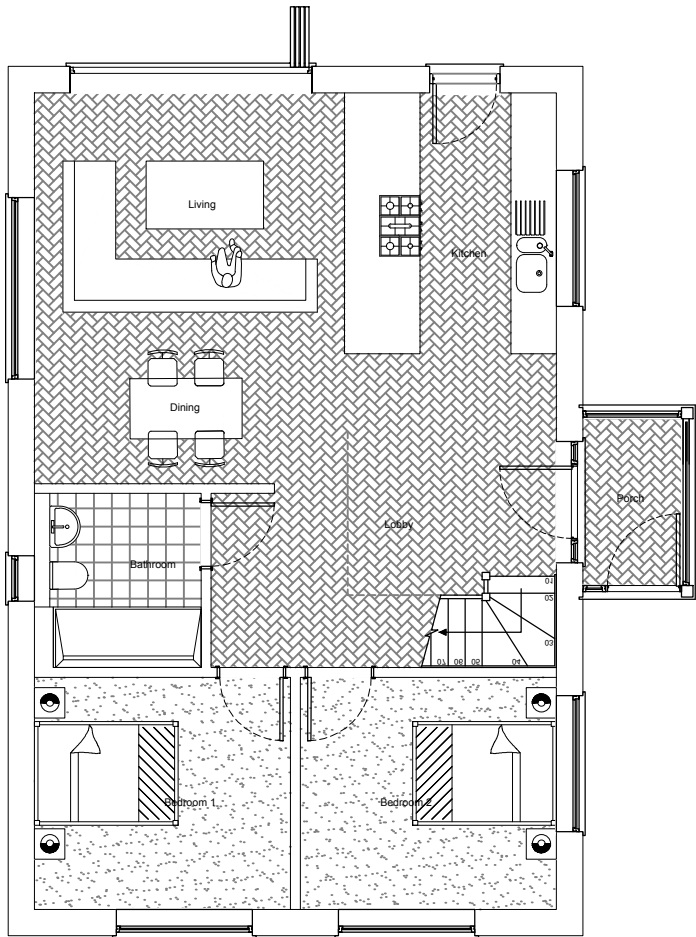


1 PROPOSED GROUND FLOOR - HOUSE
scale 1:00

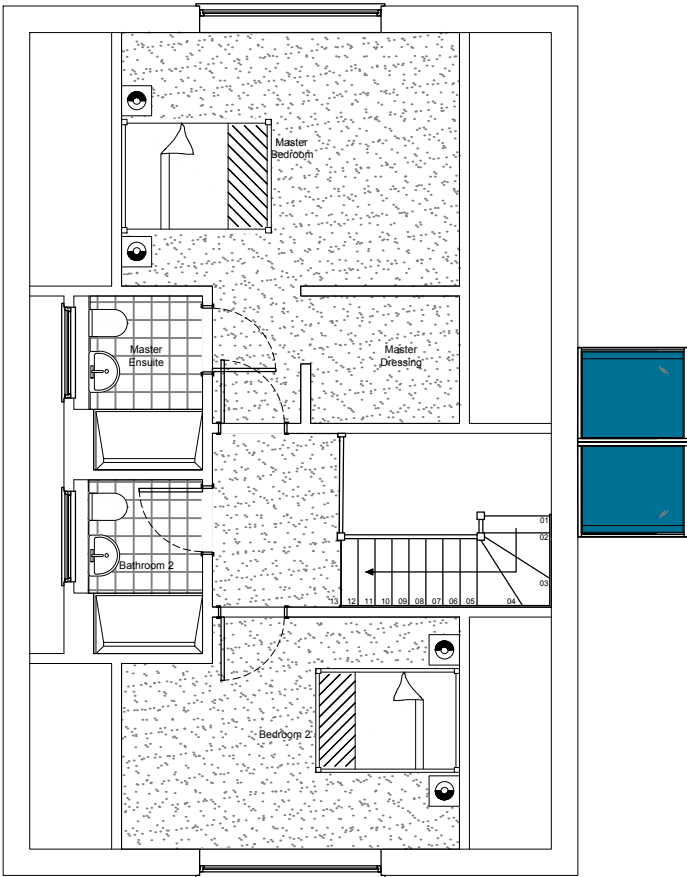

2 PROPOSED FIRST FLOOR - HOUSE
scale 1:00

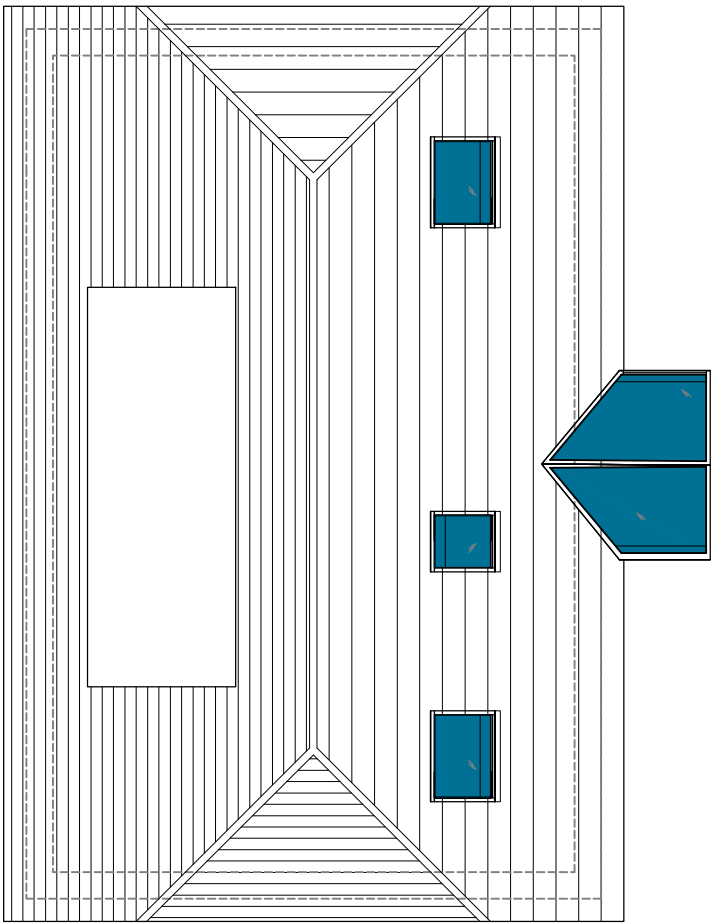

3 PROPOSED ROOF - HOUSE
scale 1:00

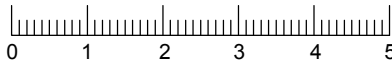

DETAILS	DATE	REVISION

PLANNING

PROJECT		
PROPOSED PLANS - HOUSE		
PROPOSED REPLACEMENT DWELLING AND CARPORT AT THE CABIN, HYDE LANE, DOWNTON, SALISBURY, WILTSHIRE SP5 3NE		
DATE	CLIENT	
OCT 2025	MR D. DORRINGTON	
SCALE	DRAWING NO.	REVISION
1:100 @A3	2419/03/03/01	-

MINUTIAE
ARCHITECTURAL
DESIGNS