

THE CABIN, HYDE LANE

NOTES

THIS DRAWING IS THE COPYRIGHT OF THE ARCHITECTS AND MAY NOT BE REPRODUCED WITHOUT PERMISSION

THE CONTRACTOR IS RESPONSIBLE FOR CHECKING DIMENSIONS, TOLERANCES AND REFERENCE. ANY DISCREPENCIES TO BE CHECKED WITH THE ARCHITECT BEFORE PROCEEDING WITH THE WORKS



WHERE AN ITEM IS COVERED BY DRAWINGS TO DIFFERENT SCALES, THE LARGER SCALE DRAWING IS TO BE WORKED TO

DO NOT SCALE FROM DRAWING, FIGURED DIMENSIONS TO BE WORKED TO AT ALL TIMES

ALL WORK AND MATERIALS TO BE IN ACCORDANCE WITH THE BUILDING REGULATIONS AND TO COMPLY WITH THE RELEVANT CODES OF PRACTICE AND BRITISH STANDARDS

STREET SCENE KEY

Neighboring property outline

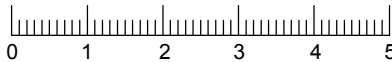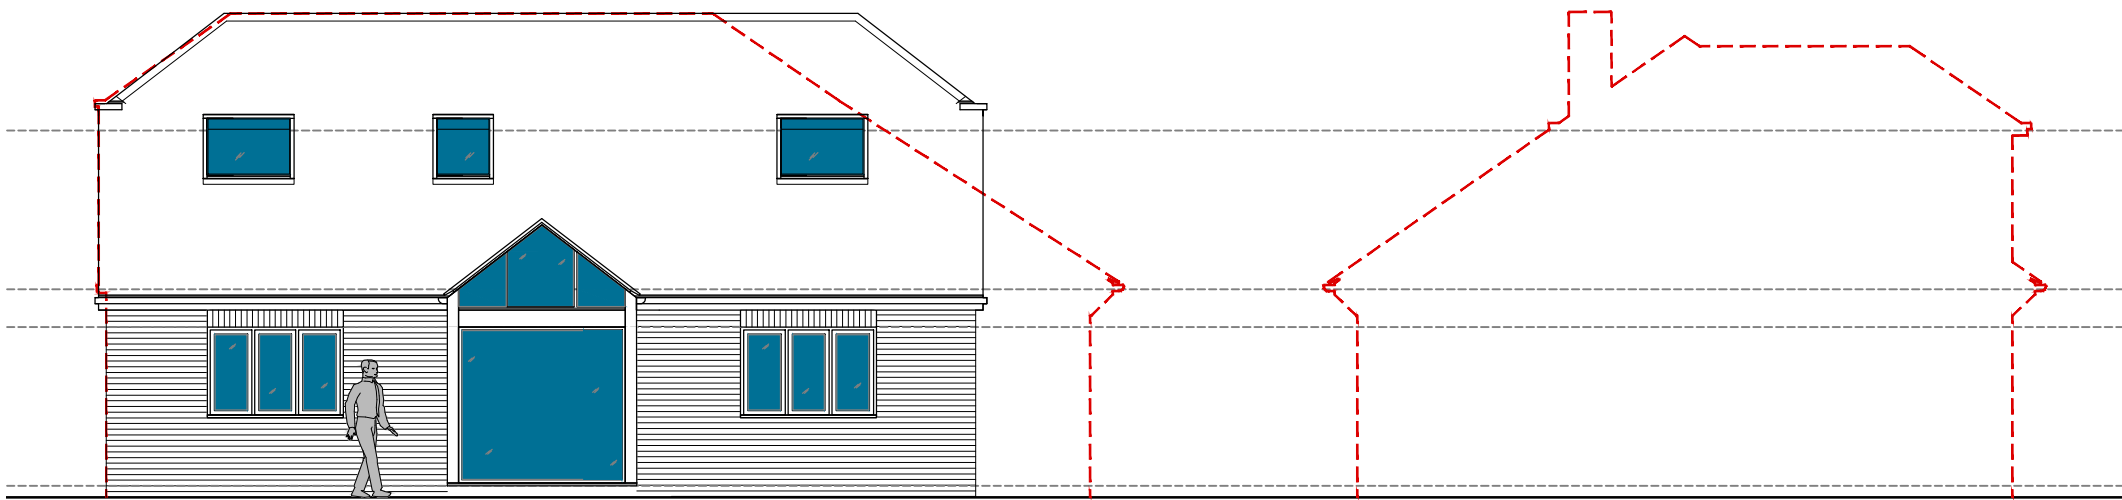

DETAILS	DATE	REVISION

PLANNING

PROJECT

PROPOSED ELEVATIONS - STREET SCENE (WEST)

PROPOSED REPLACEMENT DWELLING AND CARPORT AT THE CABIN, HYDE LANE, DOWNTON, SALISBURY, WILTSHIRE SP5 3NE

DATE CLIENT

JAN 2025 MR D. DORRINGTON

SCALE DRAWING NO. REVISION

1:100 @A3 2419/03/05/03 -

MINUTIAE
ARCHITECTURAL
DESIGNS

1 PROPOSED ELEVATION - STREET SCENE WEST
scale 1:00