


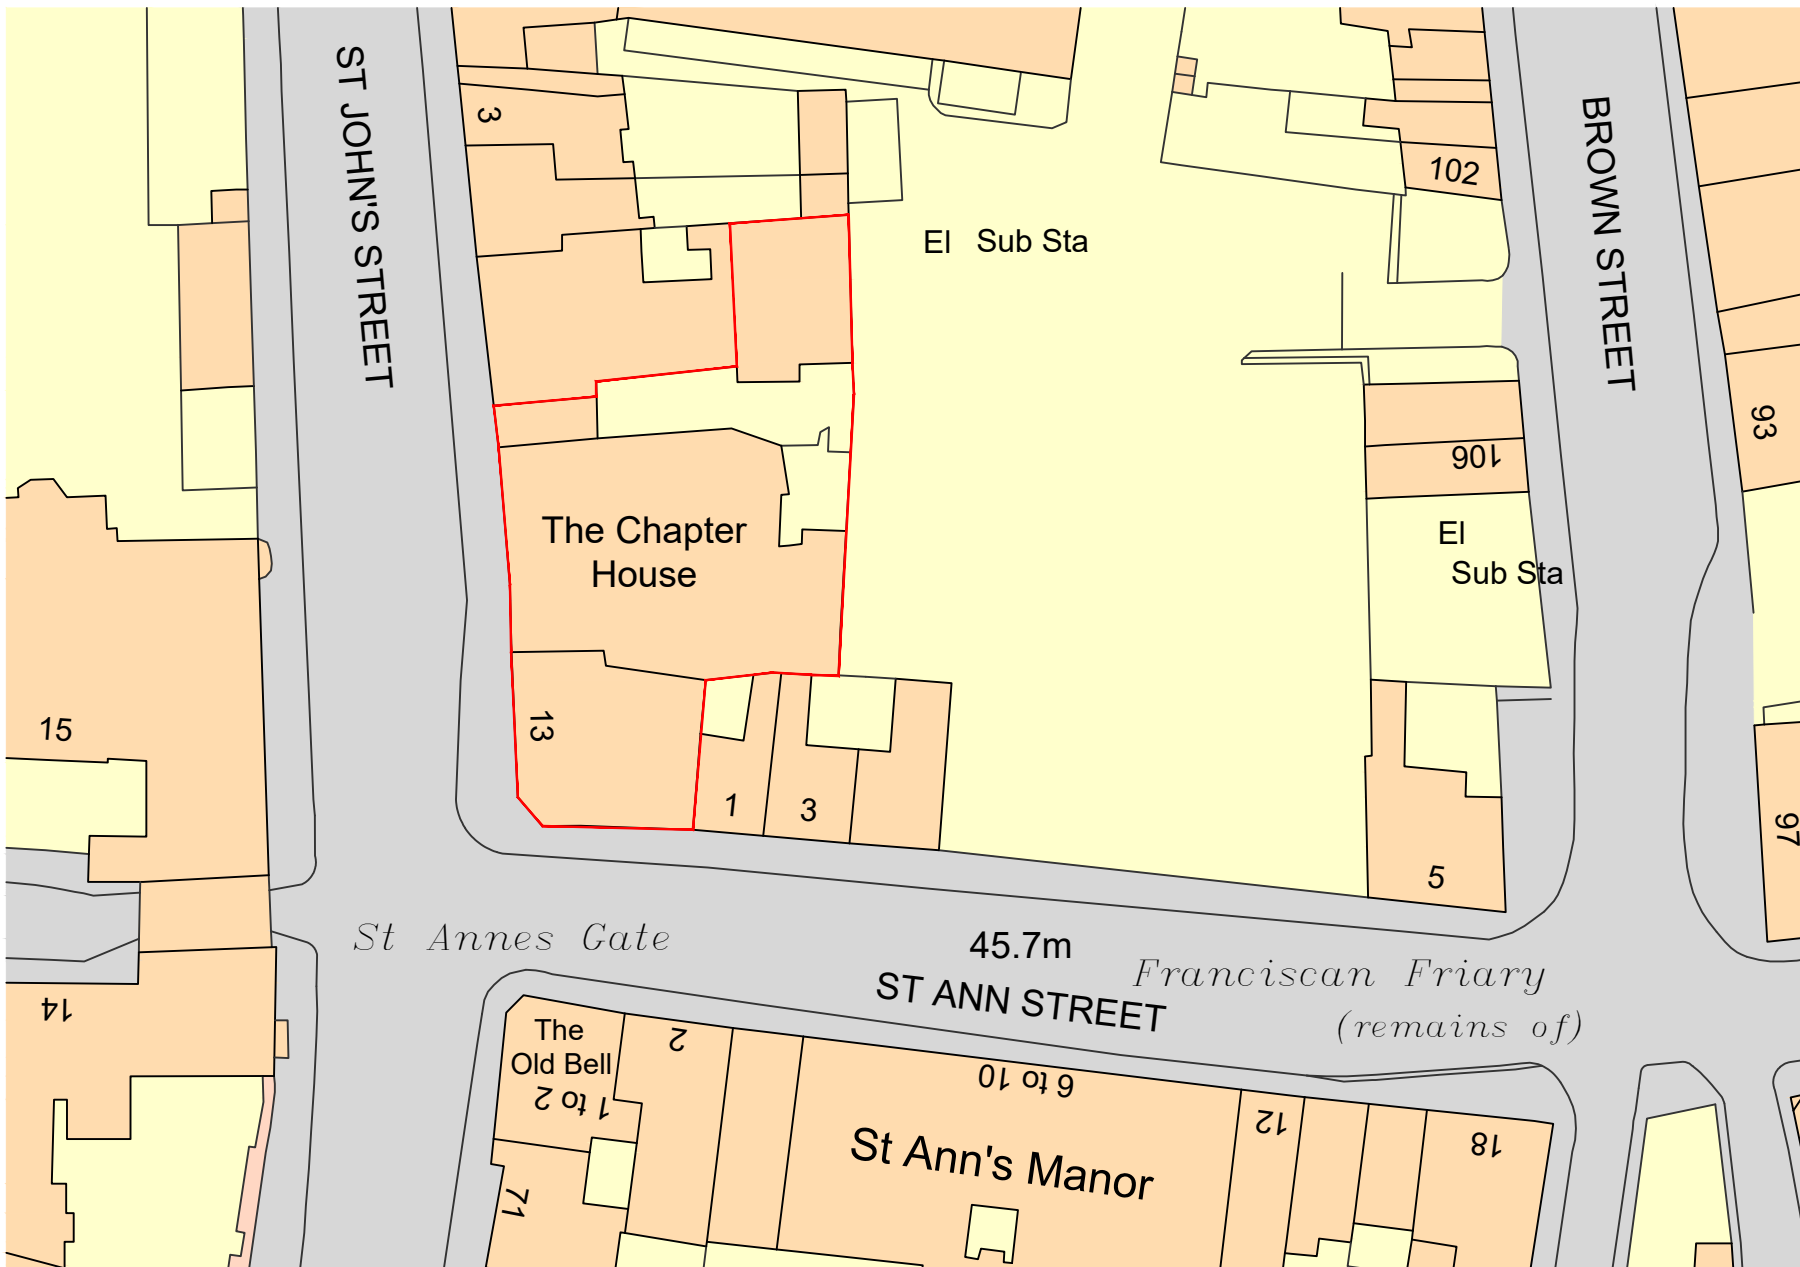


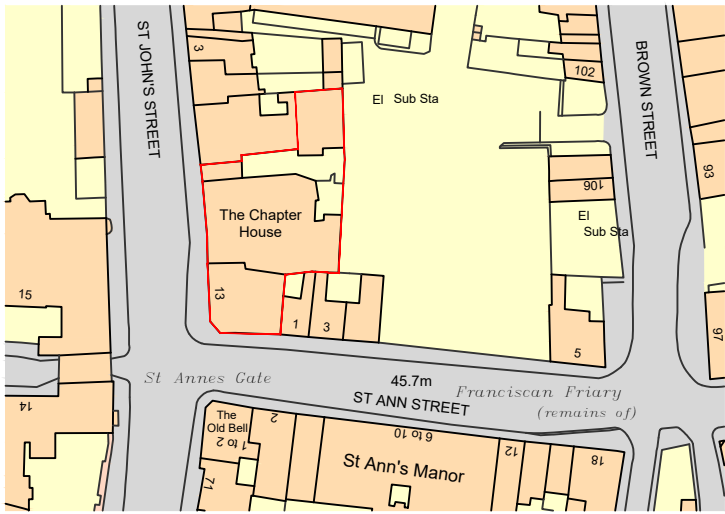


Ordnance Survey, (c) Crown Copyright 2025. All rights reserved. Licence number 100022432

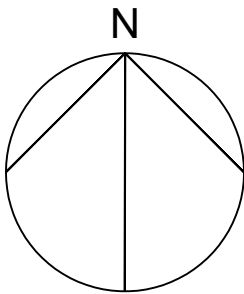

LOCALITY PLAN

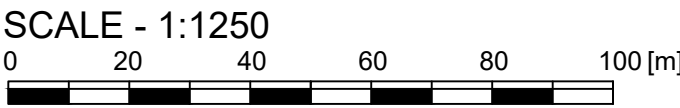

BLOCK PLAN

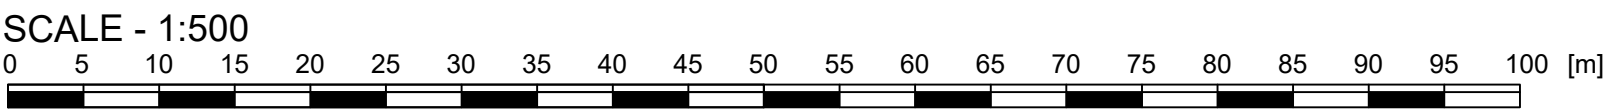

NOTE:

The Contractor is to check and verify all building and site dimensions, levels and sewer invert levels at connection points before work starts. This drawing must be read with and checked against any structural or other specialist drawings provided.

The Contractor is to comply in all respects with the current Building Regulations whether or not specifically stated on these drawings. This drawing is not intended to show details of foundation or ground conditions. Each area of ground relied upon to support the structure depicted must be investigated by the Contractor and suitable methods of foundation be provided.

Rev.		By	Date
------	--	----	------

**AGENCY LTD**

E-mail : Ben@hollington-architects.co.uk Tel. 07974 763424

Site

THE CHAPTER HOUSE

9-13 ST JOHNS ST, SALISBURY SP1 2SB

Title

EXISTING

LOCALITY & BLOCK PLANS

Project Manager/ Checked	Drawn By BH	Scale AS NOTED@A1	Date 03.04.25
Arch./Des.	Drawing Number 25:23 / 15	Rev.	