




CHIMNEY FLASHING DETAILS - Roofs 7 and 12

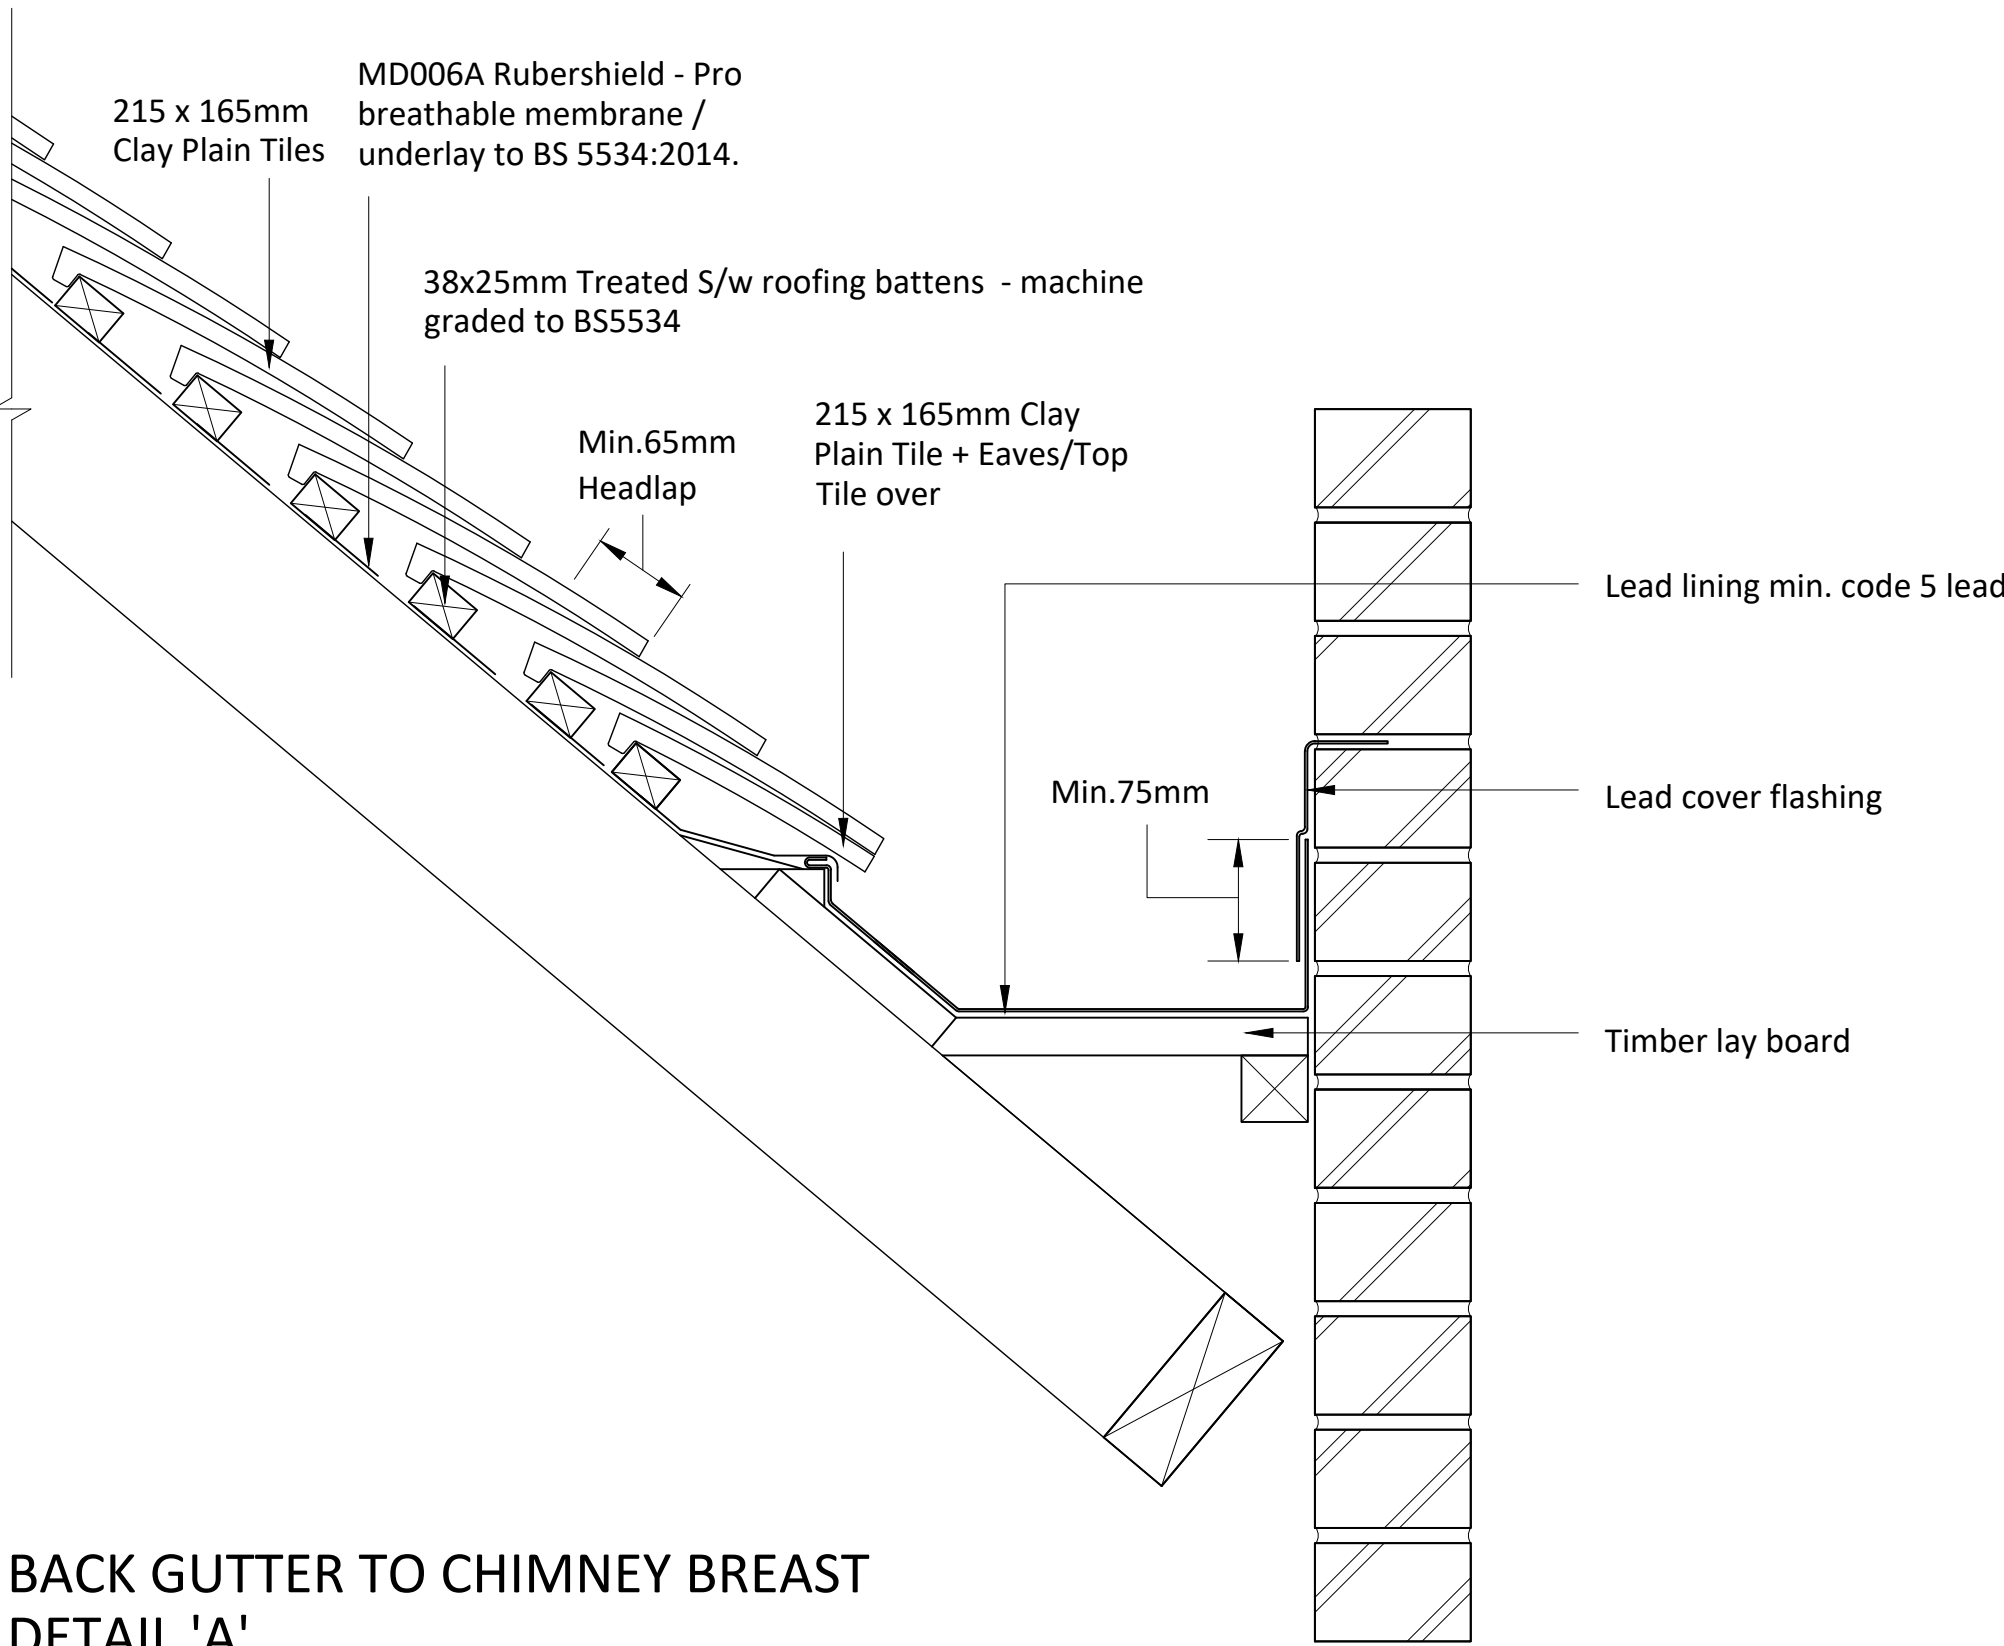

BACK GUTTER TO CHIMNEY BREAST
DETAIL 'A'

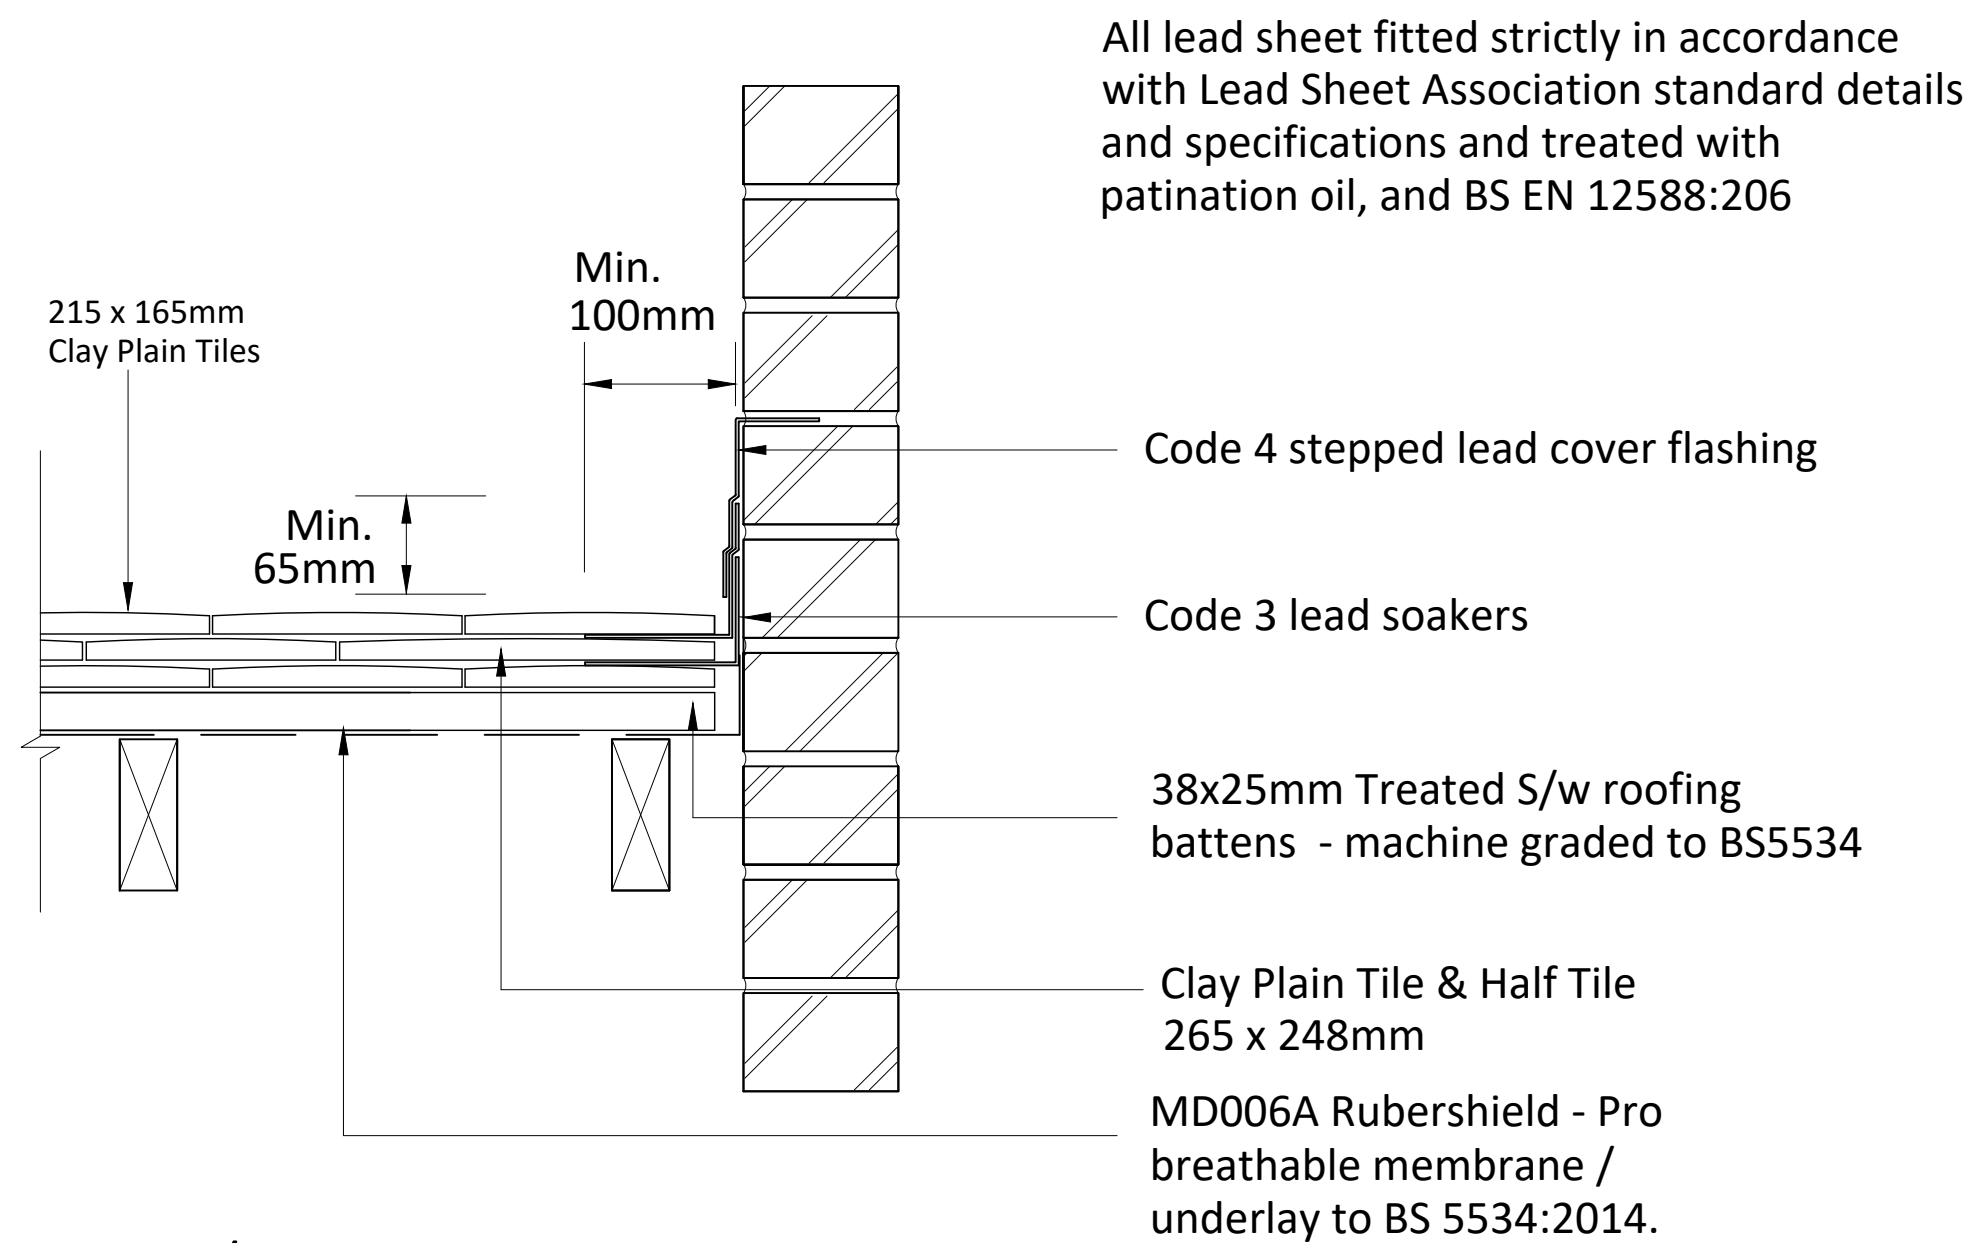

VERGE / SIDE ABUTMENT
DETAIL 'B'- AT WALL AND
CHIMNEY BREAST

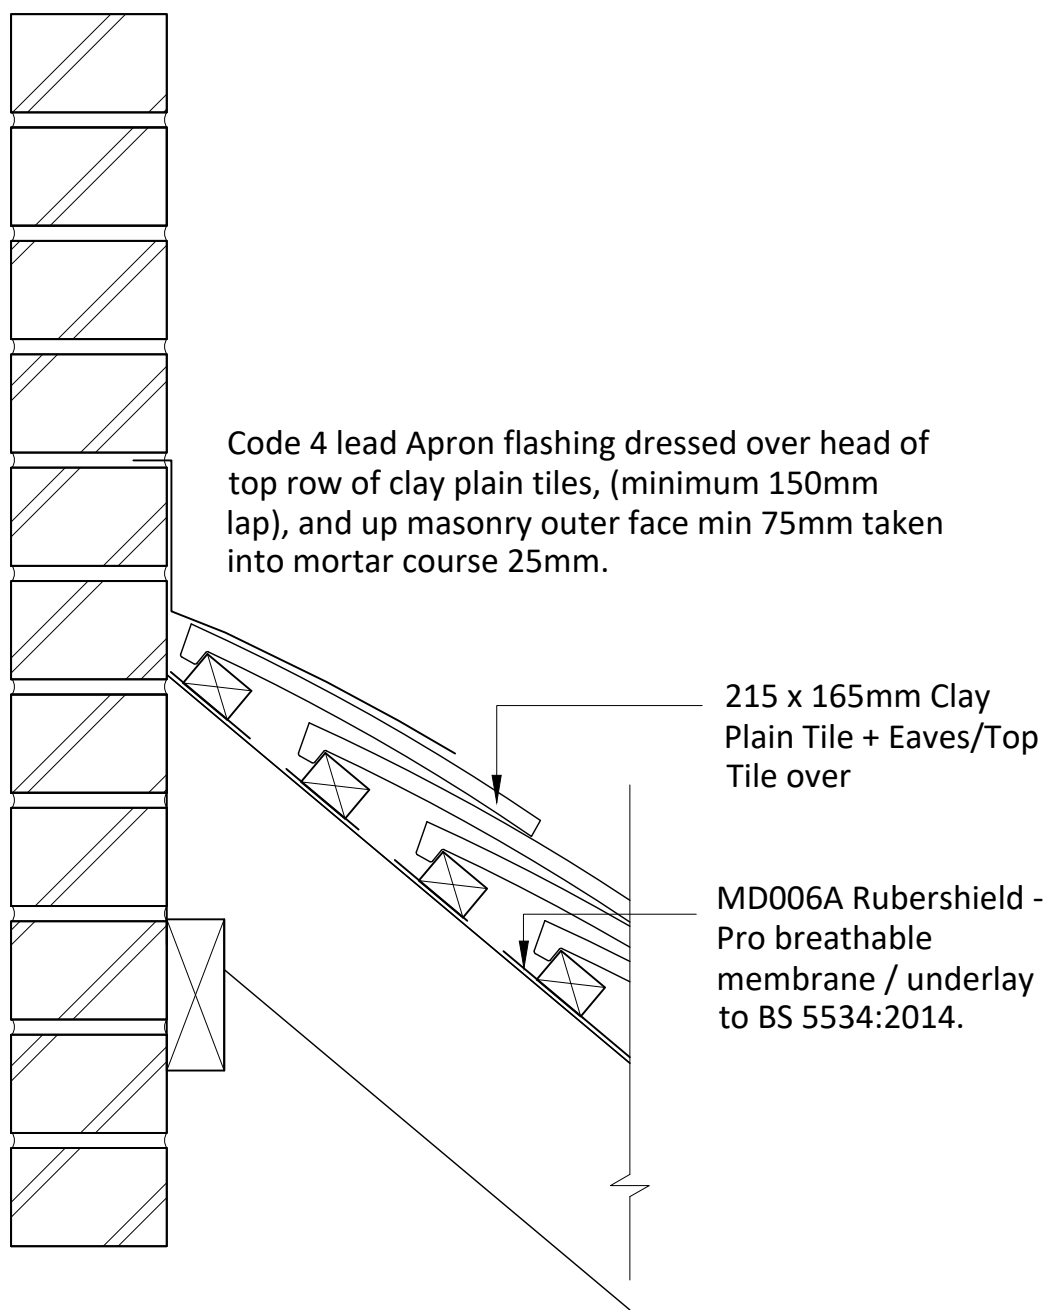

CHIMNEY BREAST APRON FLASHING
DETAIL 'C'

NOTE:

The Contractor is to check and verify all building and site dimensions, levels and sewer invert levels at connection points before work starts. This drawing must be read with and checked against any structural or other specialist drawings provided.

The Contractor is to comply in all respects with the current Building Regulations whether or not specifically stated on these drawings. This drawing is not intended to show details of foundation or ground conditions. Each area of ground relied upon to support the structure depicted must be investigated by the Contractor and suitable methods of foundation be provided.

Rev.		By	Date
------	--	----	------

**AGENCY LTD**
E-mail : Ben@hollington-architects.co.uk Tel. 07574 763424

Site

THE CHAPTER HOUSE

9-13 ST JOHNS ST, SALISBURY SP1 2SB

Title

**PROPOSED CHIMNEY
FLASHING DETAILS**

Project Manager/ Checked	Drawn By APH	Scale 1:5@A1	Date 10.02.25
Arch./Des.	Drawing Number 25:23 / 13	Rev.	

A1 PRINT