




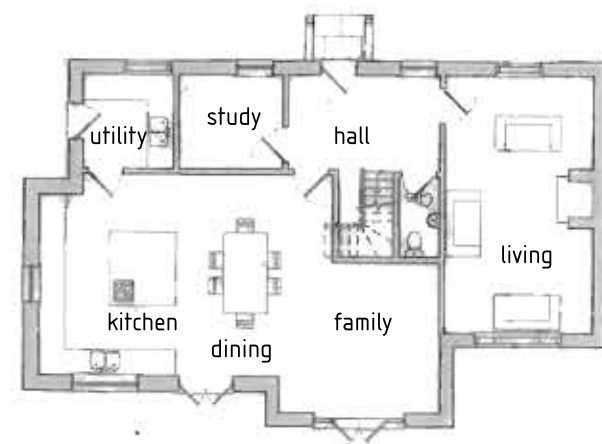

GROUND FLOOR

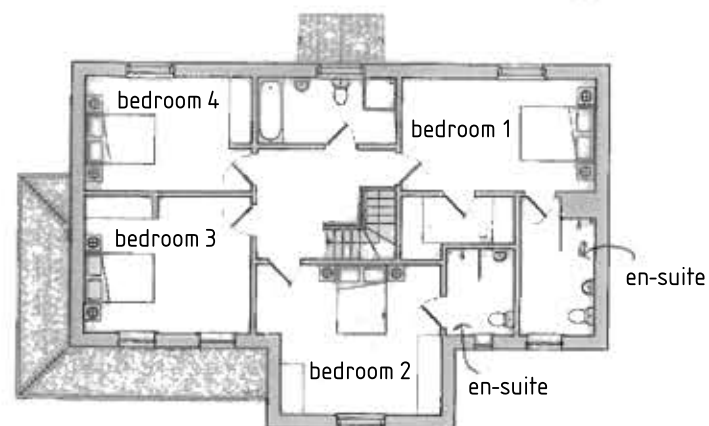

FIRST FLOOR

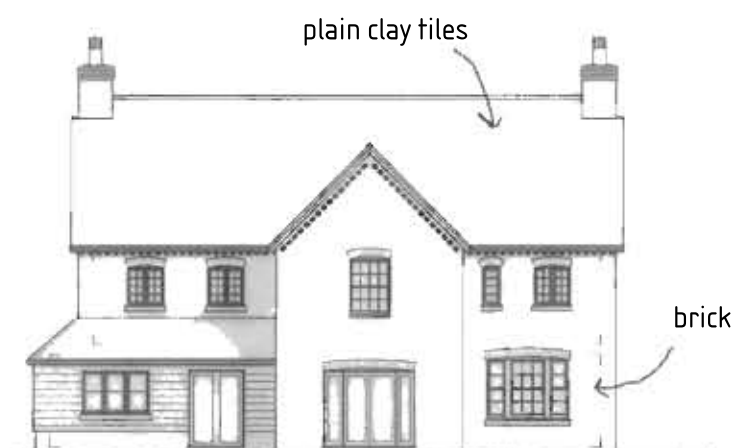


SOUTH



WEST



NORTH

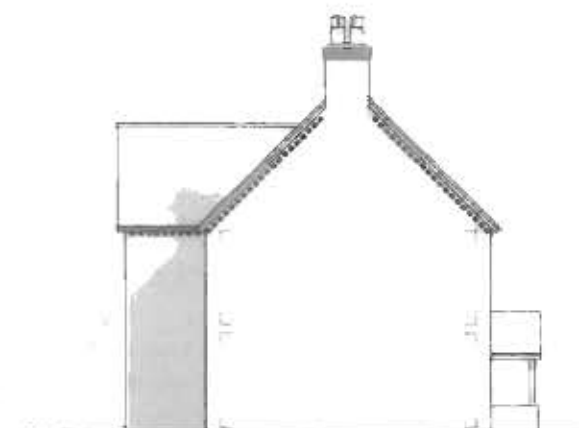

EAST



revisions int date

Contractors, Sub Contractors and Suppliers are to check all relevant dimensions and levels of site and buildings before commencing any shop drawings or building work.

This drawing is copyright and may not be reproduced in any part or form without the written consent of Fowler Architecture & Planning.

project

LAND AT
WOODBOROUGH

drawing

DESIGN SCHEME

scale 1:200 @ A3 date

drawing no 241024-101 rev



39 High Street
Pewsey
Wiltshire
SN9 5AF

01672 569444
enquiries@faap.co.uk