



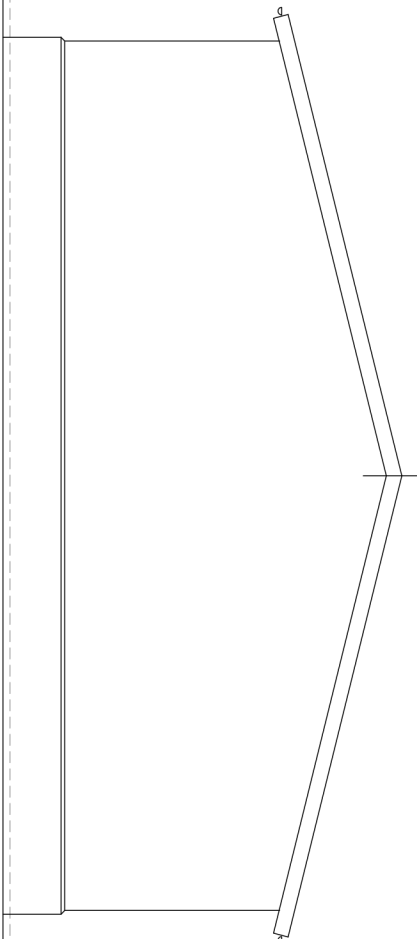


EAST 1:100



NORTH

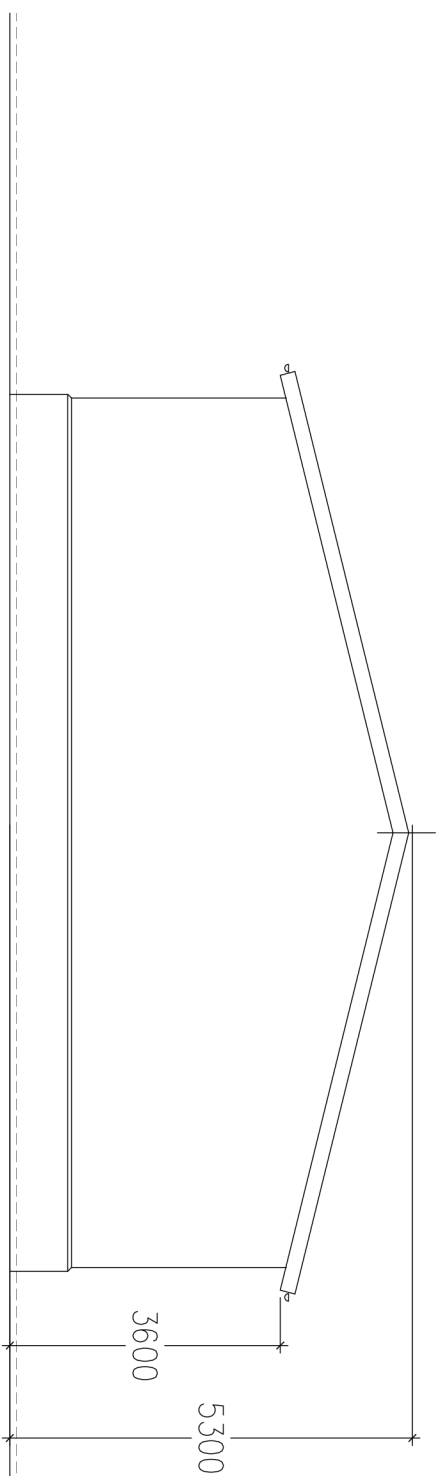



SOUTH 1:100

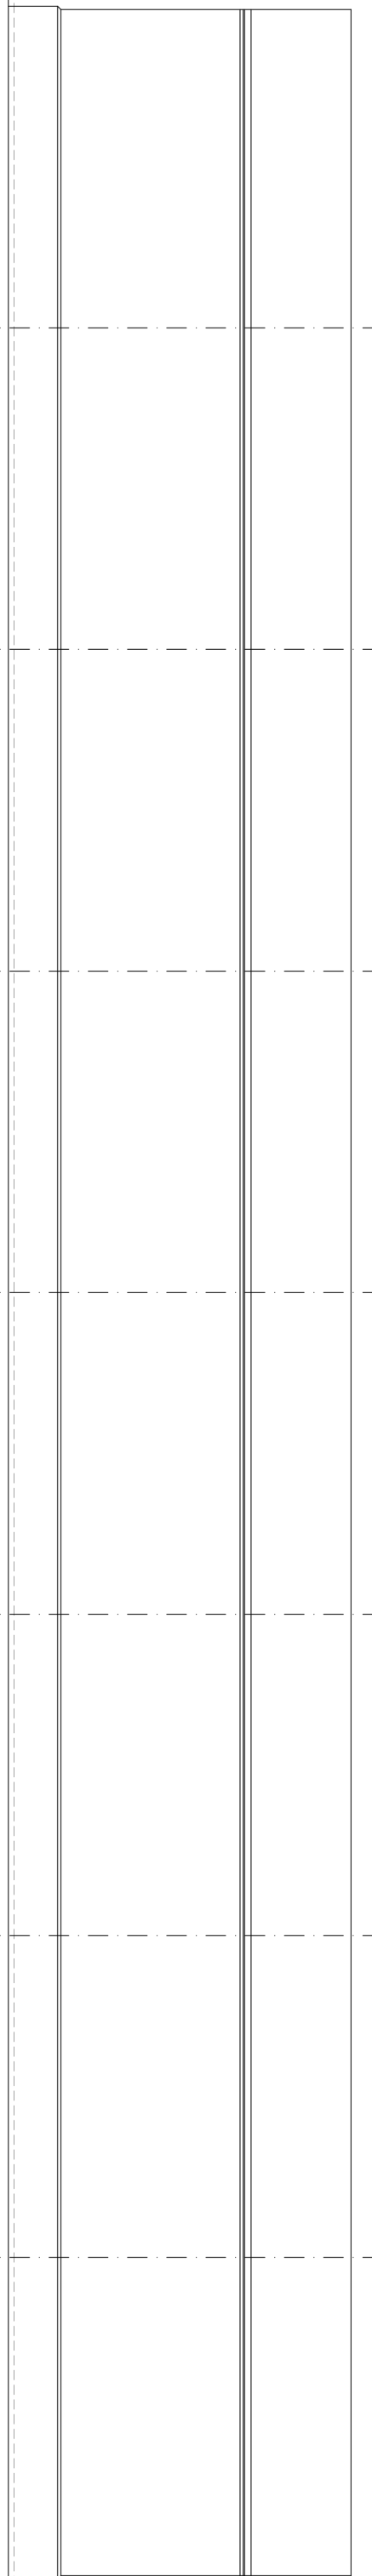

WEST



GROUND FLOOR PLAN

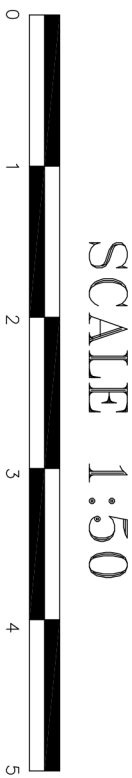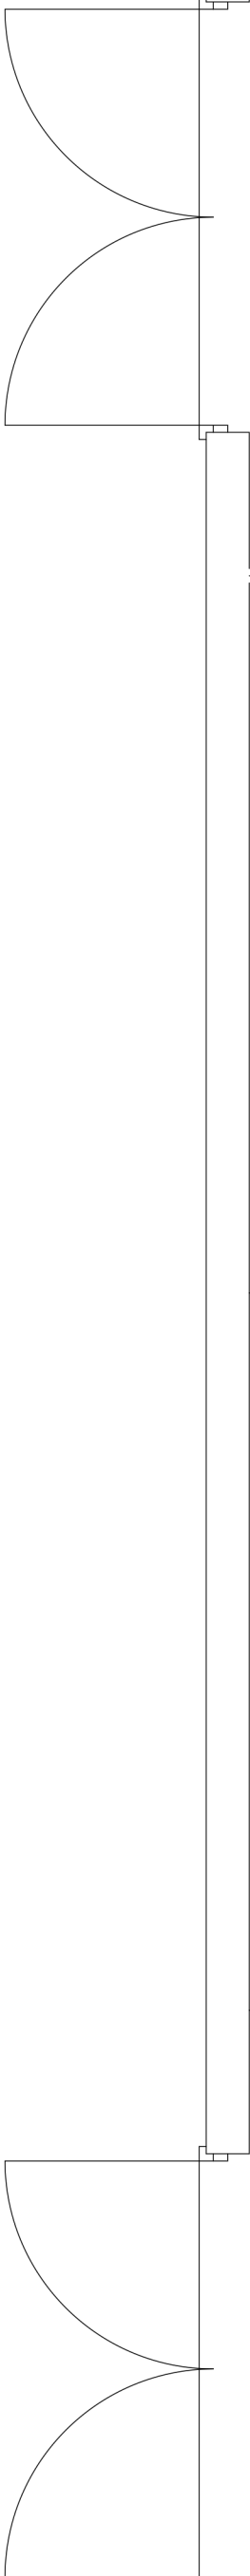

A SCALE BAR ADDED 01/05/2019

EXISTING BUILDING
LAND AT BURTON, MERE
WILTSHIRE, BA12 6BR

2085/1A

1:50@A1