
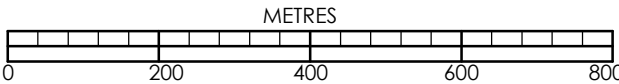
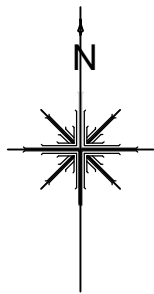


Rev	Drn	Date	Description
-	-	-	-

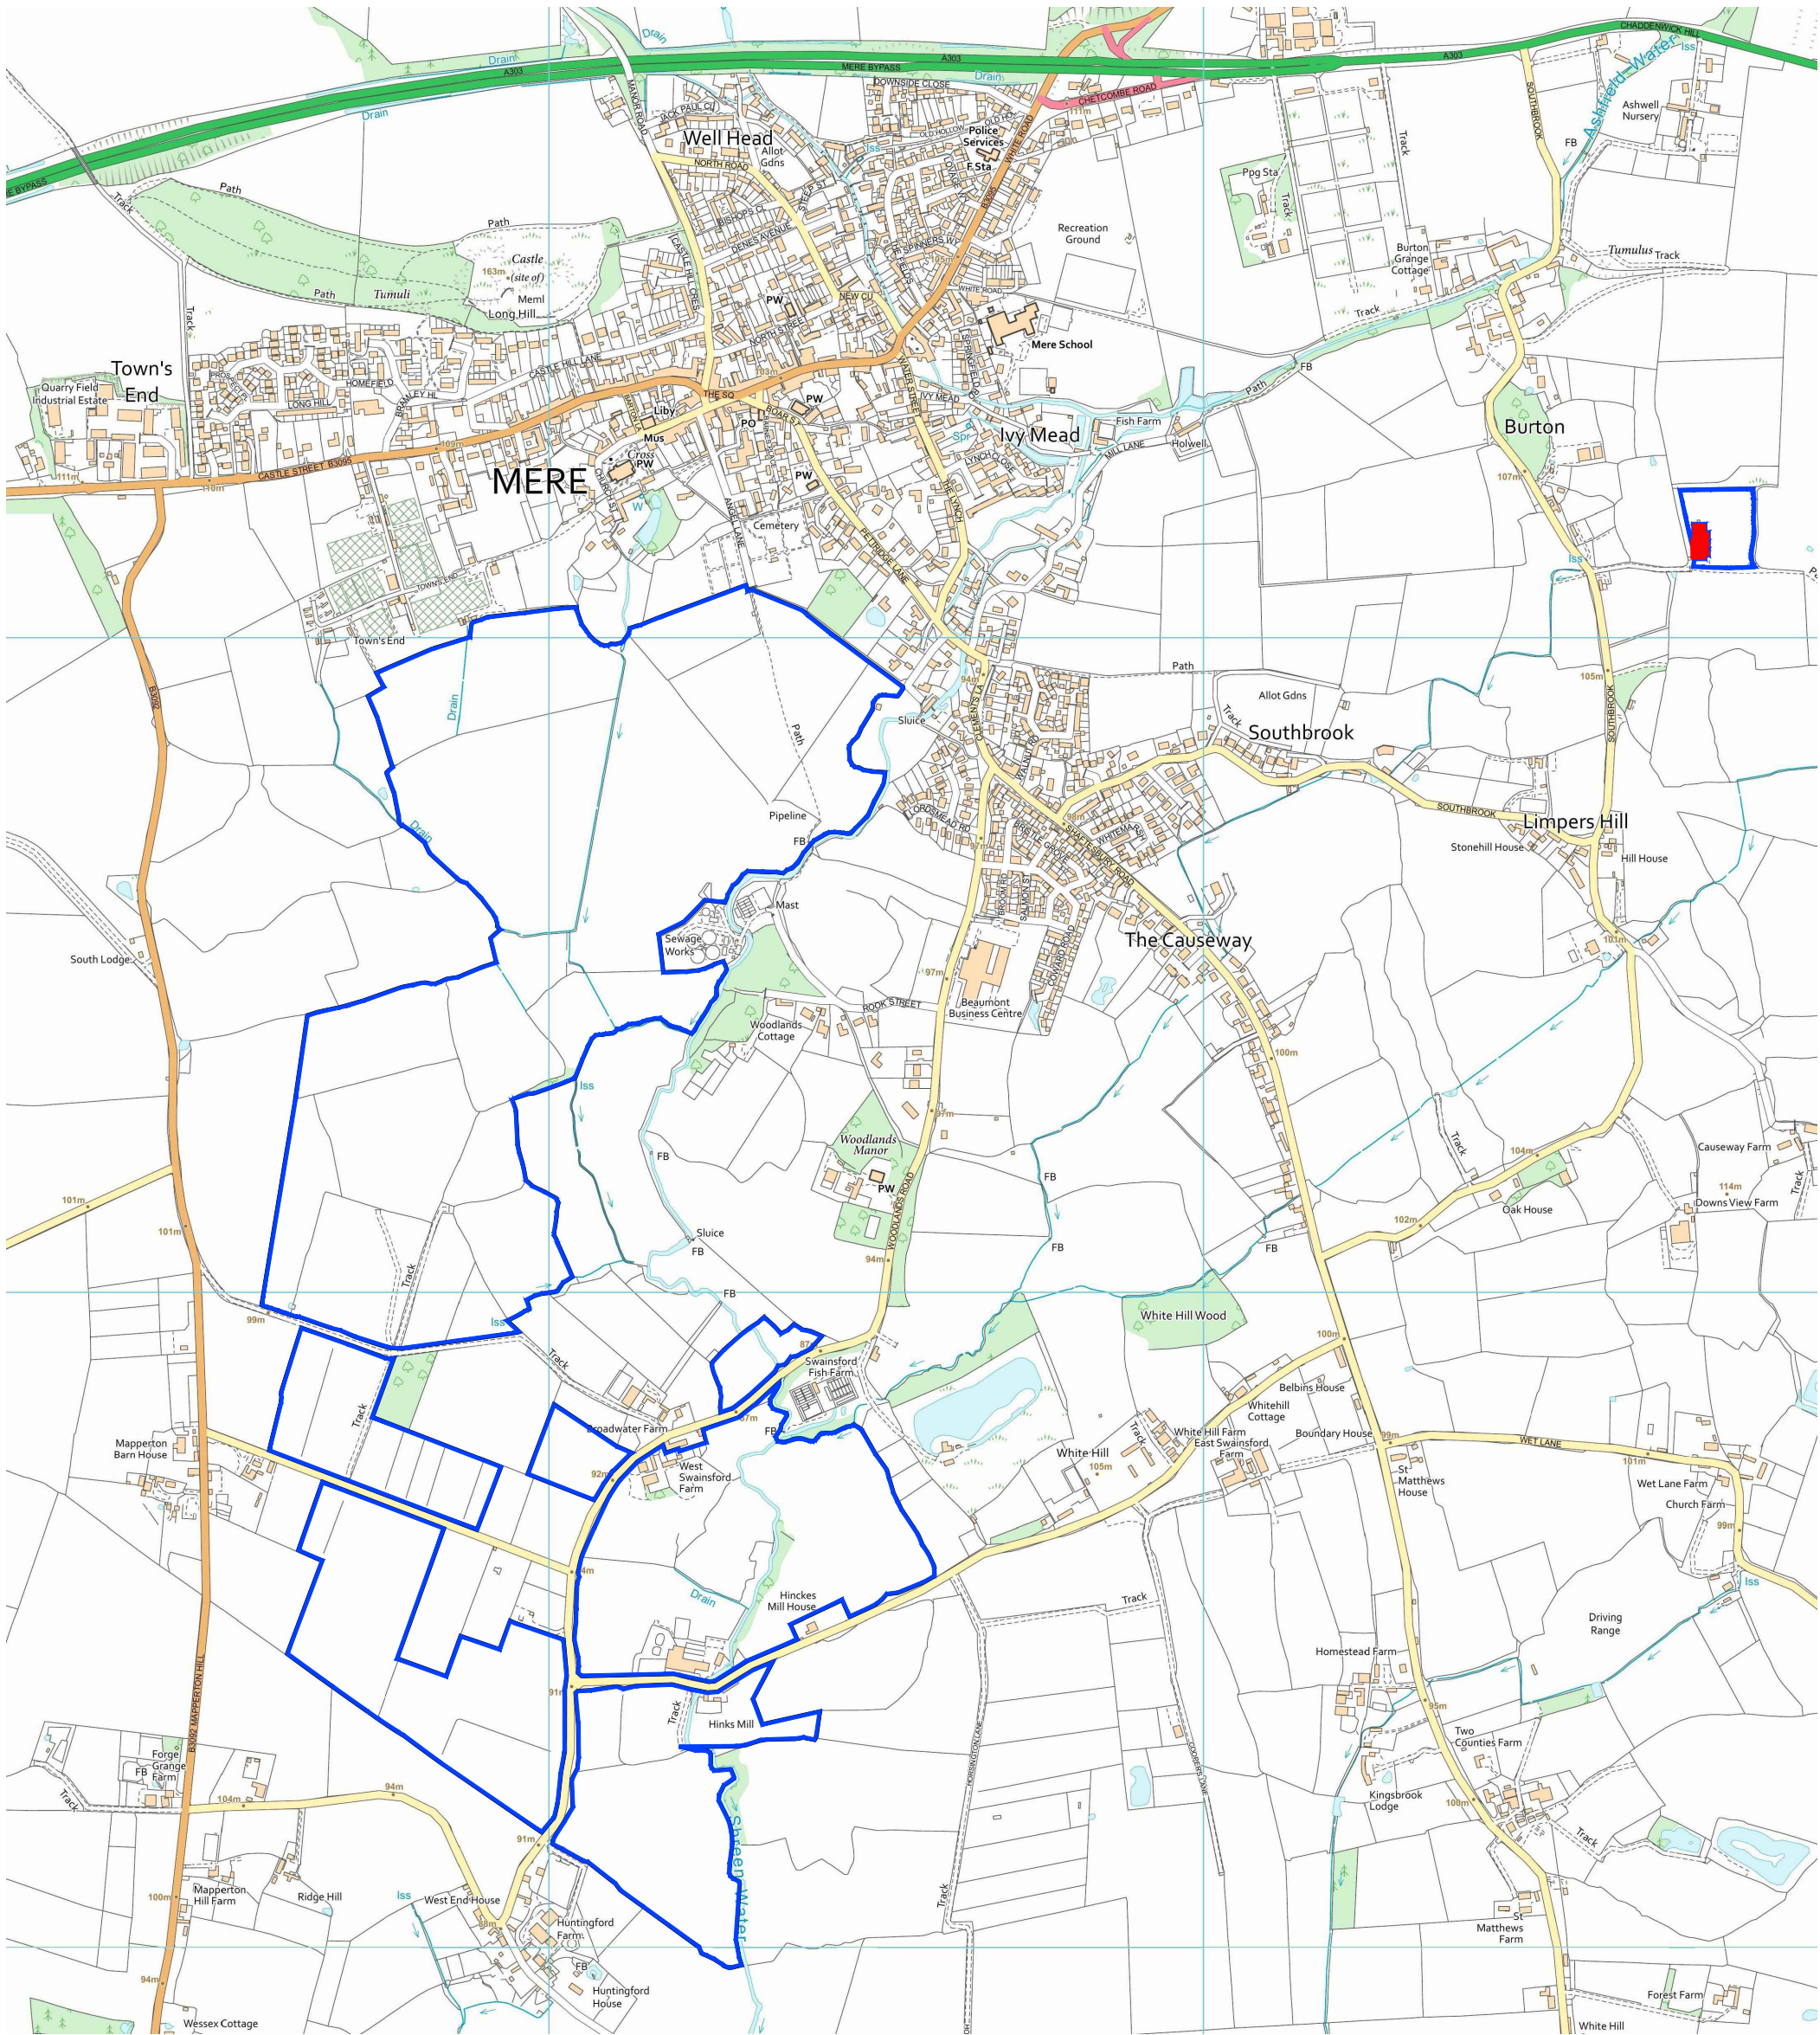

BRIMBLE LEA		
Chartered Planning Consultants & Architects		
Unit 3, Kingsmead Business Park, Gillingham, Dorset, SP8 5FB		
T (01747) 823232		www.brimblelea.com
PROJECT	Barn at Burton, Mere, Warminster, BA12 6BR	
DRAWING	Location Plan	
SCALE	1:10,000 @ A2	
DRAWING ORIGINATOR DWR	DRAWING No.	REVISION
DATE 28.07.25	25038-4	