


Rev	Drm	Date	Description
-	-	-	-

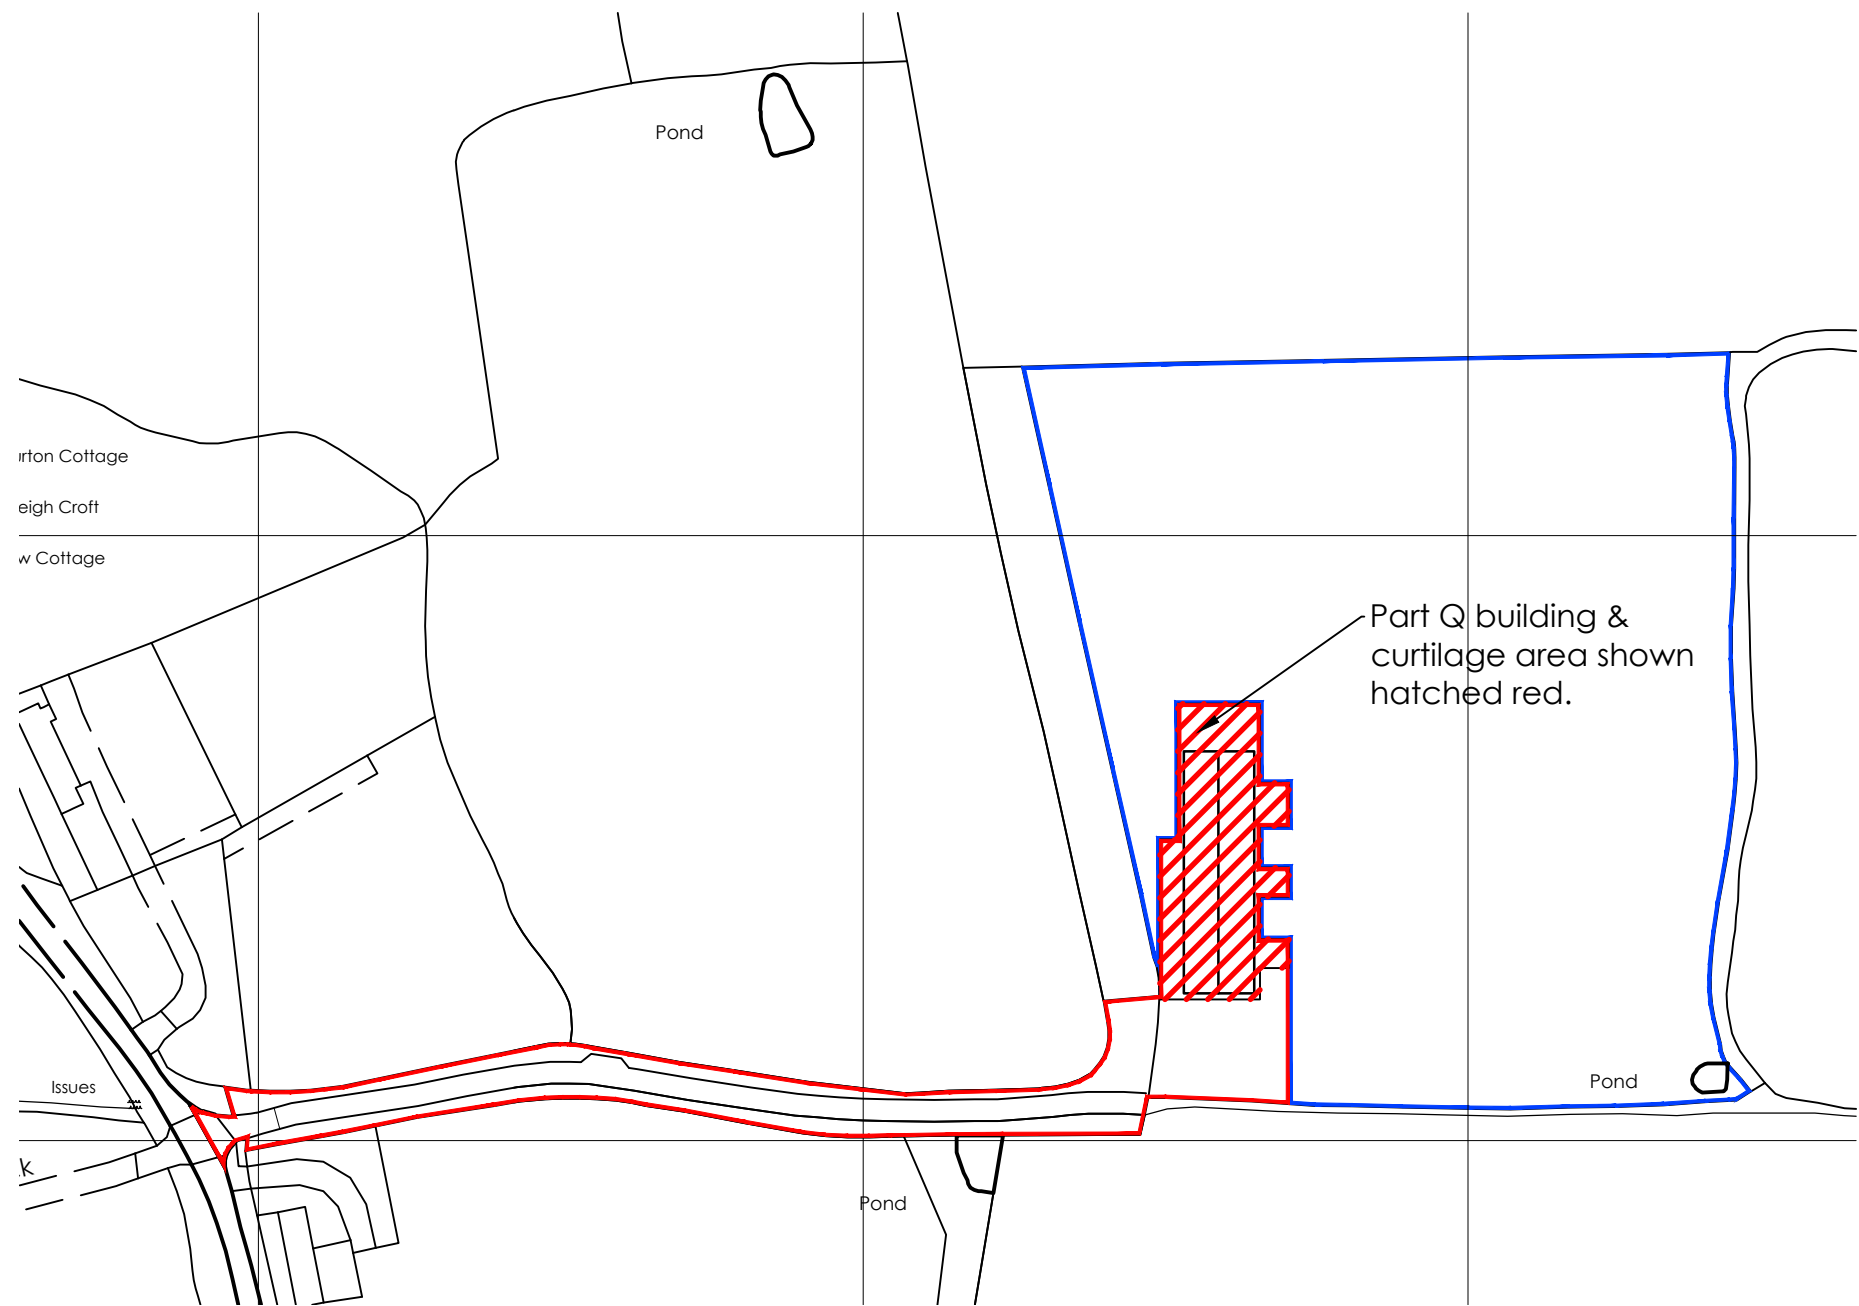

BRIMBLE LEA

Chartered Planning Consultants & Architects

Unit 3, Kingsmead Business Park,
Gillingham, Dorset, SP8 5FB

T (01747) 823232 www.brimblelea.com

PROJECT

Barn at Burton, Mere,
Warminster, BA12 6BR

DRAWING

Location Plan

SCALE

1:1250 @ A3

DRAWING ORIGINATOR

DWR

DRAWING No.

25038-3

REVISION

A

DATE

25.11.25

