



HW
25/11/2025

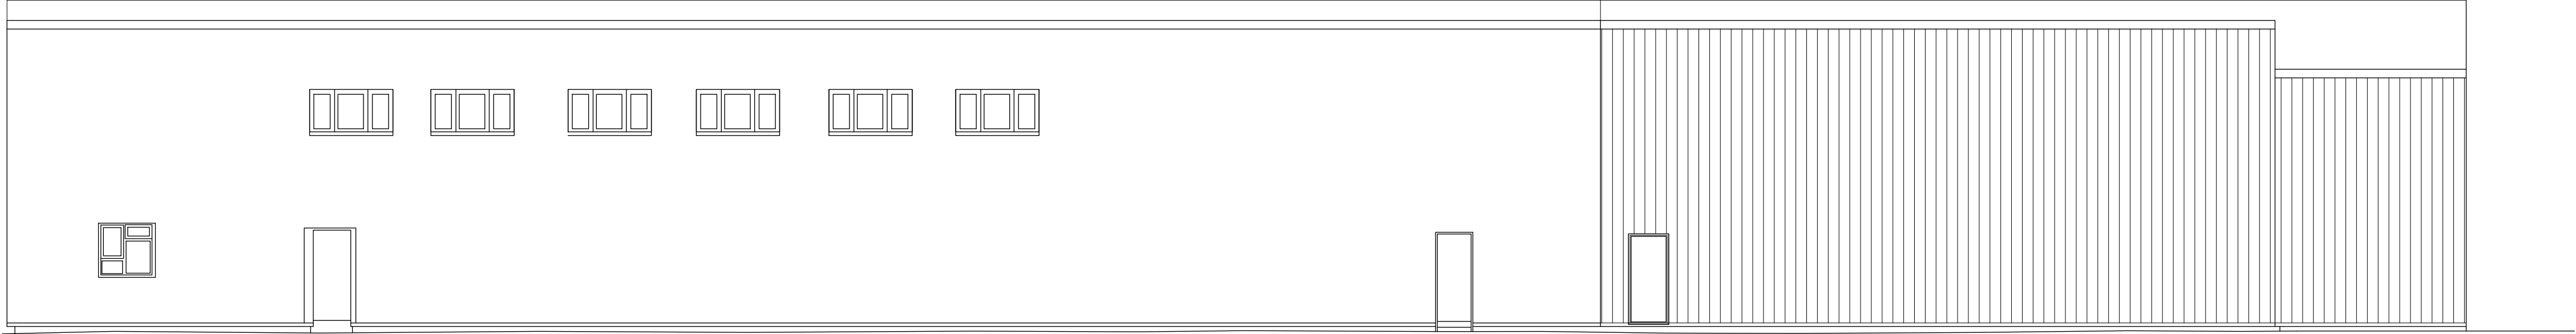


South Elevation

62.00m

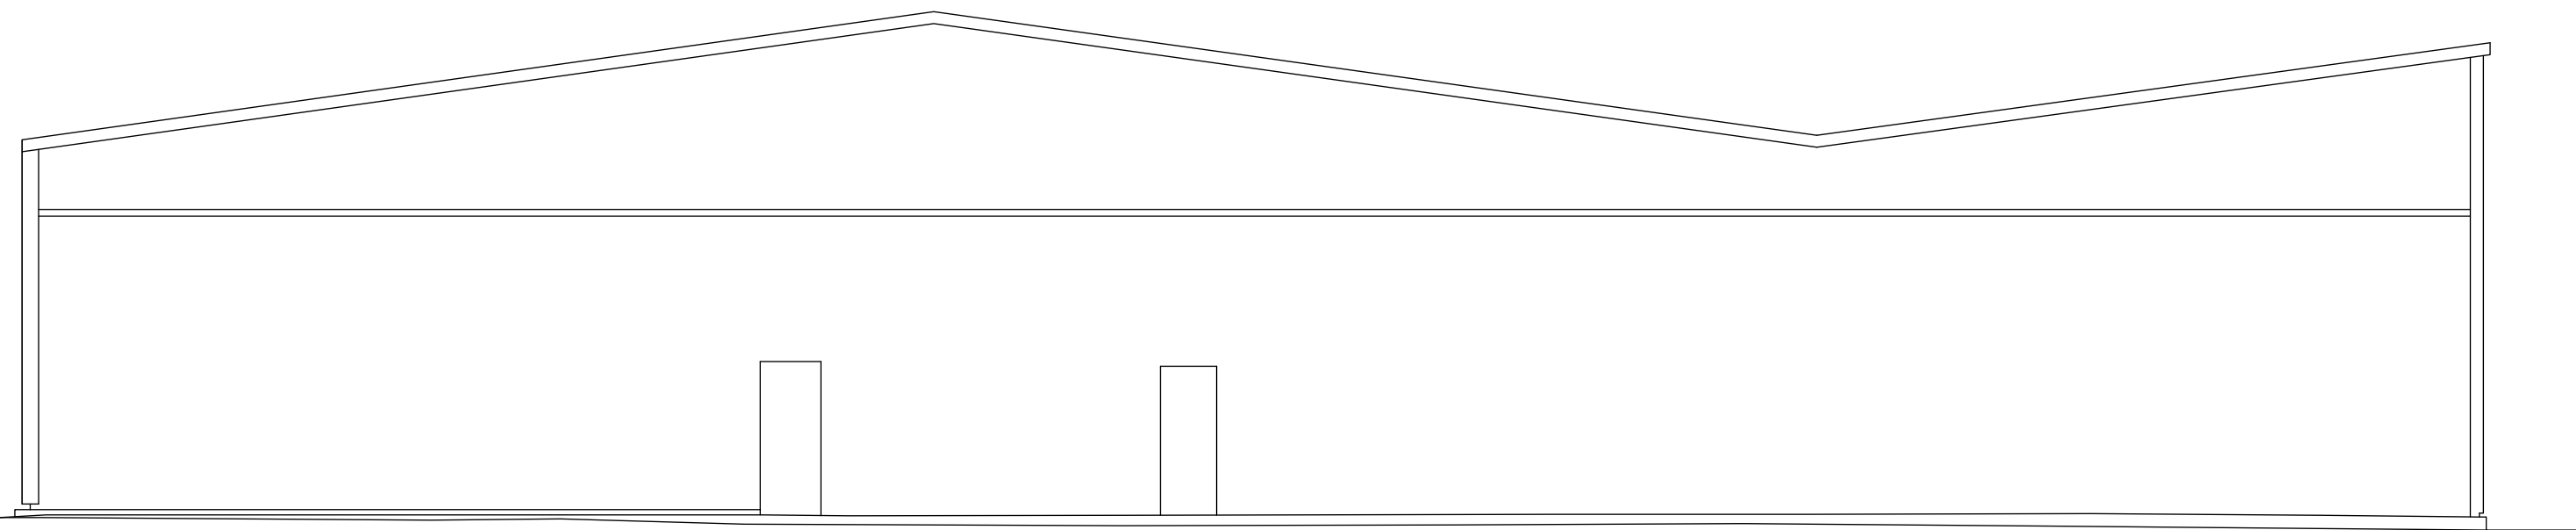


West Elevation (Unchanged)

62.00m

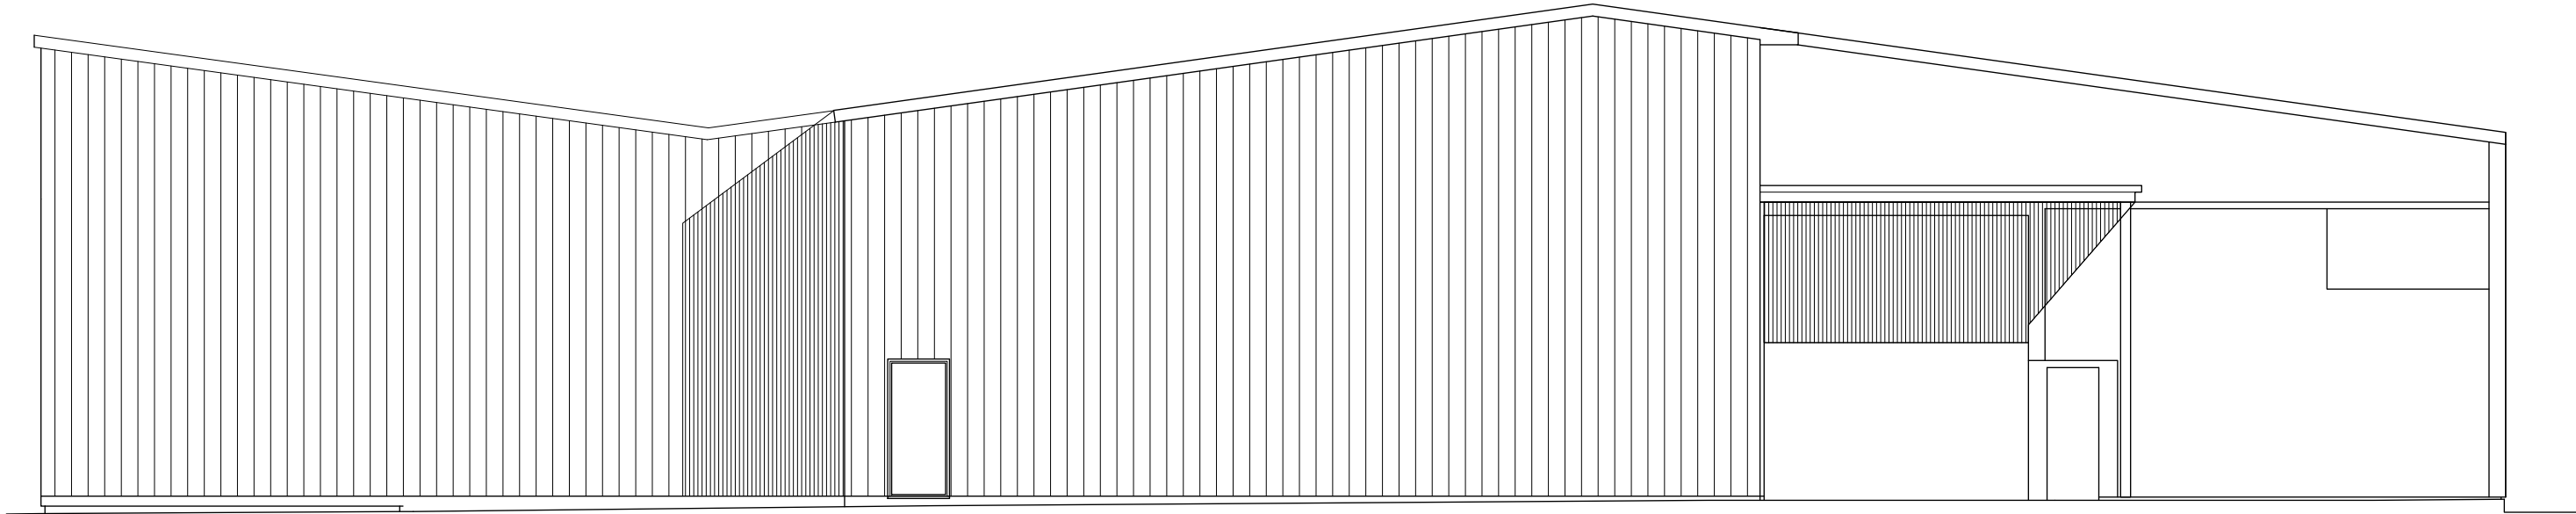

East Elevation

62.00m

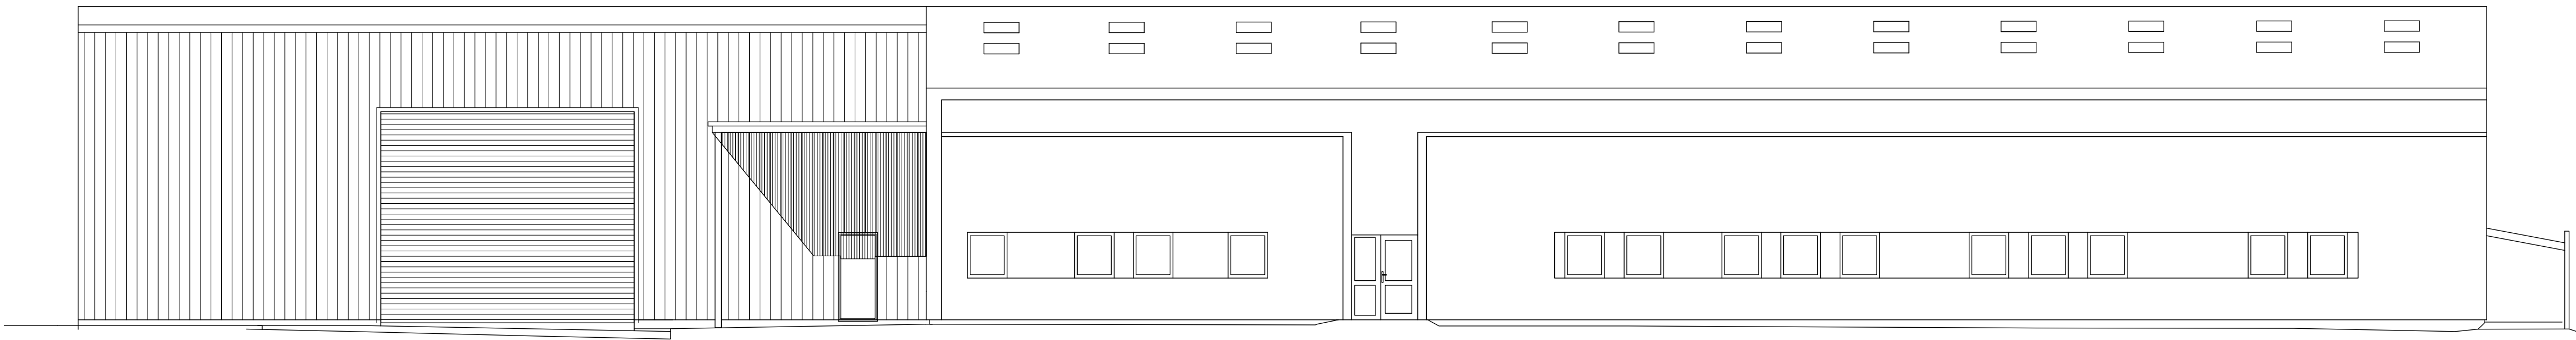

North Elevation

62.00m

PROJECT

Dreamworks Warehouse, 7 Brook Lane, Westbury. BA13 4EP

REVISION	DATE	AMENDMENTS
0	1	2
3	4	5
6	7	8
9	10	

SCALE BAR - 1:100

Proposed elevations

MATHEWSON WATERS ARCHITECTS

100% RIBA #

The Old Surgery
Crowle Road · Lambourn
Berkshire · RG17 8NR

enquiries@mw-architects.co.uk
www.mw-architects.co.uk

01488 73231

© MATHEWSON WATERS ARCHITECTS LLP

25052-102

1:100 @ A1

Winchburn Studio: 07540 726562

Chartered Practices

ALL FIGURED DIMENSIONS ARE TO BE TAKEN IN PREFERENCE TO SCALED DIMENSIONS AND ANY INACCURACIES ARE TO BE REPORTED TO THE ARCHITECT. DIMENSIONS TO BE CHECKED ON SITE BEFORE ANY WORK IS PUT IN HAND OR PREFABRICATED. COPYRIGHT OF THIS DRAWING IS RETAINED BY THE ARCHITECT AND IT MUST NOT BE REPRODUCED WITHOUT THEIR WRITTEN CONSENT.