


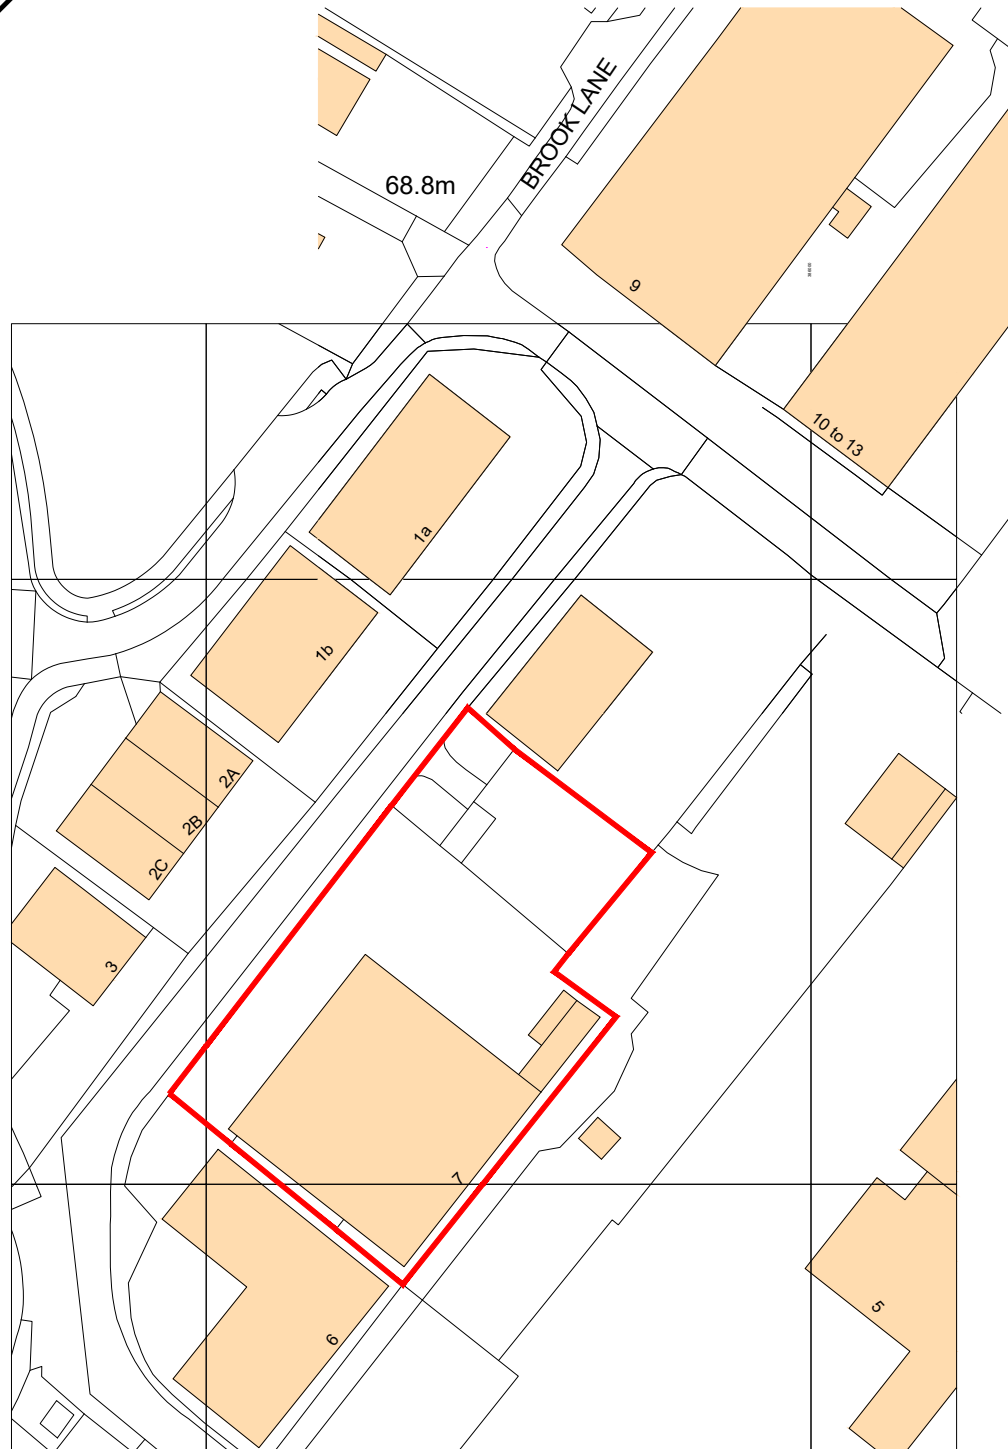

Ordnance Survey, (c) Crown Copyright 2025. All rights reserved. Licence number 100022432

## SITE LOCATION PLAN

SCALE 1:1250



## BLOCK PLAN

SCALE 1:500



PROJECT

# Dreamworks Warehouse, 7 Brook Lane, Westbury. BA13 4EP

REVISION DATE

AMENDMENTS

0 10 20 30 40 50m

SCALE BAR - 1:1250

0 10 20 25m

SCALE BAR - 1:500

**SITE LOCATION & BLOCK PLAN**  
**MATHEWSON WATERS ARCHITECTS**  
114 High Street, Westbury, Wiltshire, BA13 4EP  
01488 73331  
enquiries@mw-architects.co.uk  
www.mw-architects.co.uk  
© MATHEWSON WATERS ARCHITECTS LTD  
25052-100

**1:1250/ 1:500 @ A3**  
Winchburn Studio  
07540 726562  
RIBA #  
Chartered Practice

The Old Surgery  
Crowley Road · Lambourn  
Berkshire · RG17 8NR  
01488 73331  
enquiries@mw-architects.co.uk  
www.mw-architects.co.uk