



DO NOT SCALE FROM THIS DRAWING ALL DIMENSIONS TO BE CHECKED ON SITE PRIOR TO COMMENCEMENT. ANY DISCREPANCIES TO BE REPORTED IMMEDIATELY TO THE ARCHITECT.

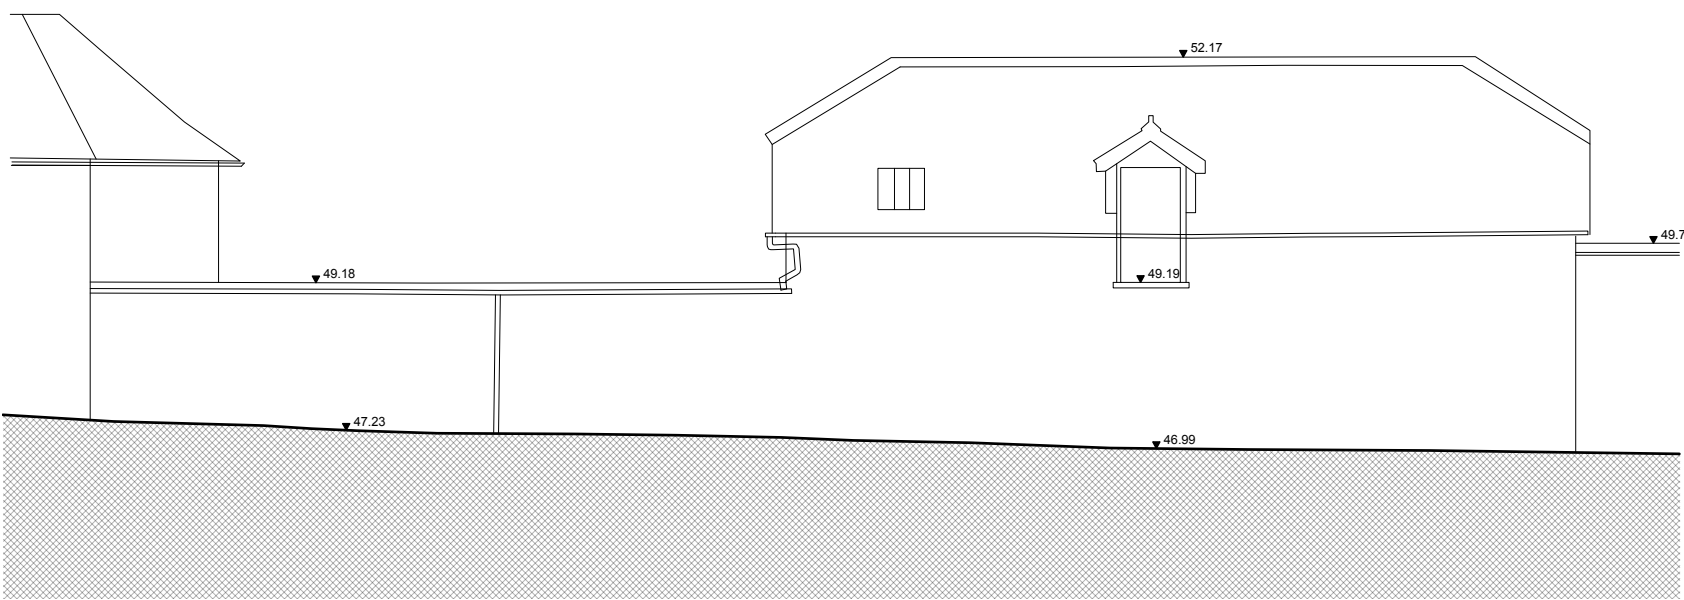


ELV  
05 Existing Elevation  
1:100

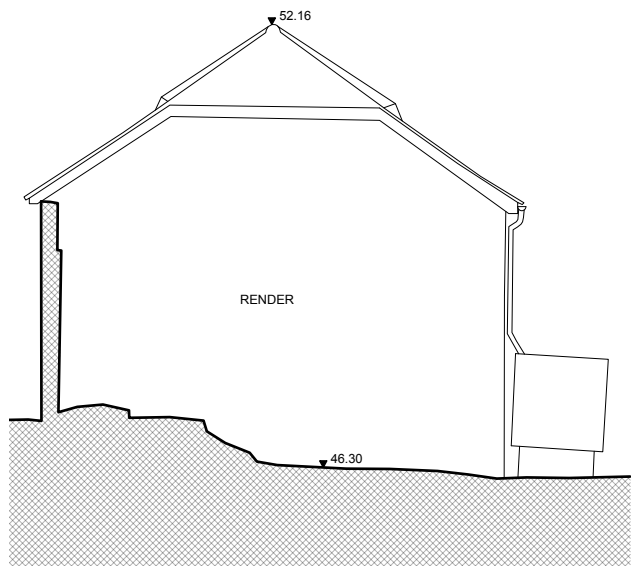


ELV  
06 Existing Elevation  
1:100




ELV  
07 Existing Elevation  
1:100

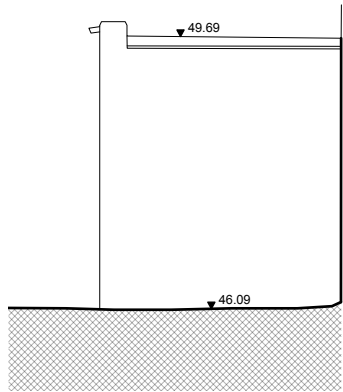


ELV  
08 Existing Elevation  
1:100

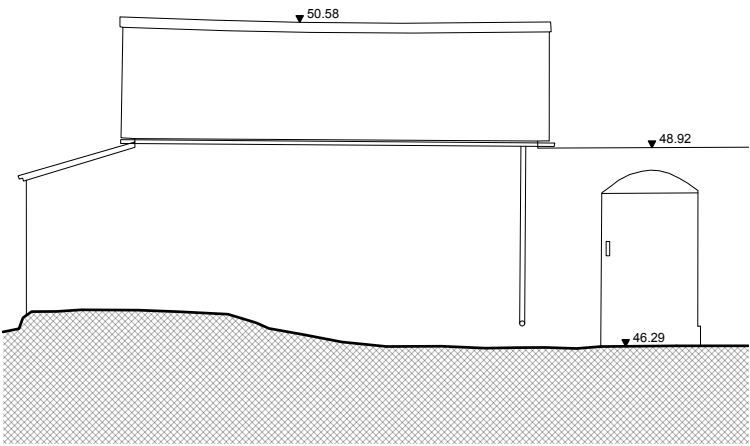


ELV  
09 Existing Elevation  
1:100

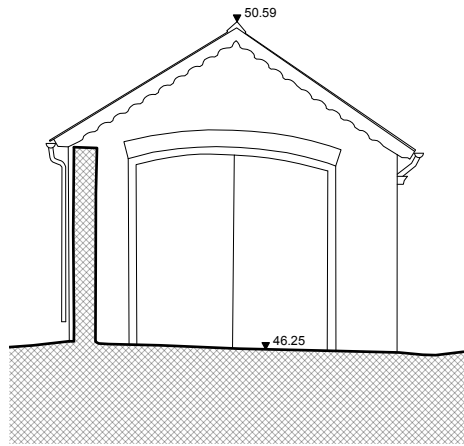

ELV  
10 Existing Elevation  
1:100

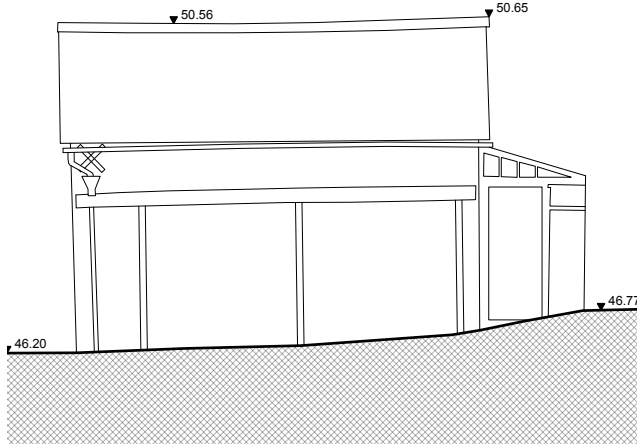


ELV  
11 Existing Elevation  
1:100

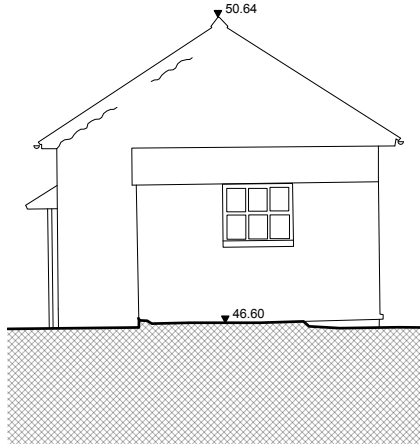

ELV  
12 Existing Elevation  
1:100



ELV  
13A Existing Elevation  
1:100

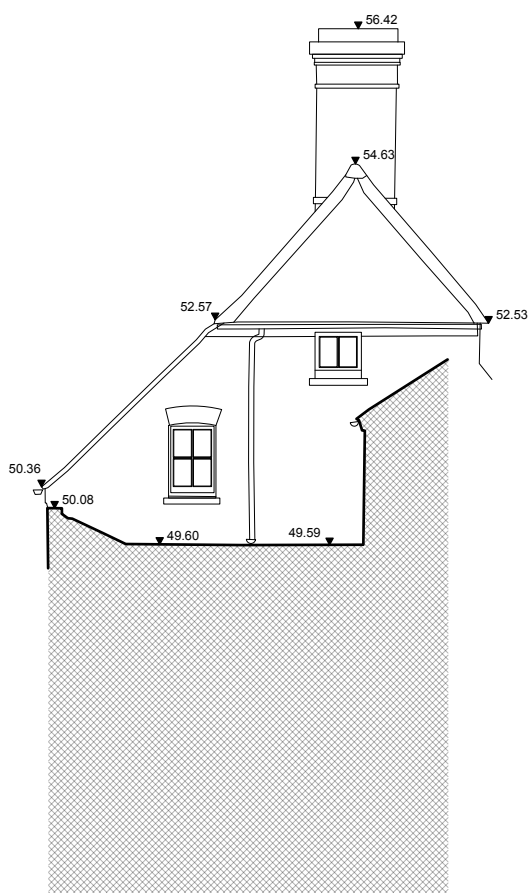

ELV  
13B Existing Elevation  
1:100



PAUL STEVENS ARCHITECTURE LTD  
Unit 3 Boathouse Meadow Business Park  
Cherry Orchard Lane  
Salisbury  
Wiltshire  
SP2 7LD

Tel No: 01722 349984  
THIS DRAWING IS COPYRIGHT. IT MUST NOT BE COPIED, USED OR DISCLOSED TO THIRD PARTIES WITHOUT PRIOR PERMISSION.

PROJECT: Elmfield House  
Petersfinger Road  
Petersfinger  
Salisbury  
Wiltshire  
SP5 3BZ  
DRAWING: Existing  
Elevations 02  
Elmfield House

SCALE: 1:100 @ A1  
DATE: 11 2023  
DESIGN: ☐ PLANNING: ☒ BLDG REGS: ☐  
TENDER: ☐ CONSTRUCTION: ☐  
DRAWN: DJH DATE: 17/11/2023  
CHECKED: DATE:  
JOB No: 963  
DWG No: 06 REV: -  
CURRENT: ☐  
SUPERSEDED: ☐