


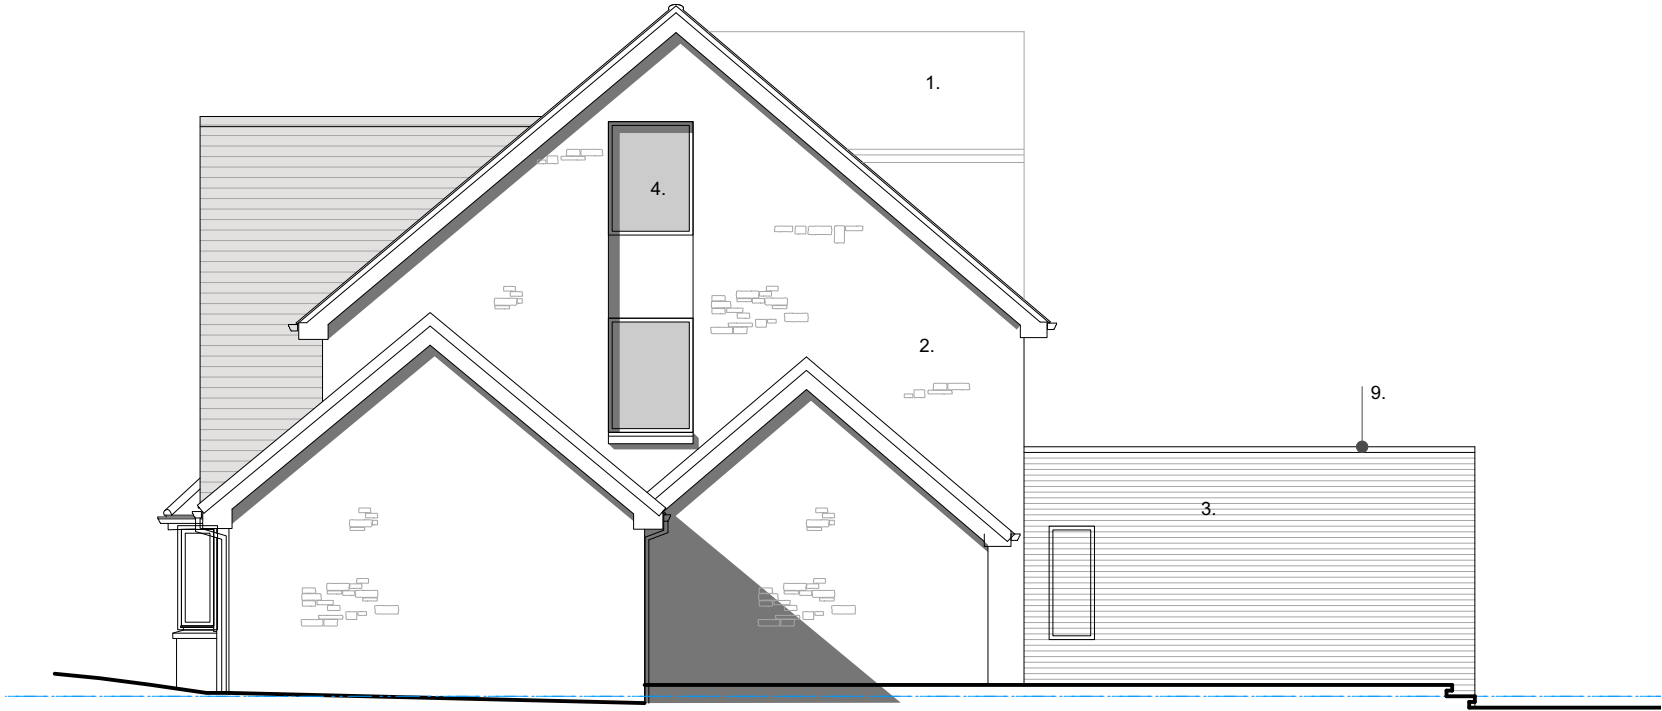

NOTES:

- 01. Plain Tiling
- 02. Existing Coursed Stone
New Stone Coloured
- 03. Buff Brick with Pale Lime
Mortar
- 04. Powder Coated
Aluminium Windows
- 05. Powder Coated
Aluminium Slimline
Sliding Door
- 06. Bespoke Timber Door
- 07. Profiled Timber
Rainscreen Cladding
- 08. Standing Seam Roof
Edge
- 09. Stone Coping

P01	Planning	14/11/2025
REV.	DESCRIPTION	DATE

PROPOSED -
North East
Elevation

JOB NO. -	DRAWING NO.	REV.
-----------	-------------	------

609 - 3 204	P01
-------------	-----


Chubbs Close

SCALE @ A3: 1:100

LAST PLOT DATE: 30/11/2025

DRAWN BY: JM
CHECKED BY: AD

PLANNING

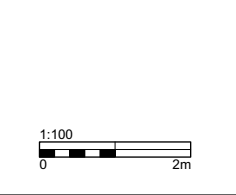

CaSA

ARCHITECTS

www.casa-architects.com
© CaSA Architects