


Location Plan

Site Address: 3, Chubb Close, Malmesbury, SN16 9JW

Date Produced: 01-Dec-2025

Scale: 1:1250 @A4

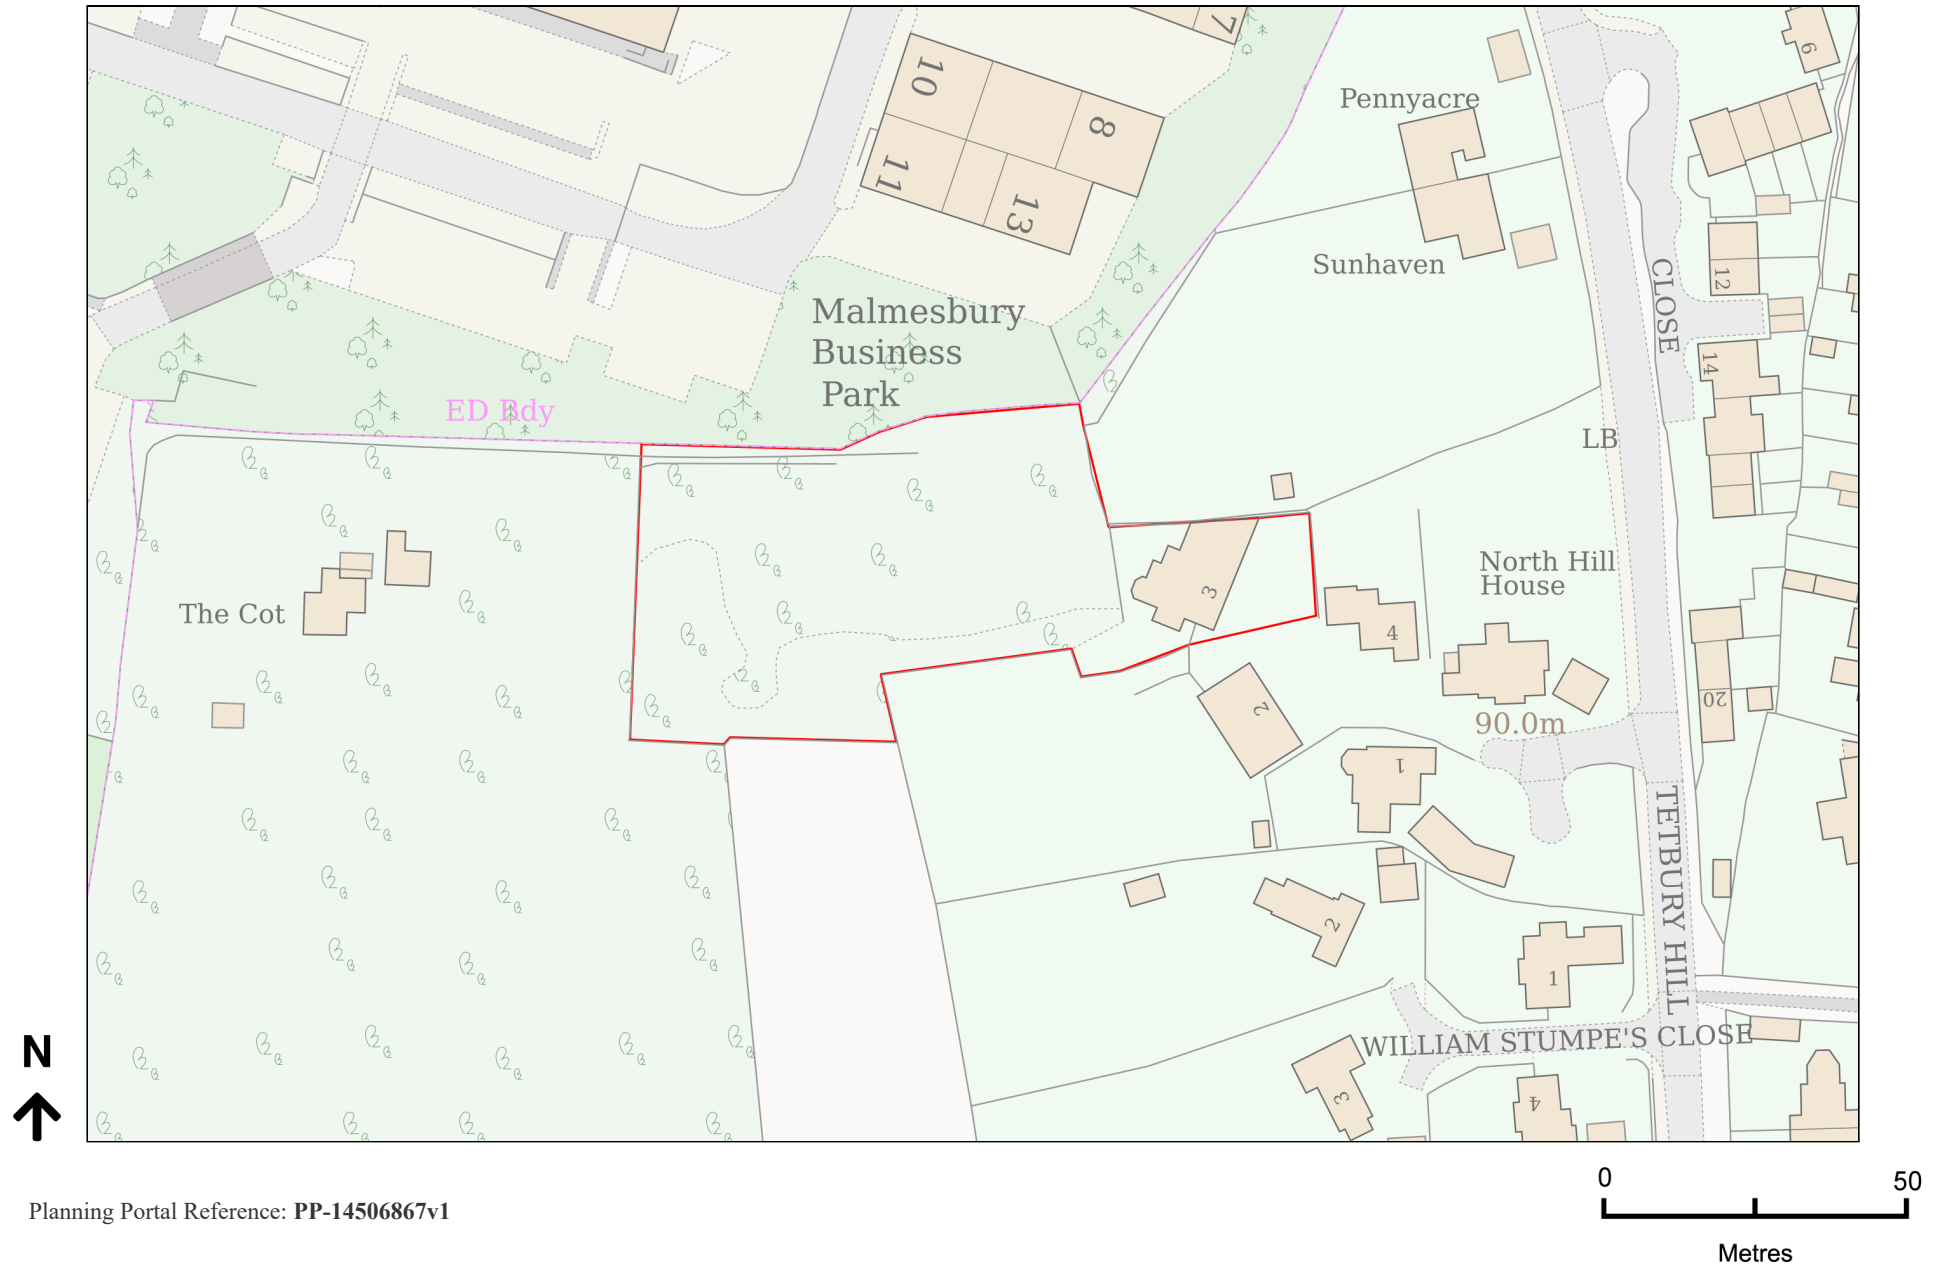

Planning Portal Reference: PP-14506867v1