



This drawing is copyright of CLARK & MASLIN Ltd and may not be copied or reproduced without permission. Figured dimensions are to be taken in preference to scaled dimensions. Large scale drawings to have preference to small scale drawings. Dimensions for fixed-in items are to be checked on site prior to manufacture.


REV	DETAIL OF REVISION	BY	DATE
-----	--------------------	----	------

A AMENDED TO INCLUDE OUTBUILDING

DN

12/05/25

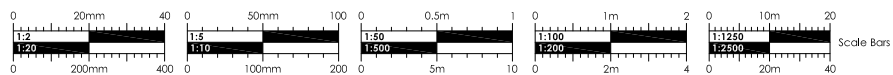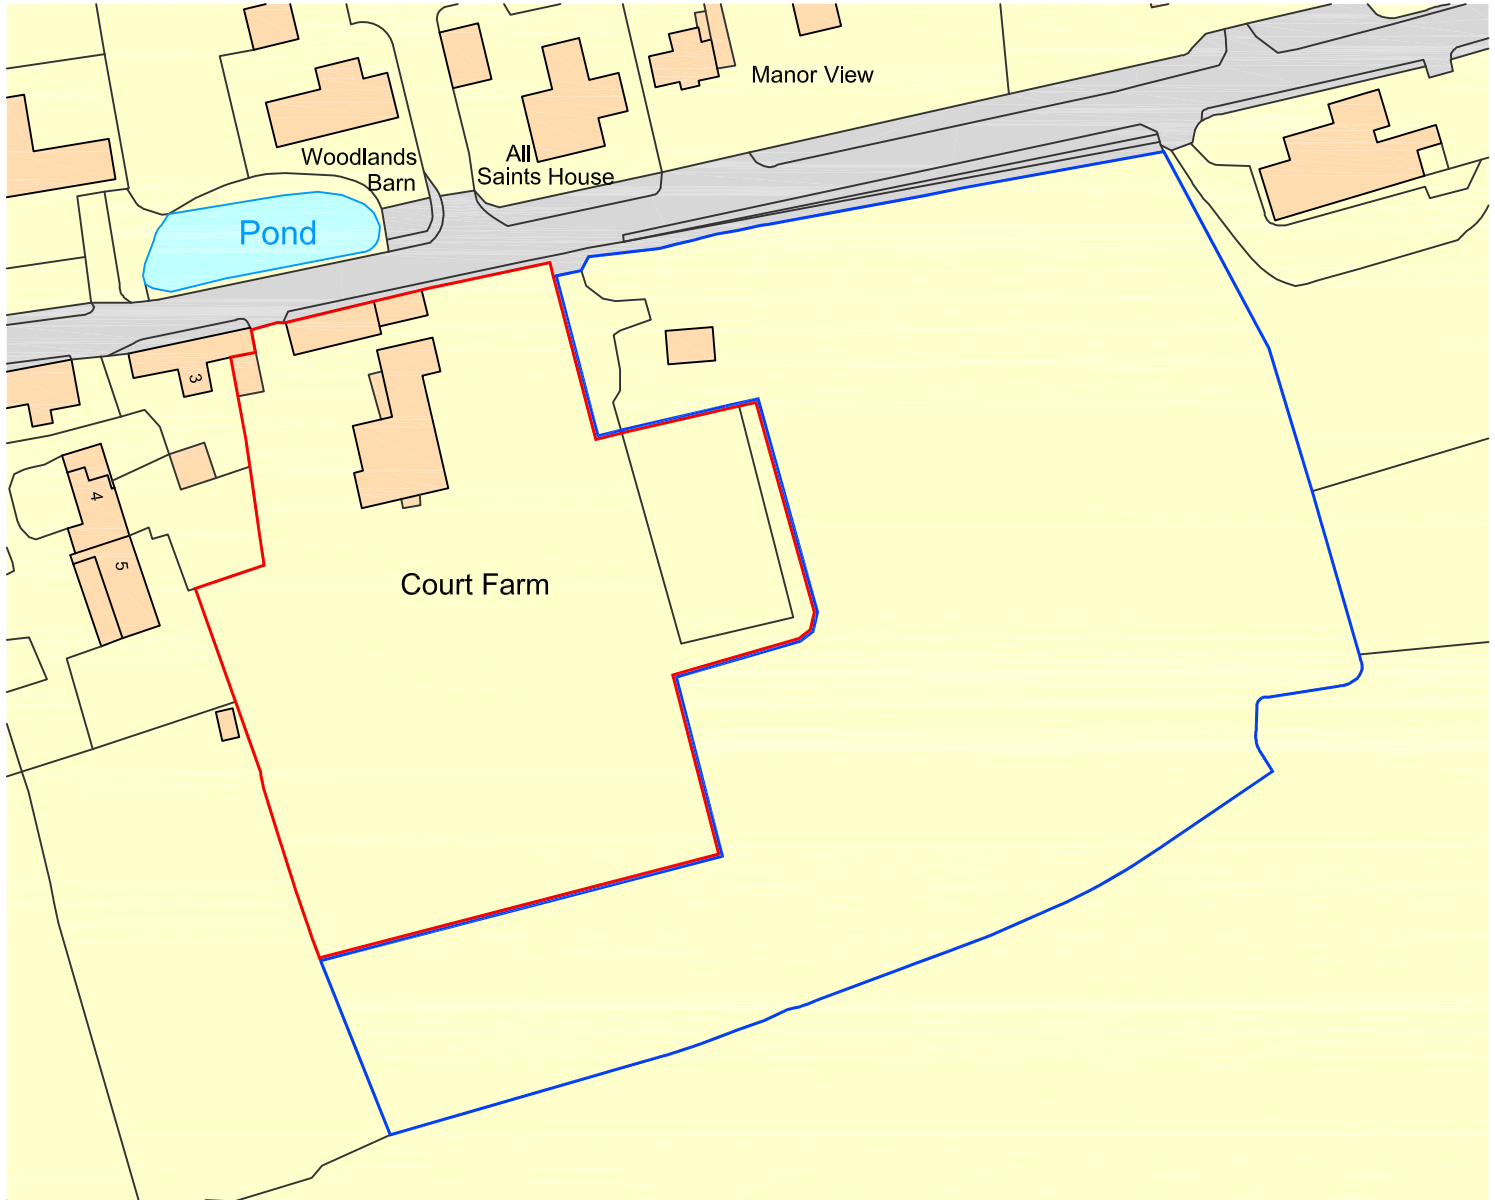

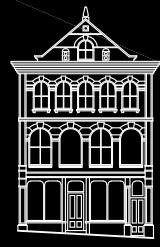 CLARK & MASLIN Unit 5, Charlton Business Park Crudwell Road, Malmesbury Wiltshire, SN16 9RU Telephone: 01666 822911 Planning Architecture Conservation	Client MR & MRS M. WOODHOUSE		Document Type SURVEY DRAWING	
	Project PROPOSED CONVERSION, OAKSEY COURT, MALMESBURY, SN16 9TF		Scale 1:1250	PG Size A4
	Description SITE LOCATION PLAN		Date MAR '23	Drawn DN
			Drawing No 5483/03	Revision A